


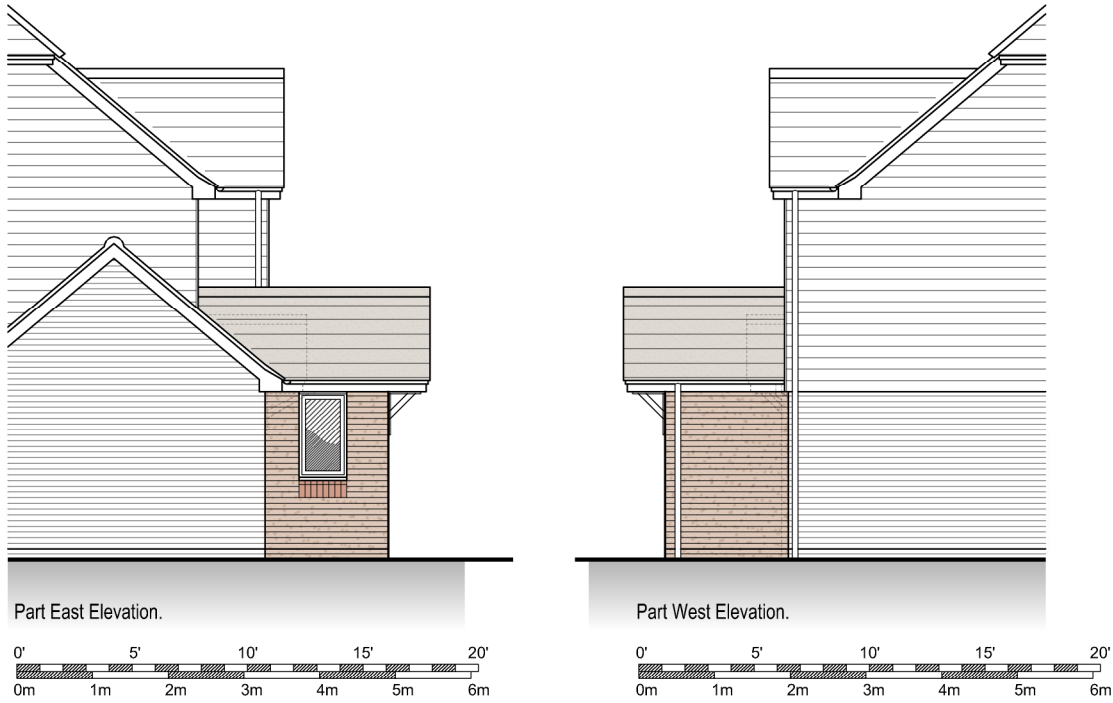

Rev. Date Initials Notes

|   |                      |                                                                                          |               |
|---|----------------------|------------------------------------------------------------------------------------------|---------------|
| Chris Neale.<br>Architectural & Planning Consultant.<br>12, Stockwell Road, East Grinstead,<br>W. Sussex, RH19 4AU. 01342 326281                                                |                      | Project<br>Extension to :-<br>11 Dexter Drive, East Grinstead,<br>West Sussex, RH19 4SU. |               |
| Client   | Peta Kinsville-Heyne | Title Elevations as Proposed                                                             |               |
| Do not scale from this drawing. All figured dimensions to be checked on site before construction and any discrepancies to be notified immediately.<br>©The design is copyright. |                      | Drawn CJN                                                                                | Drawing No.   |
|   |                      | Scale 1:100 @ A3                                                                         | Rev.          |
|   |                      | Date Nov. 2024                                                                           | P 24-04-11 TP |
| PRELIMINARY, liable to change without notice, not for construction   |                      |                                                                                          |               |