

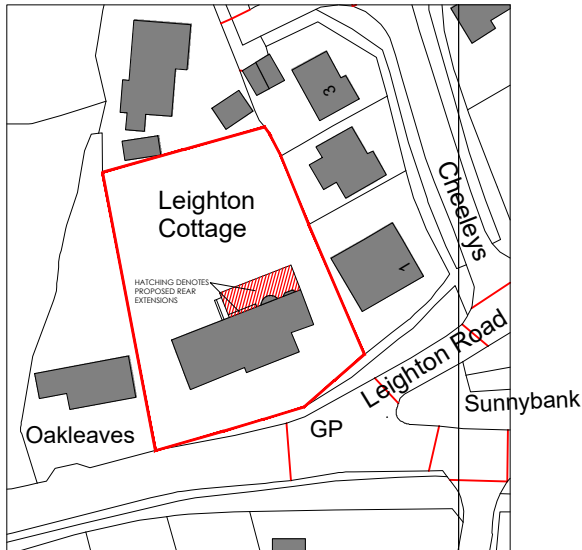


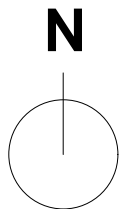

Ordnance Survey, (c) Crown Copyright 2025. All rights reserved. Licence number 100022432

SITE LOCATION PLAN - AS PROPOSED
SCALE 1:1250 ON AN A3 SHEET

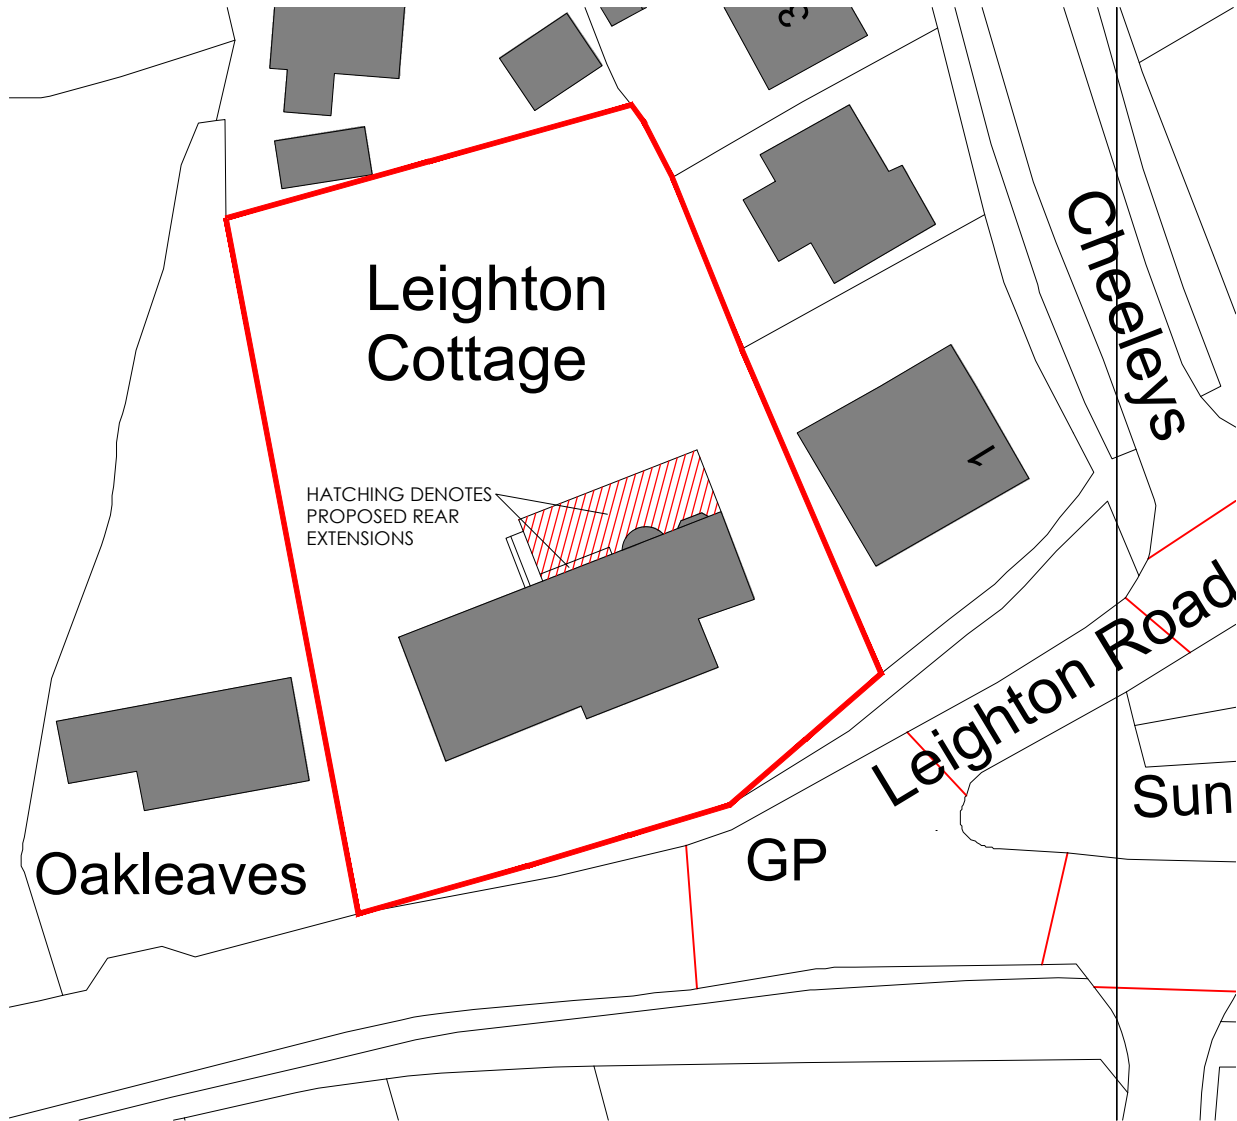

BLOCK PLAN - AS PROPOSED
SCALE 1:500 ON AN A3 SHEET



REV.	DATE.	BY.	AMENDMENT.	CHK.
PLANNING				
 2 Lucastes Mews, Paddockhall Road, Haywards Heath, West Sussex, RH16 1HE (01444) 452604 hb@gouldbaxter.co.uk www.gouldbaxter.co.uk				
NOTES: DO NOT SCALE OFF THIS DRAWING UNLESS FOR PLANNING PURPOSES. CHECK ALL DIMENSIONS ON SITE BEFORE ANY WORK IS COMMENCED. ALL GOODS MATERIALS AND WORKMANSHIP MUST CONFORM WITH CURRENT BUILDING REGULATIONS, BRITISH STANDARDS AND CODES OF PRACTICE. COPYRIGHT OF THIS DRAWING IS RETAINED BY Gould Property Consultants LLP To Gould Baxter AND IT MUST NOT BE REPRODUCED WITHOUT WRITTEN CONSENT.				
CLIENT: Mrs Debbie Hunt				
PROJECT: Leighton Cottage Leighton Road Horsted Keynes RH17 7AX				
DRAWING: Site Location and Block Plan As Proposed				
DATE: 06.01.2025	SCALE AT A3: Varies	DRAWN BY: CS CHECKED BY: MC		
JOB NO. GH796	DRAWING NO. PL.01	REV. -		