




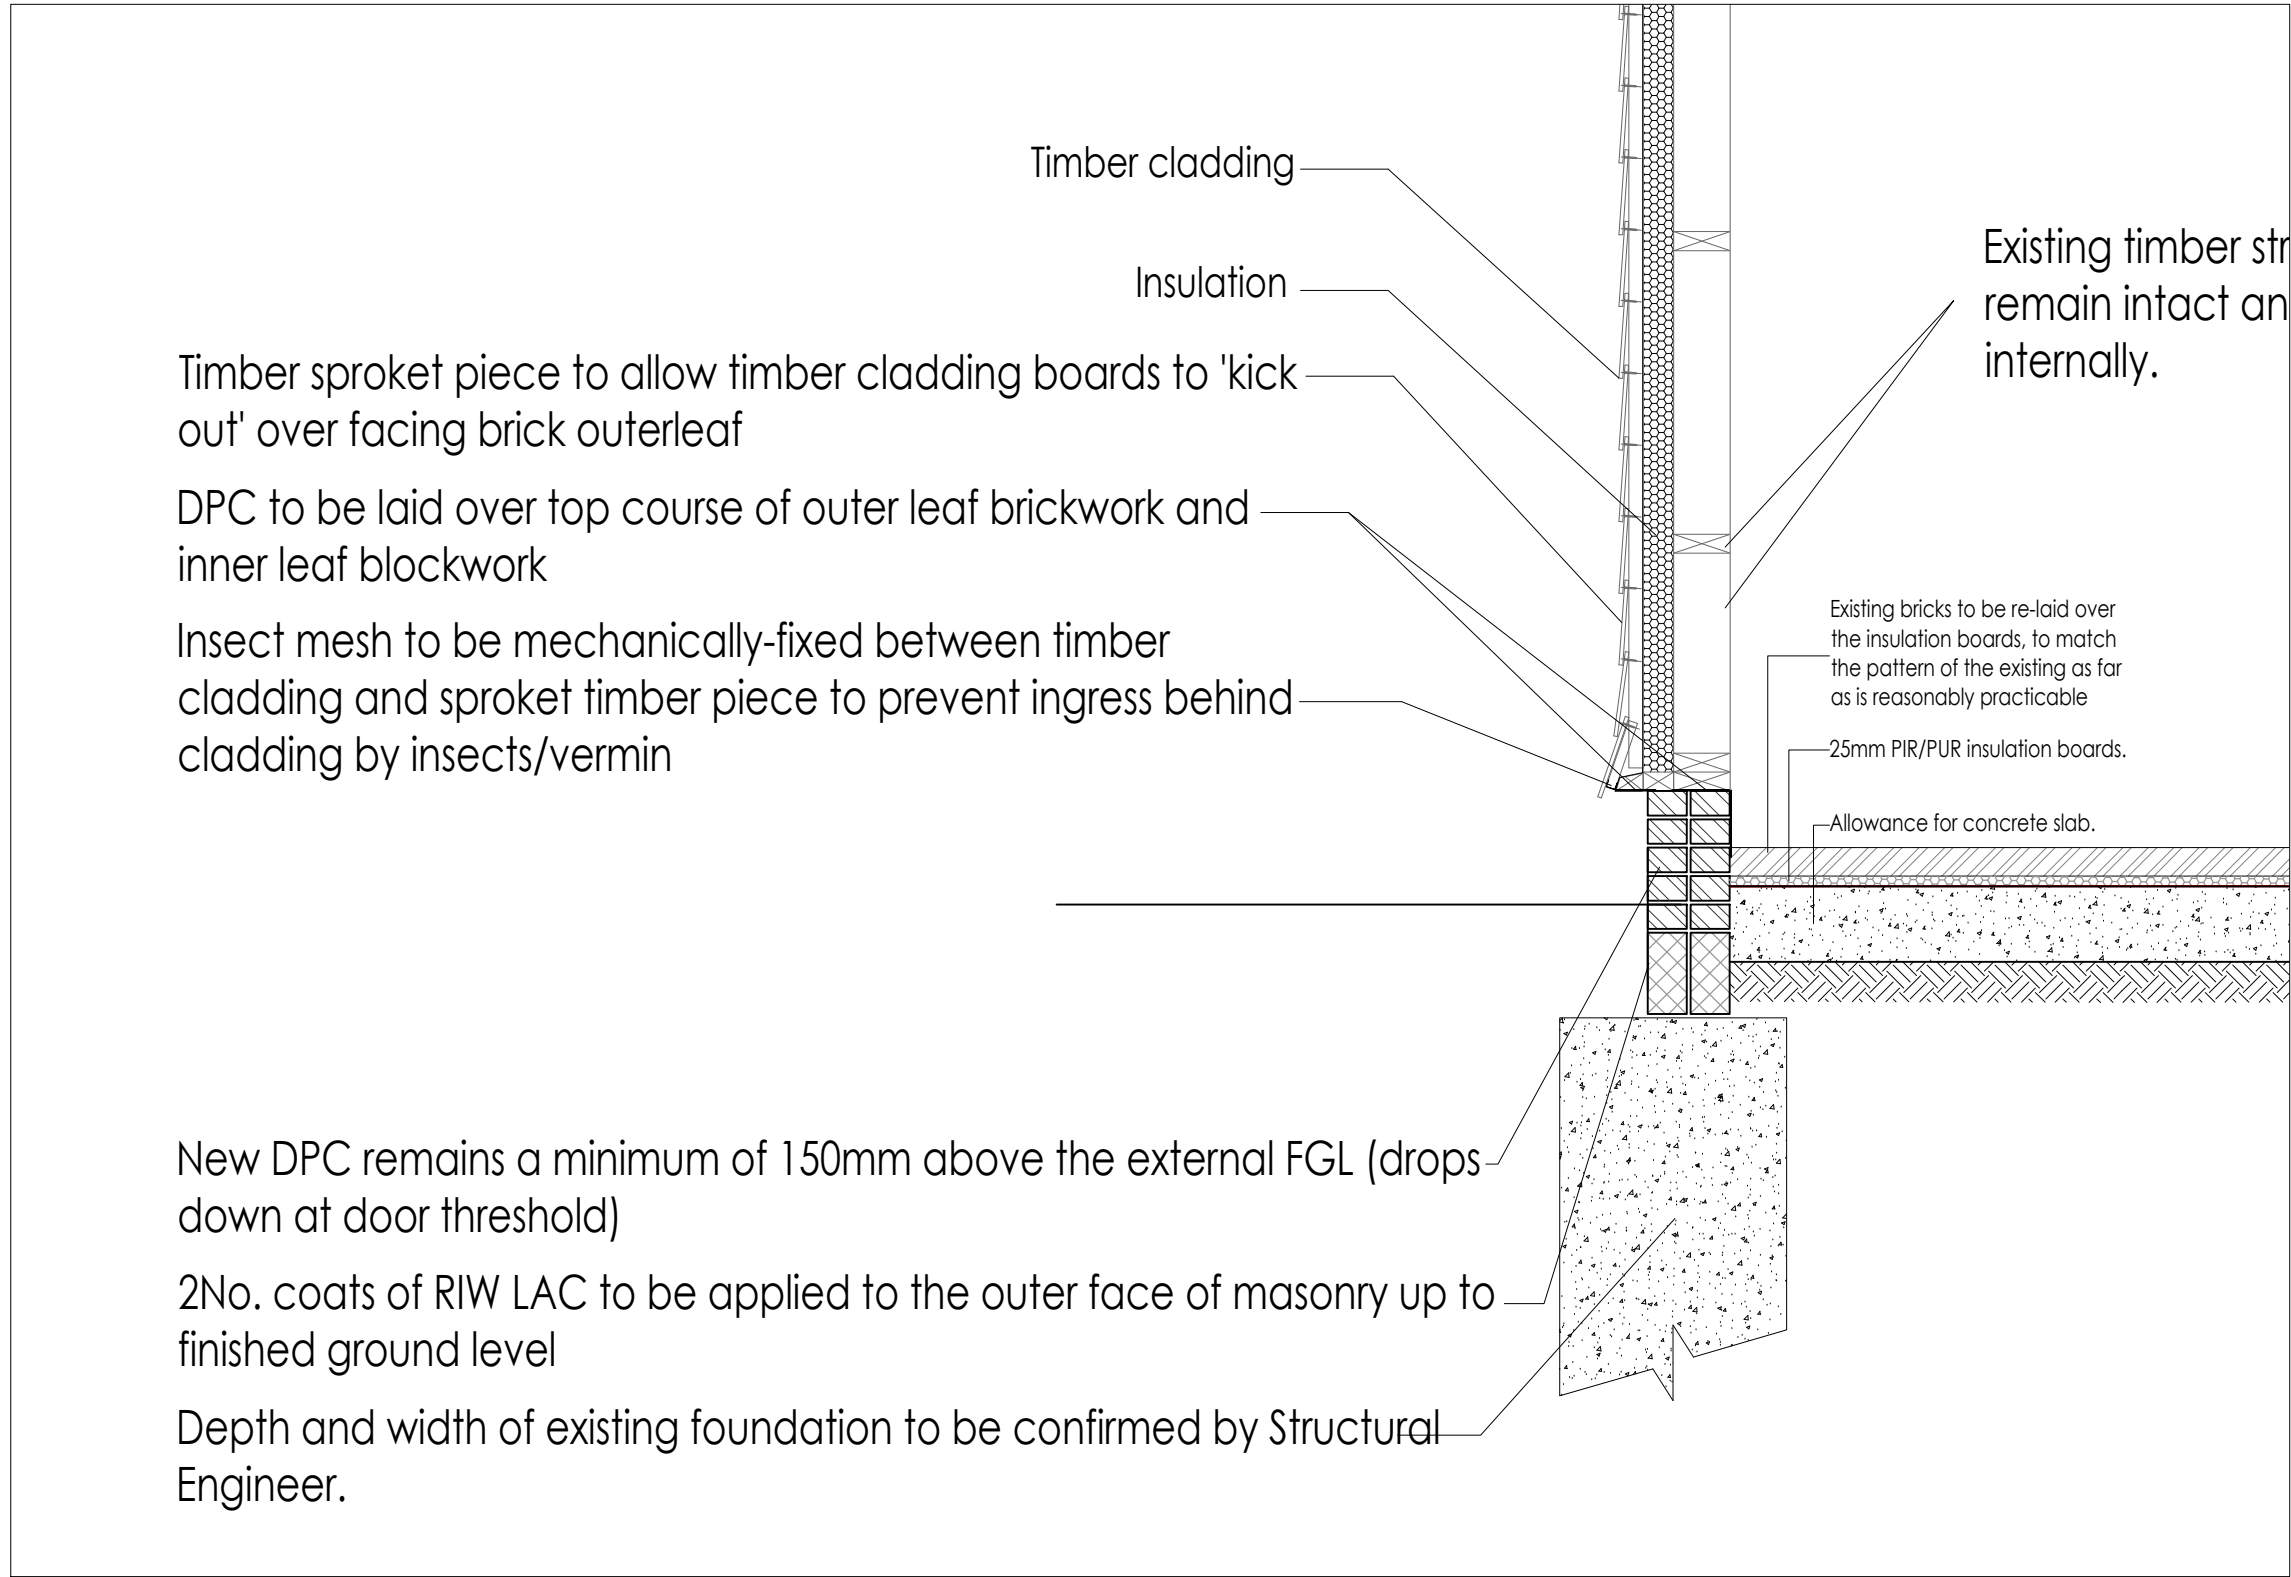


Brick Plinth Wall Detail AS Proposed  
SCALE @ 1:10 ON AN A1 SHEET

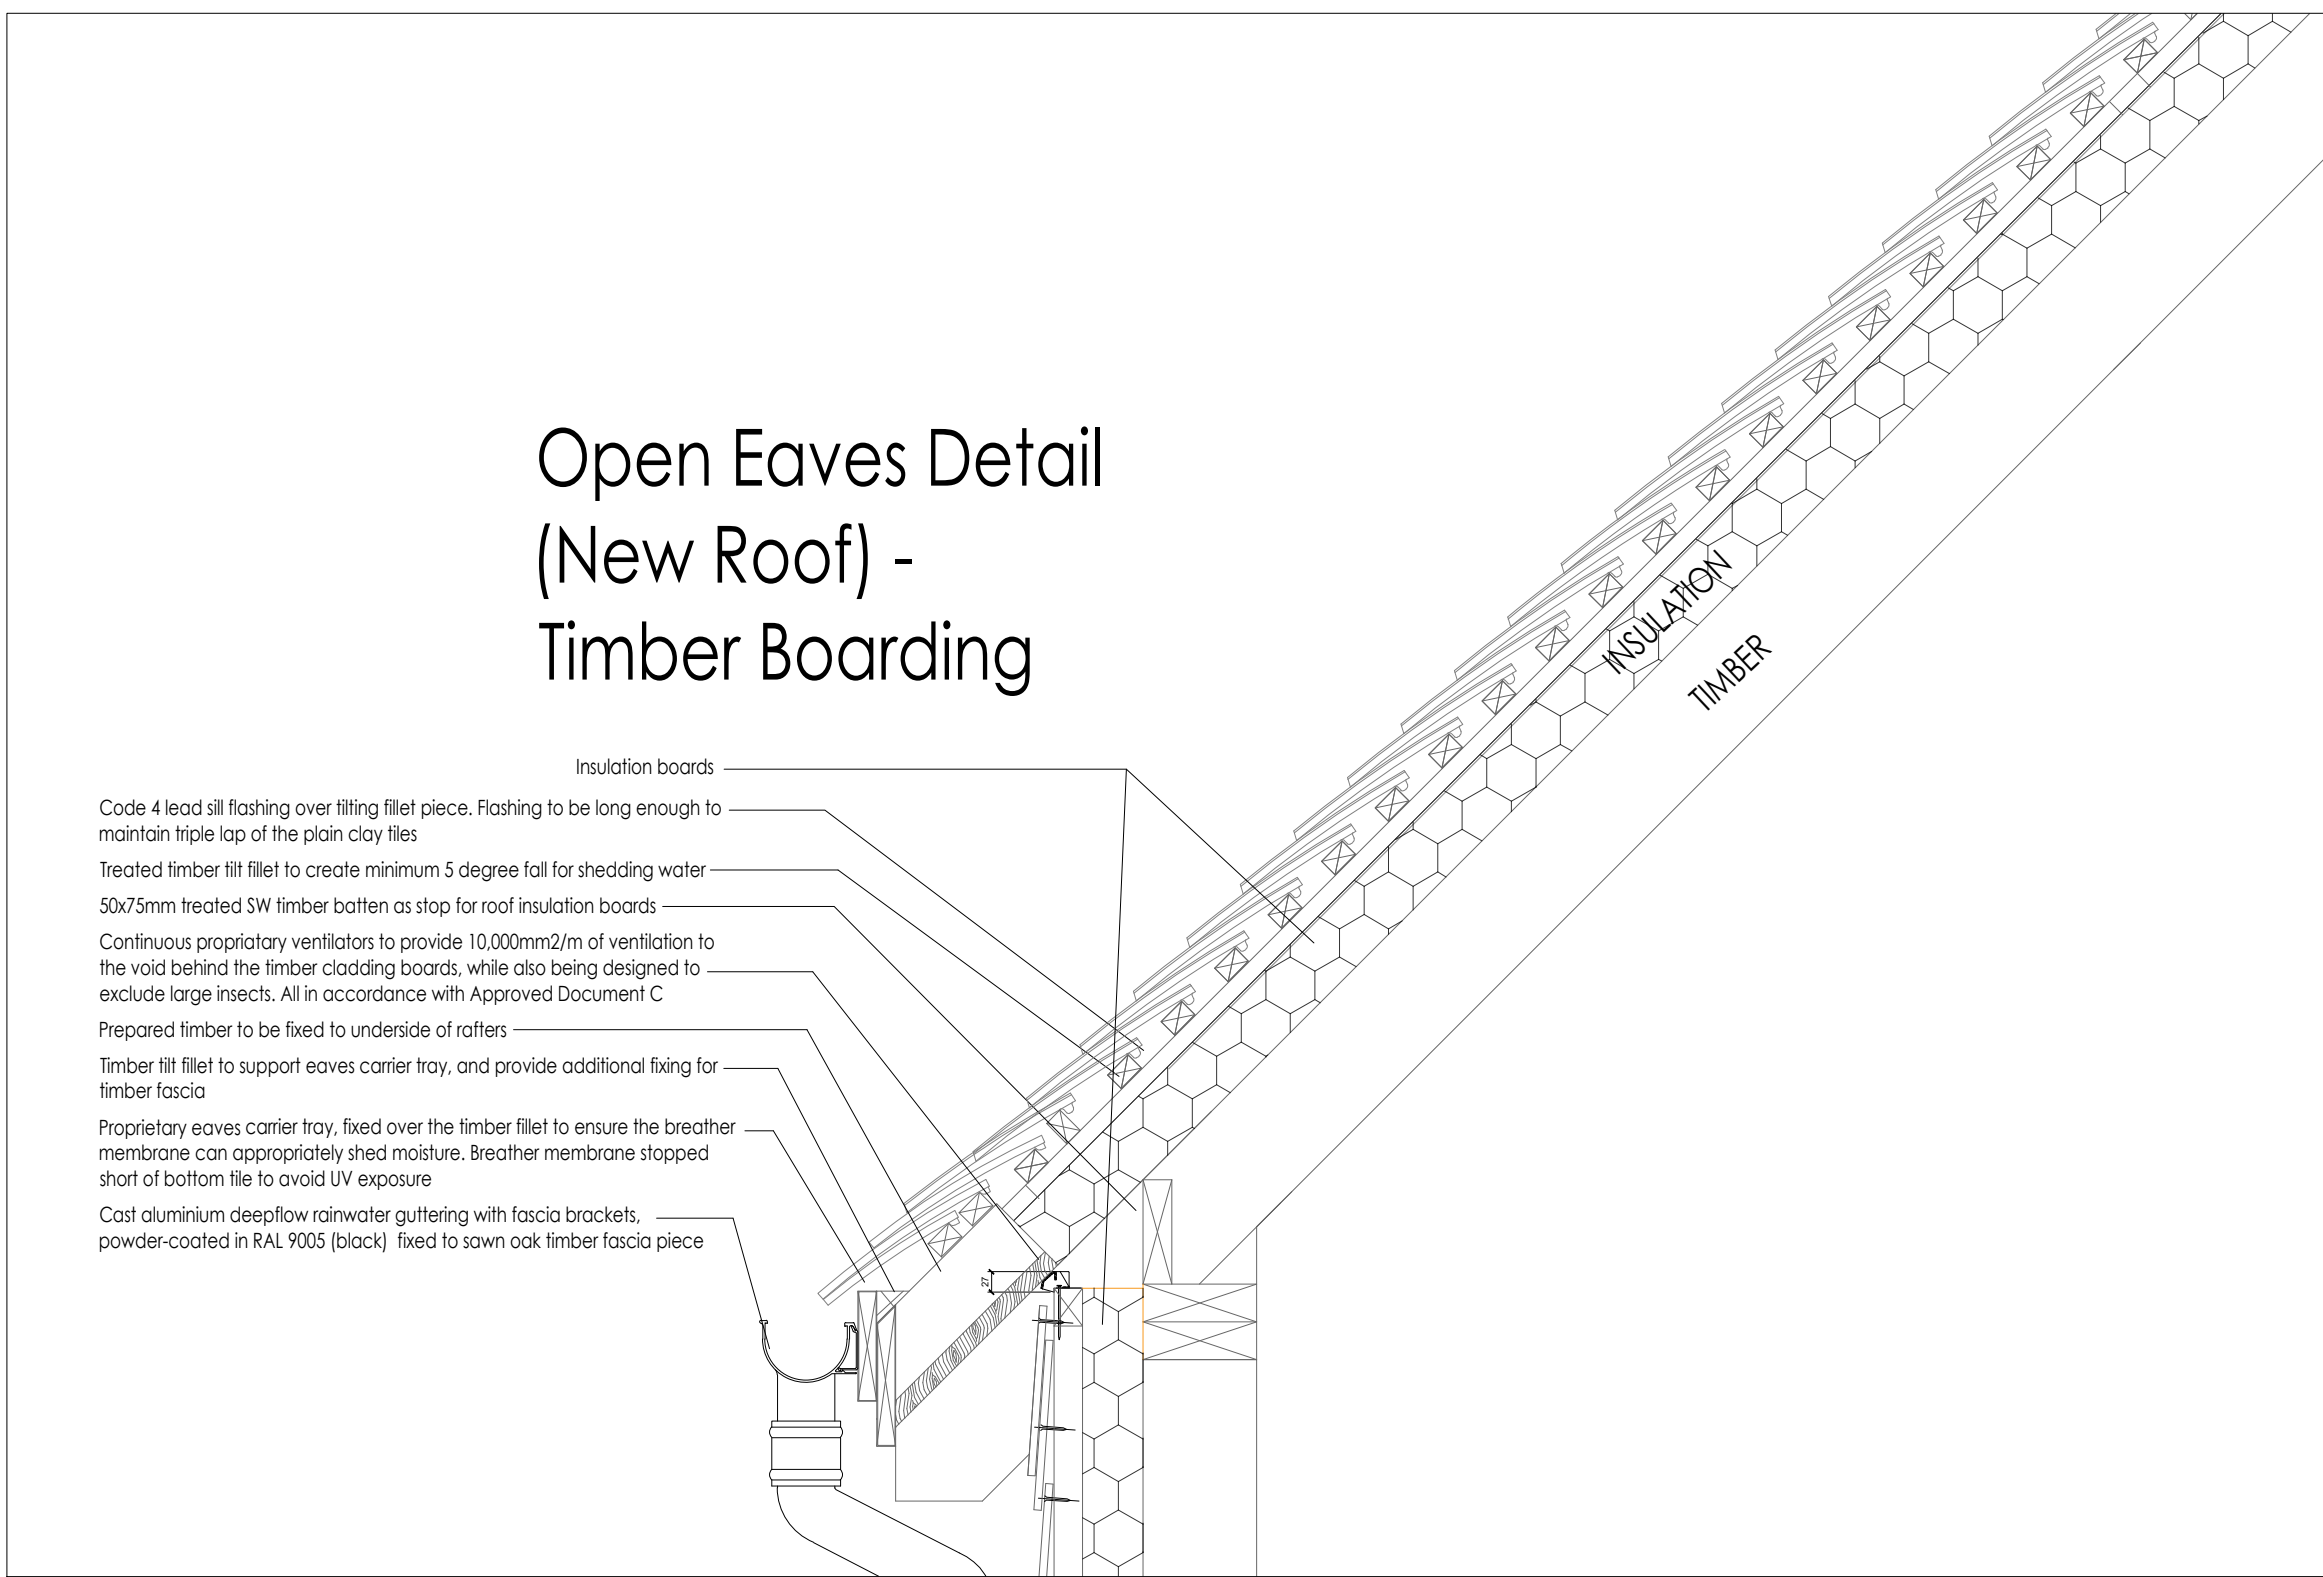

Eaves and Roof Detail As Proposed  
SCALE @ 1:10 ON AN A1 SHEET

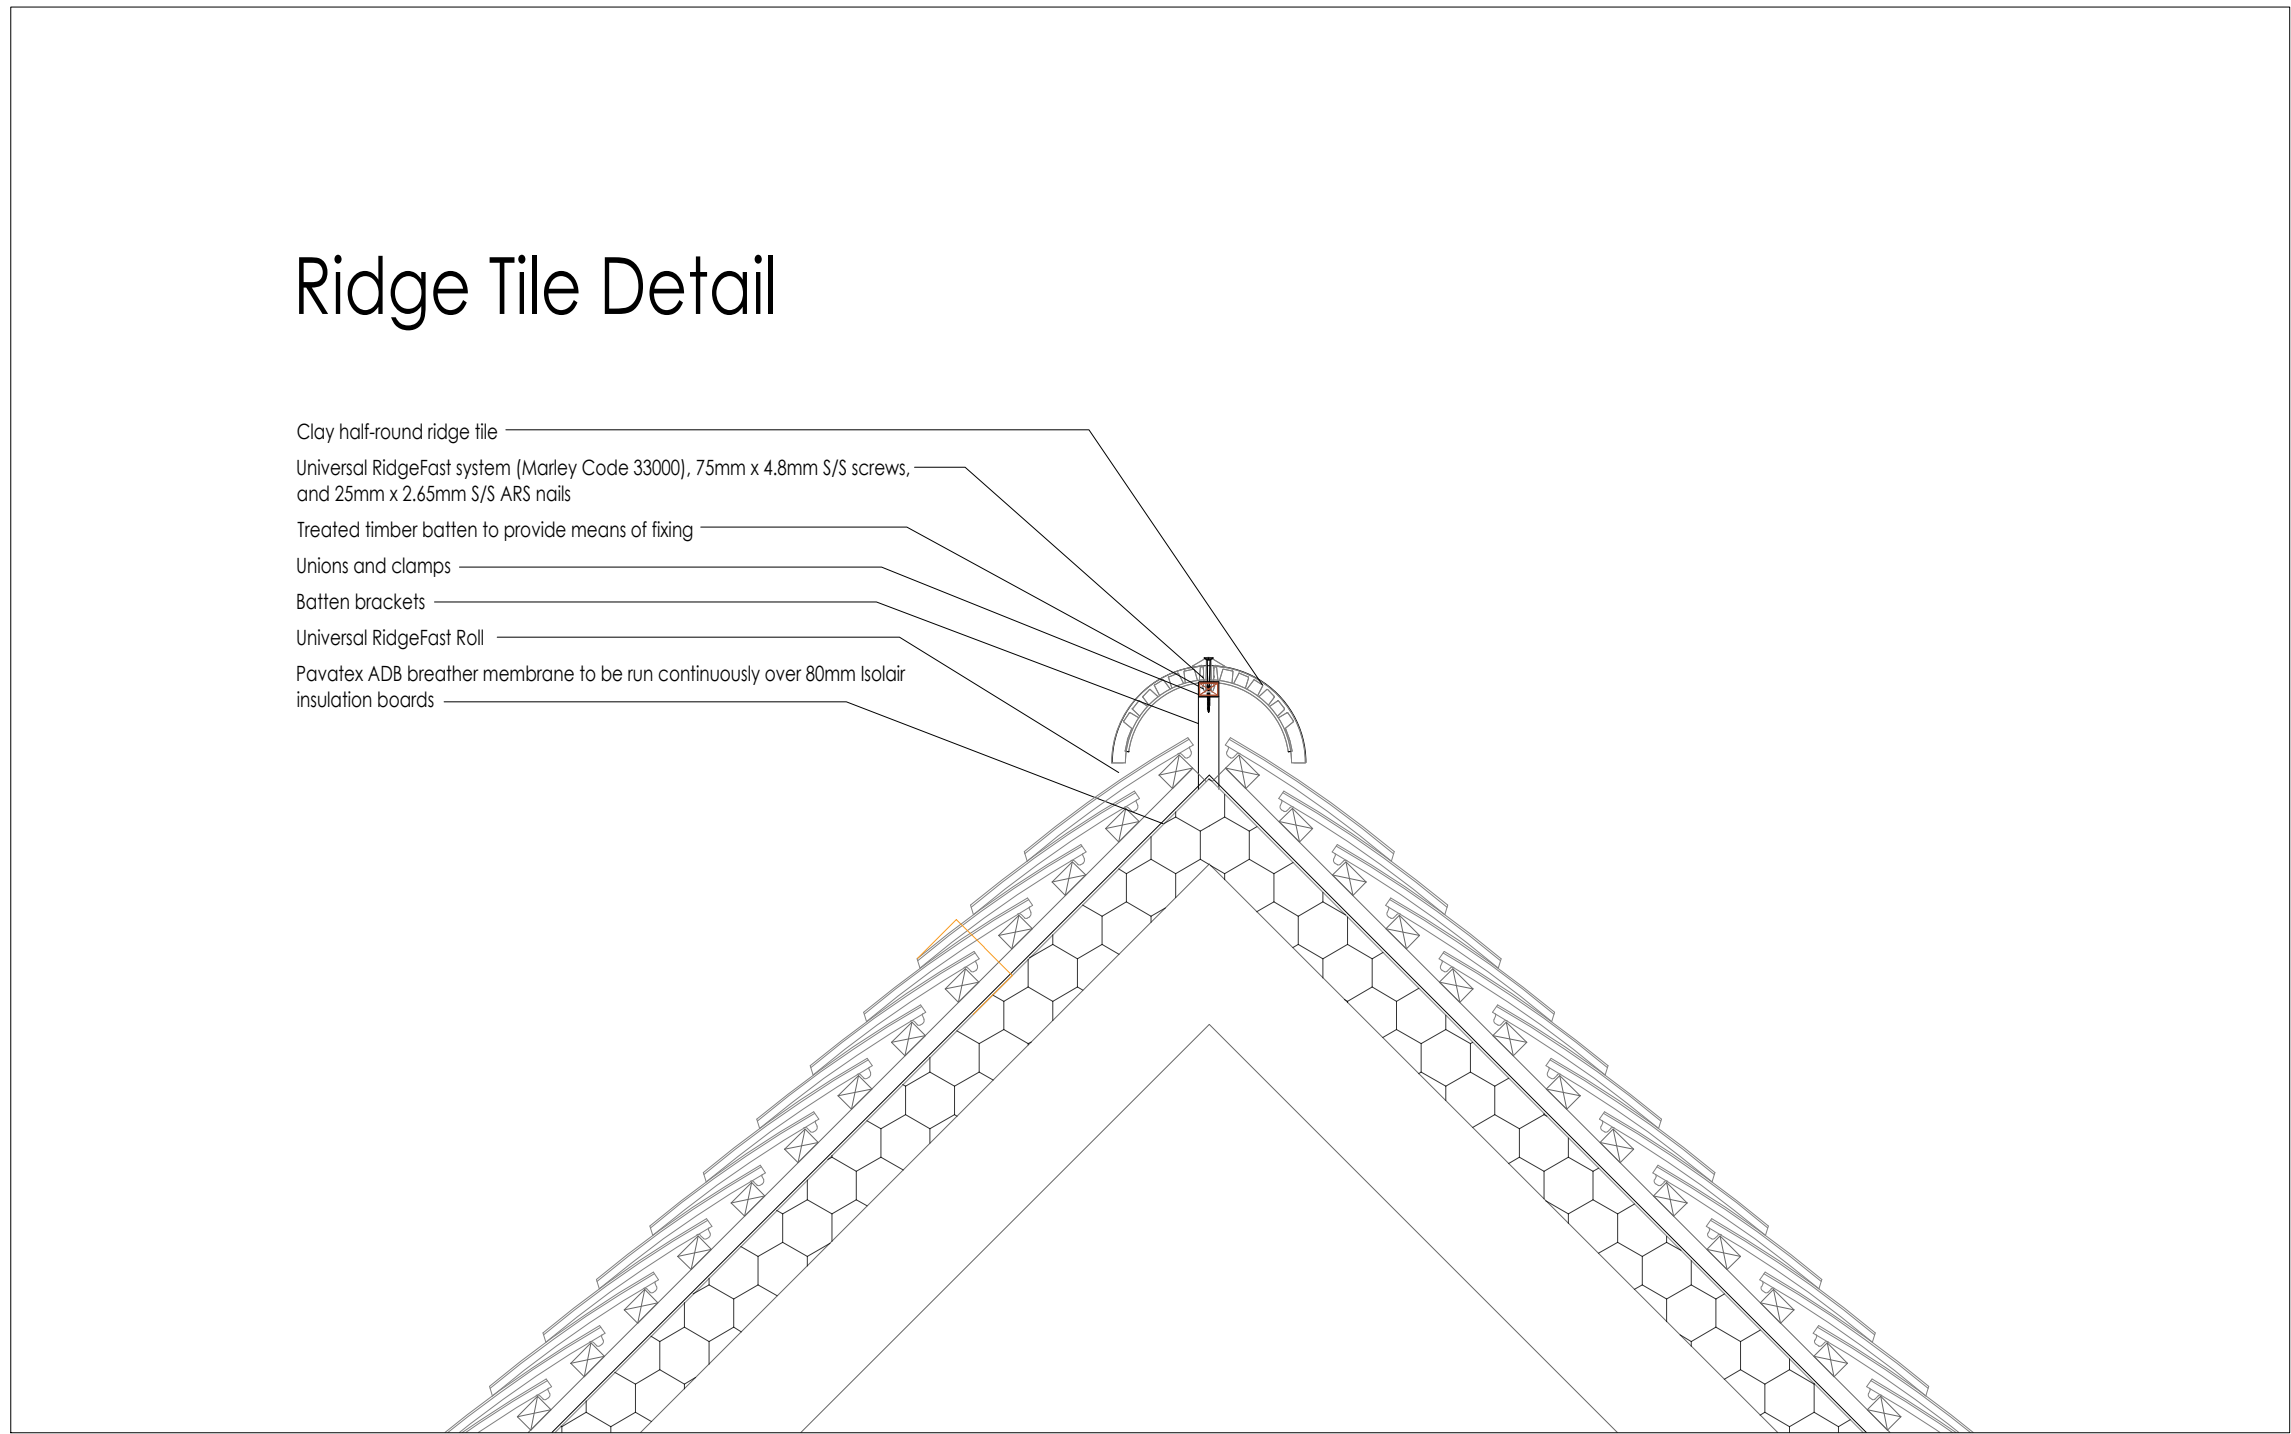

Ridge Section As Proposed  
SCALE @ 1:10 ON AN A1 SHEET

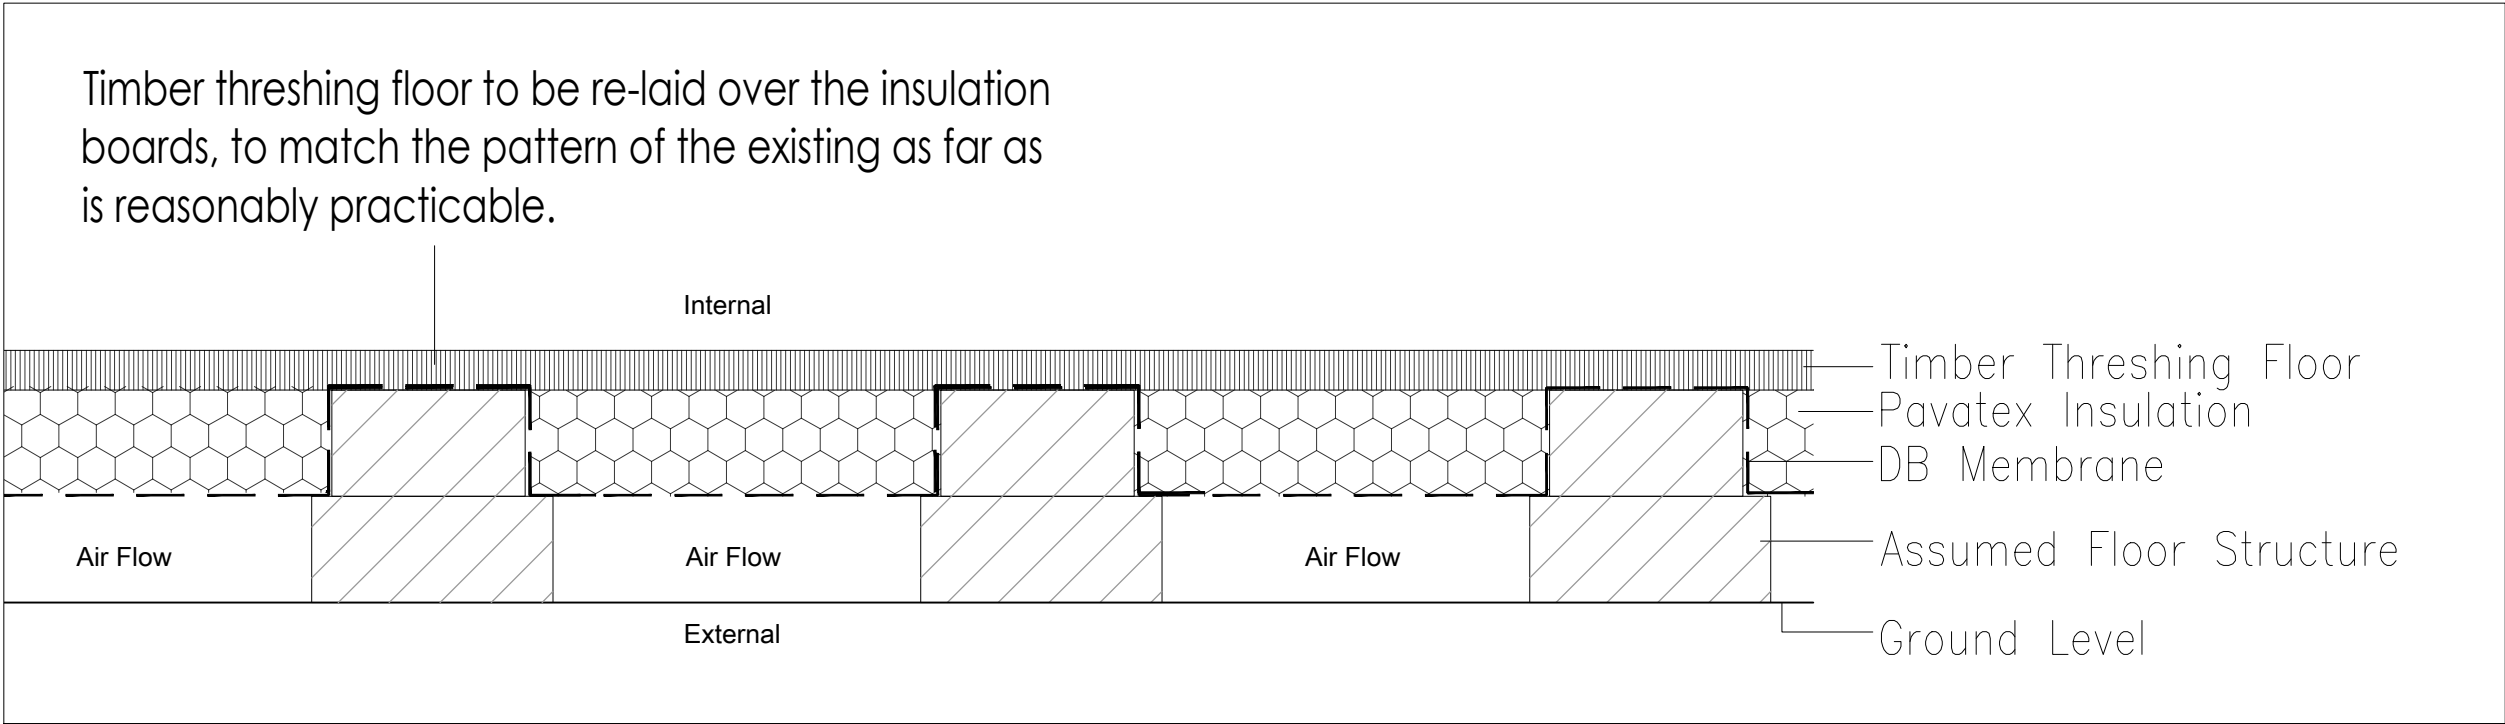

Floor Section As Proposed  
SCALE @ 1:10 ON AN A1 SHEET



|   |                      |                 |                            |      |  |
|---|----------------------|-----------------|----------------------------|------|--|
|   |                      |                 |                            |      |  |
| A.   | 15.12.2025.          | AE.             | Added notes on insulation. | gb   |  |
| REV.   | DATE.                | BY.             | AMENDMENT.                 | CHK. |  |
| PLANNING   |                      |                 |                            |      |  |
|   |                      |                 |                            |      |  |
| 2 Lucastes Mews, Paddockhall Road,<br>Haywards Heath,<br>West Sussex, RH16 1HE<br>(01444) 452604<br>hb@gouldbaxter.co.uk<br>www.gouldbaxter.co.uk   |                      |                 |                            |      |  |
| NOTES:<br>DO NOT SCALE OFF THIS DRAWING UNLESS FOR PLANNING PURPOSES.<br>CHECK ALL DIMENSIONS ON SITE BEFORE ANY WORK IS COMMENCED.<br>ALL GOODS MATERIALS AND WORKMANSHIP MUST CONFORM WITH<br>CURRENT BUILDING REGULATIONS, BRITISH STANDARDS AND CODES OF<br>PRACTICE.<br>COPYRIGHT OF THIS DRAWING IS RETAINED BY GOULD PROPERTY<br>CONSULTANTS LLP T/A GOULD-BAXTER AND IT MUST NOT BE REPRODUCED<br>WITHOUT WRITTEN CONSENT. |                      |                 |                            |      |  |
| CLIENT:<br>Kathryn Wade   |                      |                 |                            |      |  |
| PROJECT:<br>Keysford Annexe<br>Treemans Road<br>Horsted Keynes<br>Sussex<br>RH17 7EA   |                      |                 |                            |      |  |
| DRAWING:<br>Upgrade Details<br>As Proposed   |                      |                 |                            |      |  |
| DATE:<br>21.10.25   | SCALE AT A1:<br>1:10 | DRAWN BY:<br>AE | CHECKED BY:<br>MC          |      |  |
| JOB NO.<br>GH841   | DRAWING NO.<br>PL.12 | REV.<br>A       |                            |      |  |