


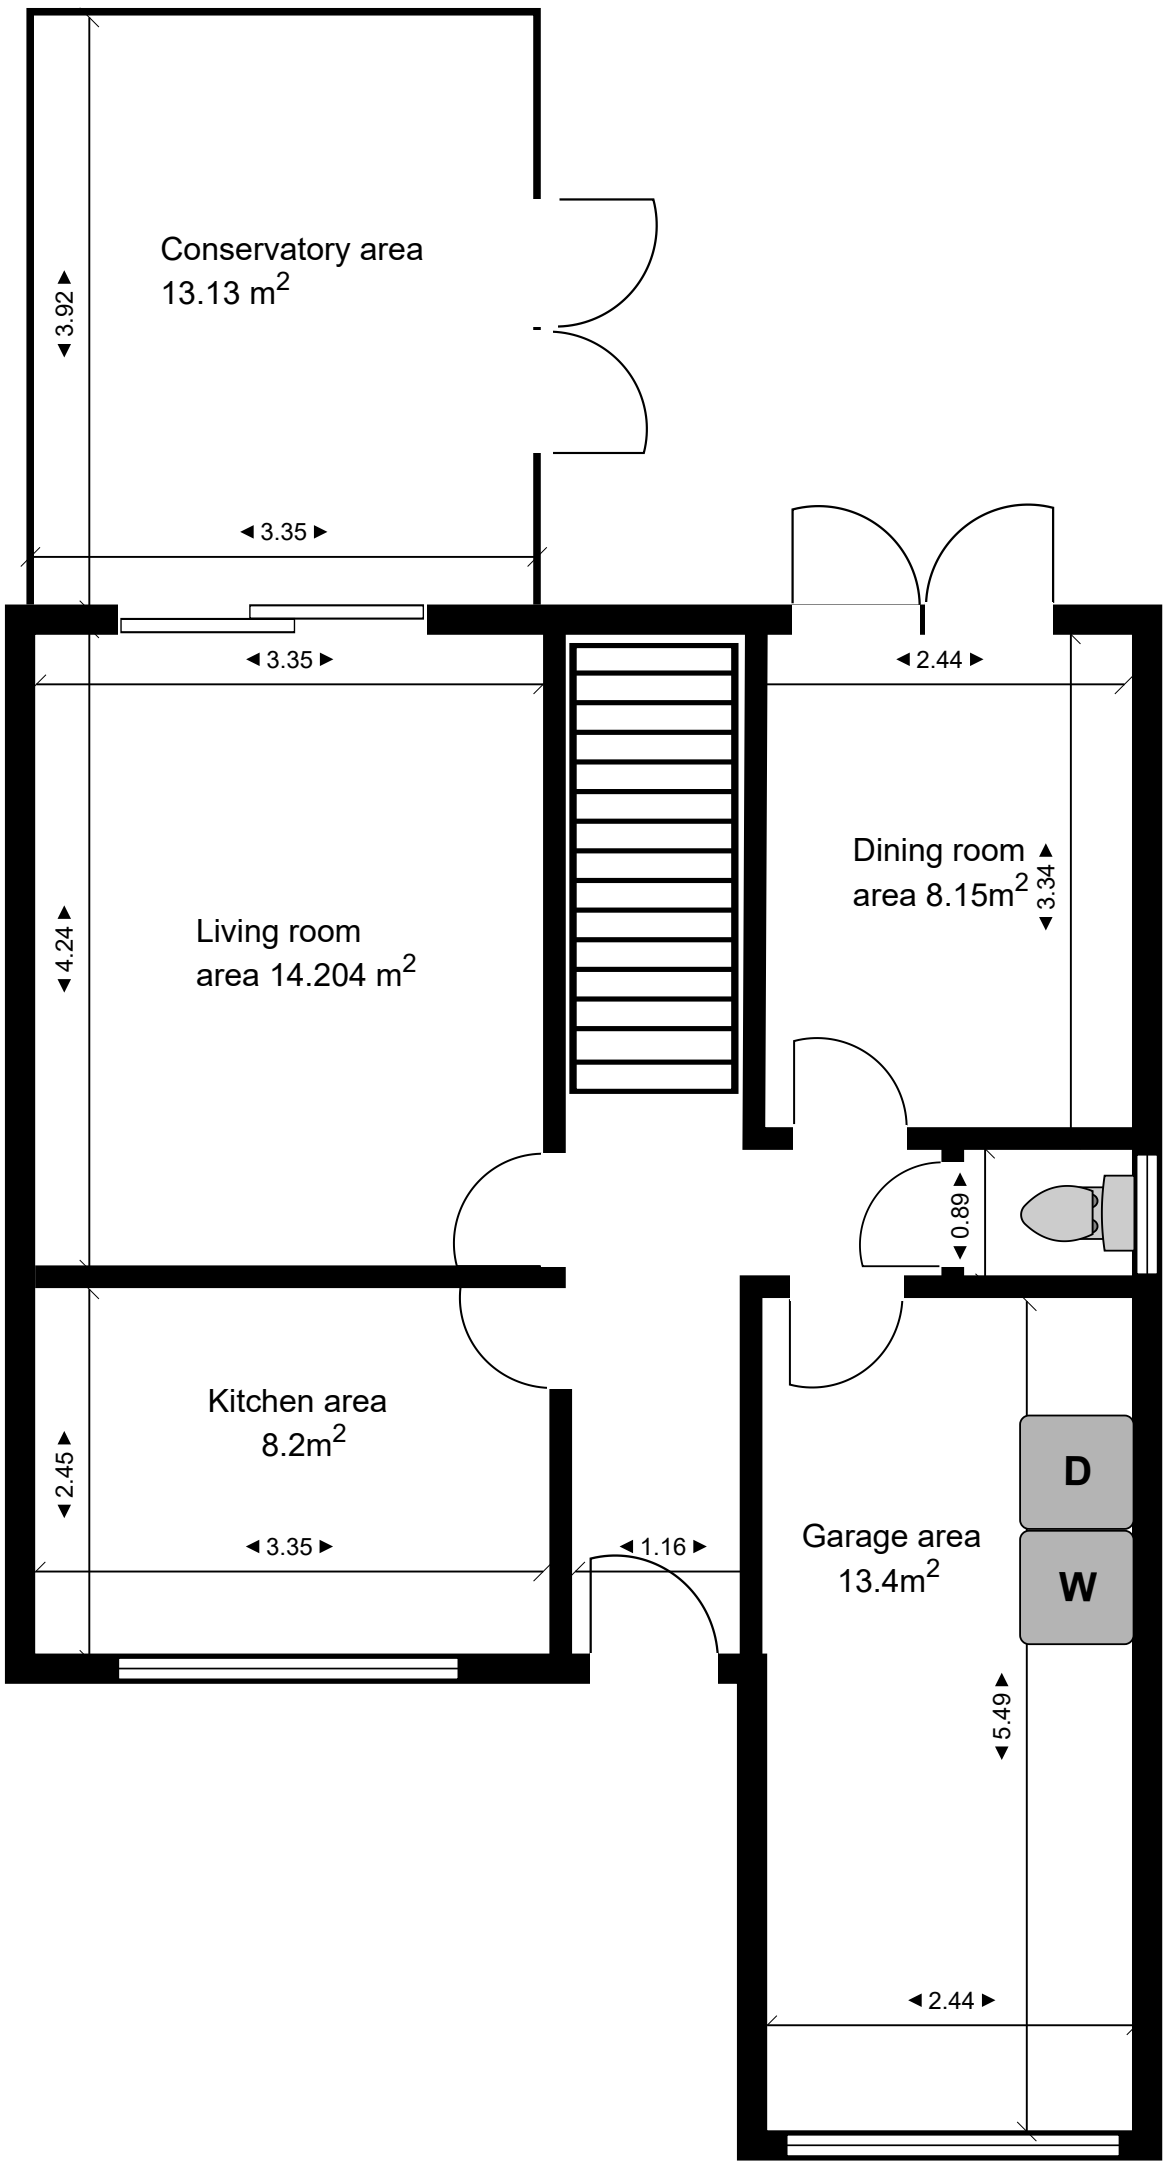

Current garage door opening. 236cm

The existing layout of the project has an approximately 13 m² 'garage' which is currently unused and is simply used for storage and accumulating clutter and to house a washing machine and a tumble drier.

Site: 67 Tiltwood Drive	Drawing: Current floorplan	Project: Garage conversion	Drawn: Goodwin	Notes:	67 Tiltwood Drive, Crawley Down RH10 4BA
Title :	Scale: 1:50	Date: 30/10/2025	Rev:		