



Garage conversion

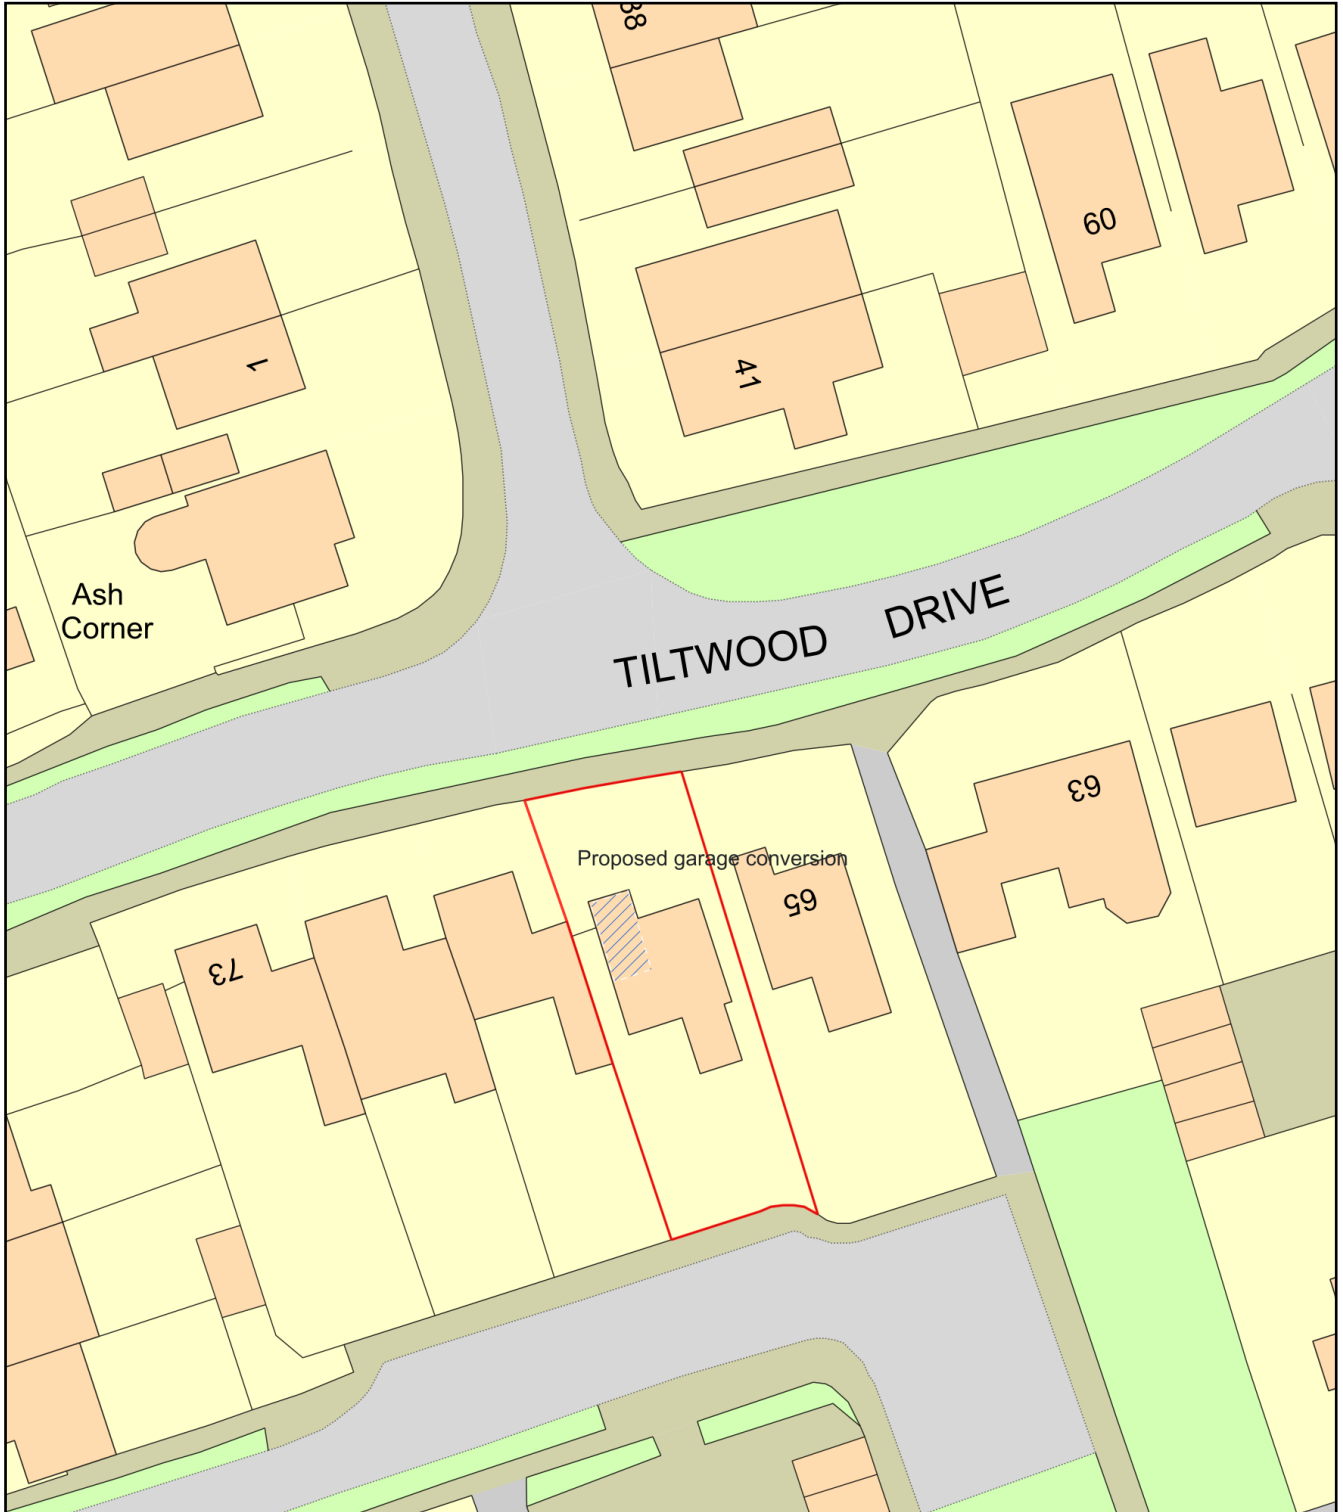

0 20
Metres

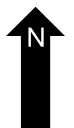

Plan Produced for: Mr A Goodwin

Date Produced: 31 Oct 2025

Plan Reference Number: TQRQM25304115452361

Scale: 1:500 @ A4