




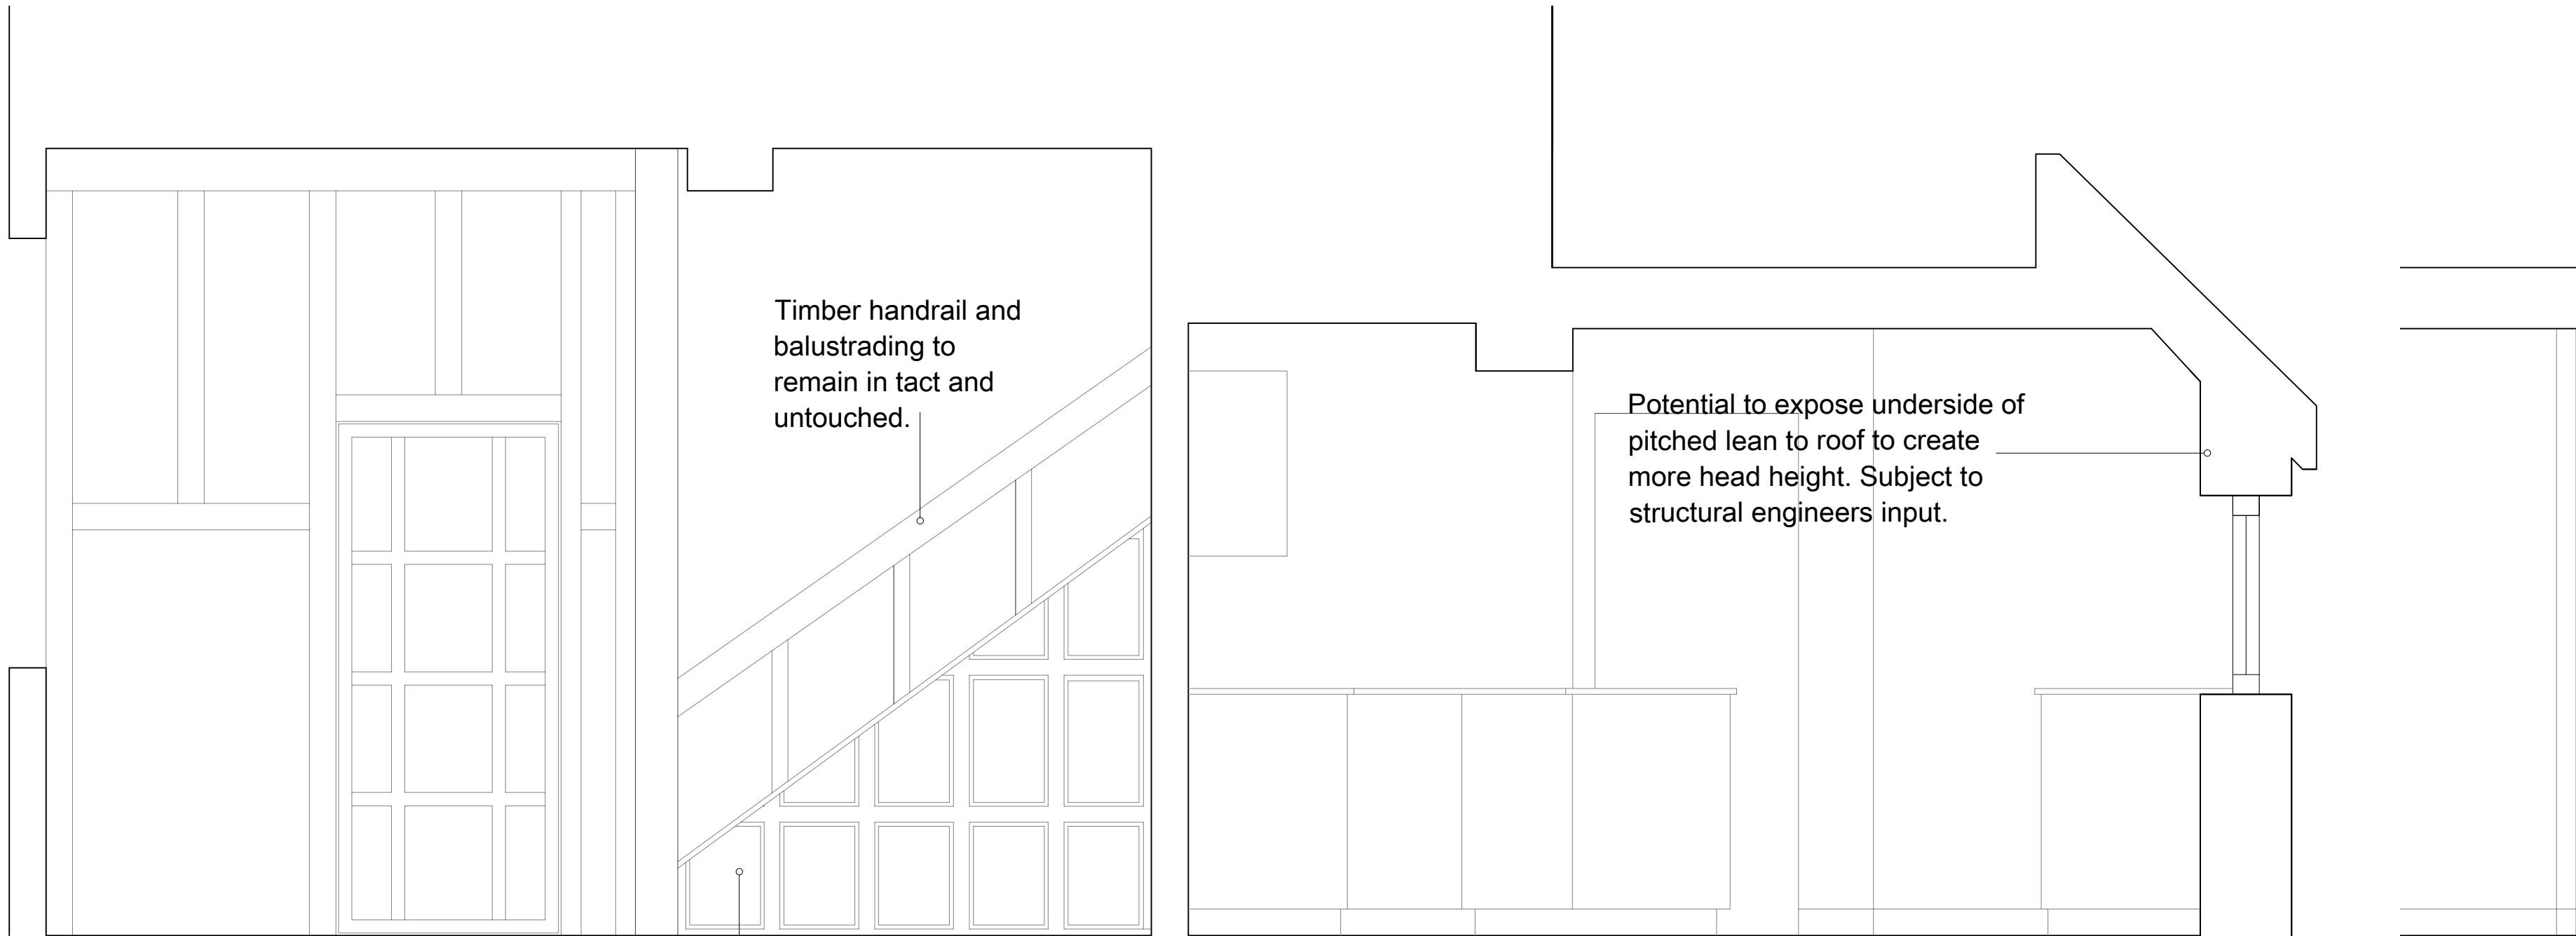

SECTION THROUGH ENTRANCE HALL AND KITCHEN - AS EXISTING
SCALE @ 1:20 ON AN A1 SHEET

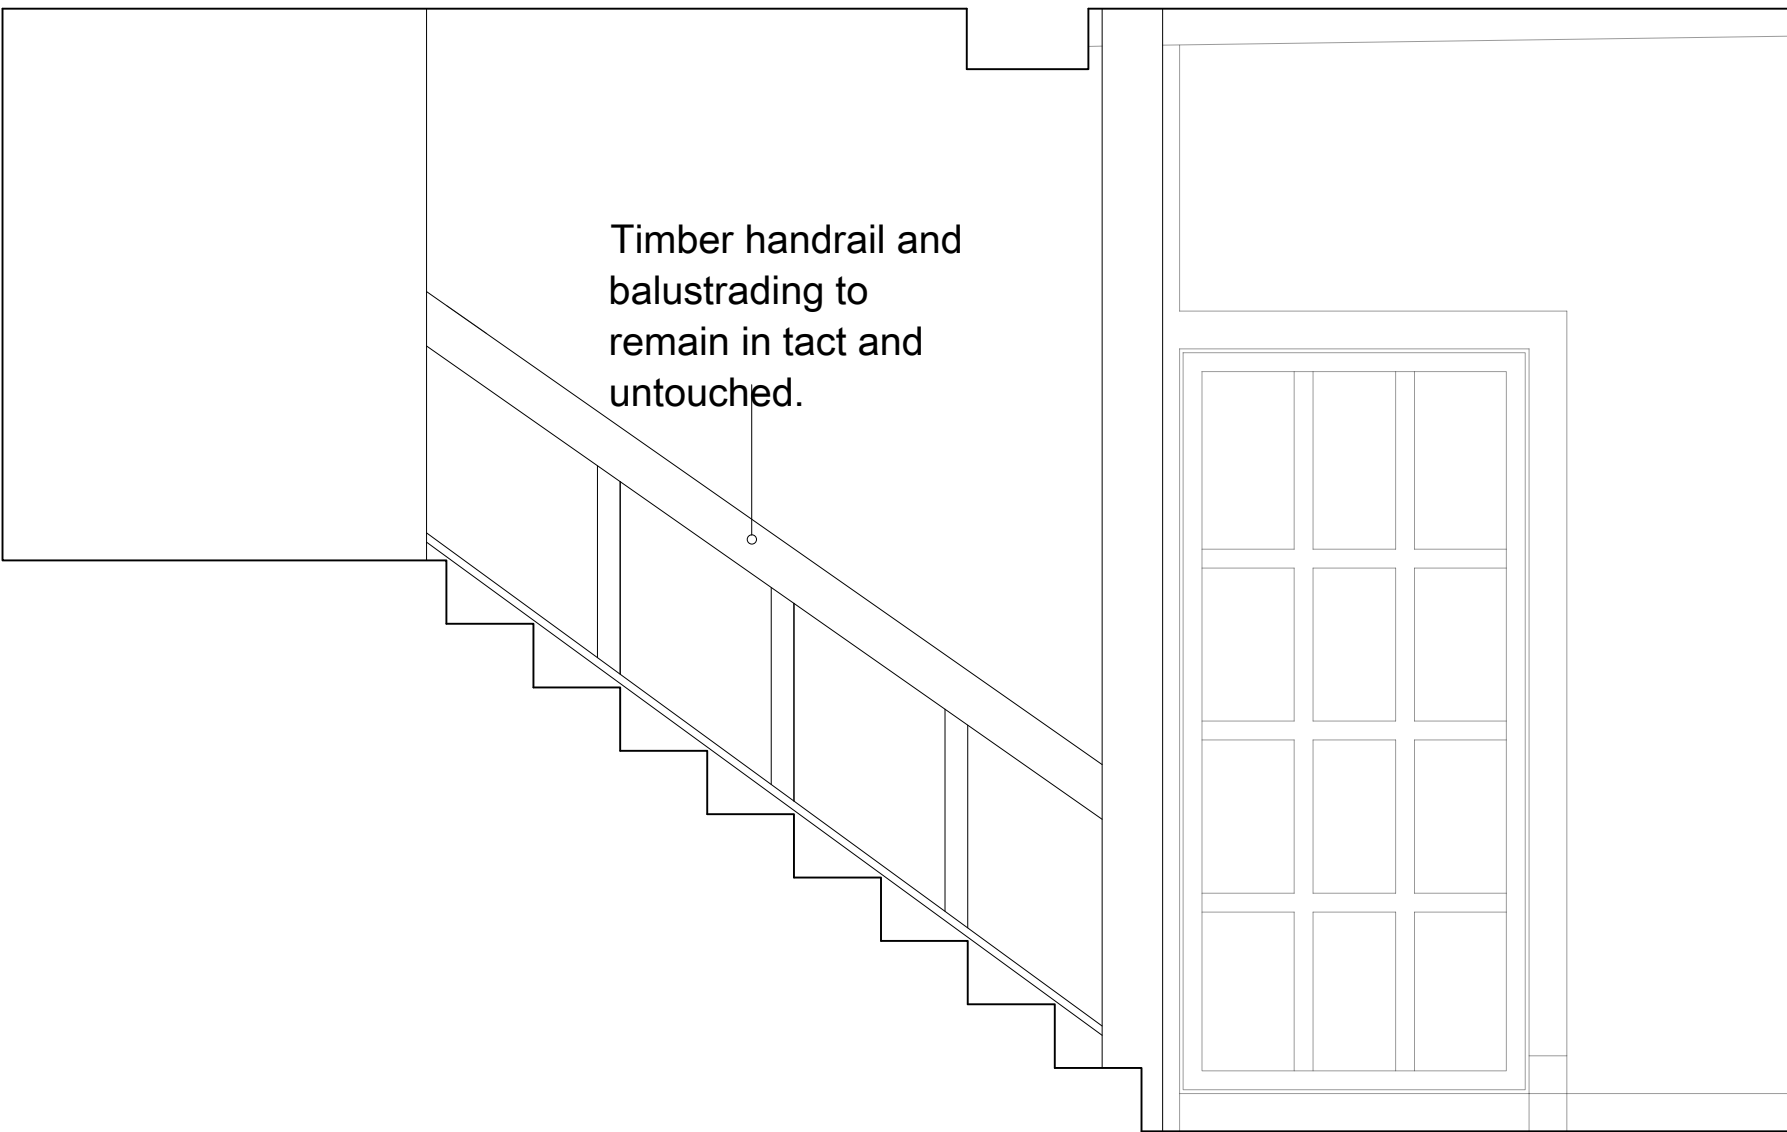

SECTIONAL ELEVATION OF STAIRS AND ENTRANCE HALLWAY - AS EXISTING
SCALE @ 1:20 ON AN A1 SHEET

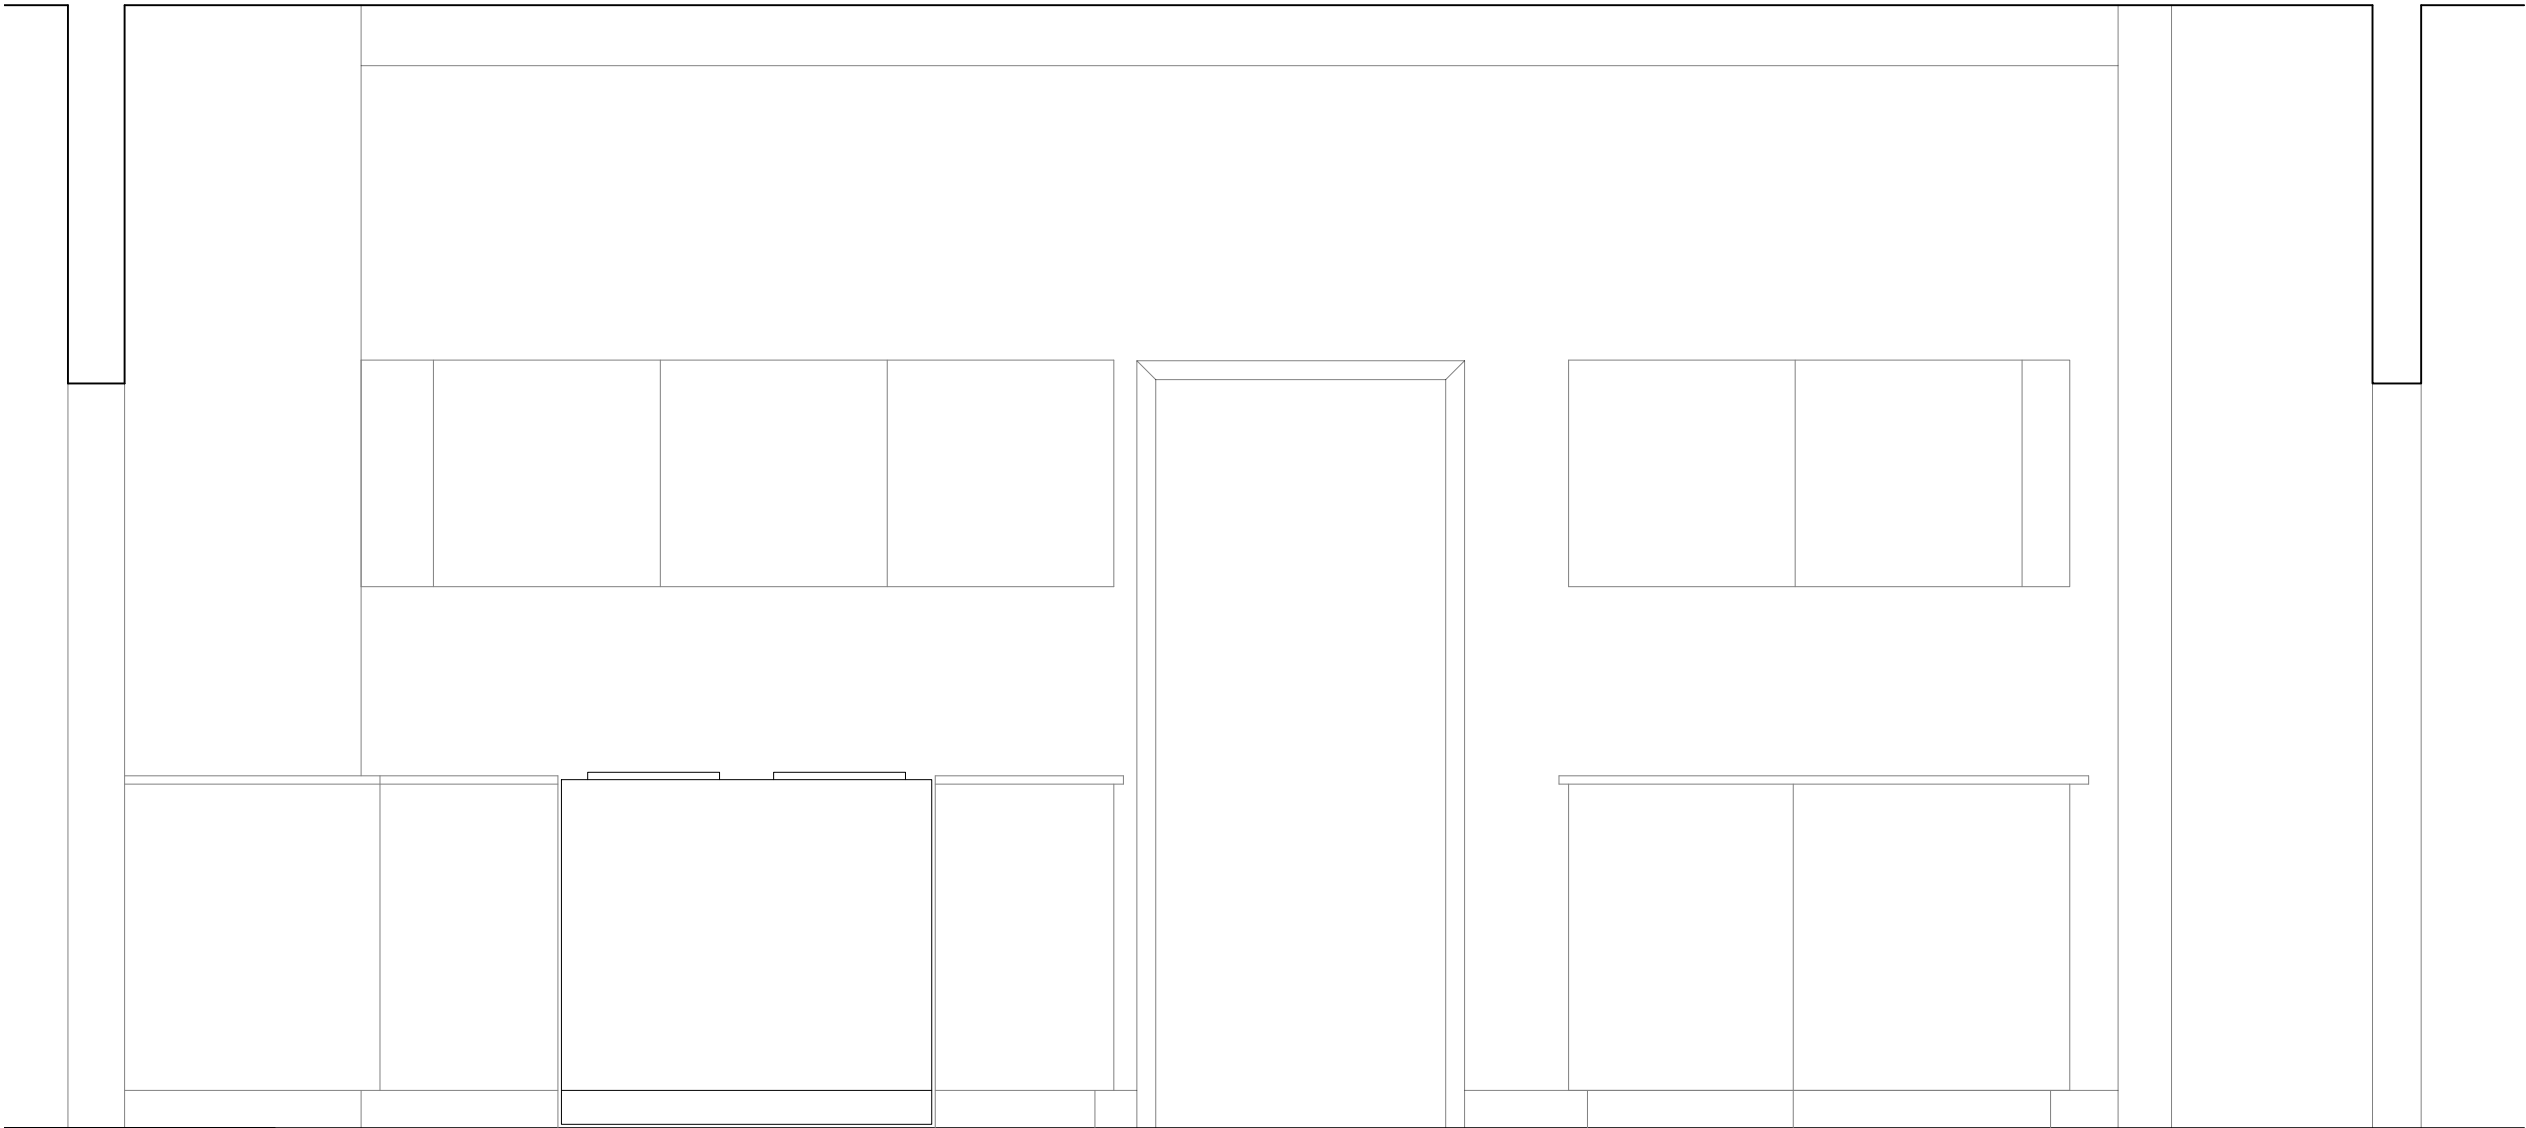

KITCHEN WALL ELEVATION - As Existing
SCALE @ 1:20 ON AN A1 SHEET



Entrance Hallway Elevation - As Existing
SCALE @ 1:20 ON AN A1 SHEET



FOR PLANNING
PURPOSES ONLY
NOT FOR CONSTRUCTION

REV.	DATE.	BY.	AMENDMENT.	CHK.

PLANNING

NOTES.
DO NOT SCALE OFF THIS DRAWING UNLESS FOR PLANNING PURPOSES.
CHECK ALL DIMENSIONS ON SITE BEFORE ANY WORK IS COMMENCED.
ALL GOODS MATERIALS AND WORKMANSHIP MUST CONFORM WITH CURRENT BUILDING REGULATIONS, BRITISH STANDARDS AND CODES OF PRACTICE.
COPYRIGHT OF THIS DRAWING IS RETAINED BY GOULD PROPERTY CONSULTANTS LLP T/A GOULD BAXTER AND IT MUST NOT BE REPRODUCED WITHOUT WRITTEN CONSENT.



2 Lucastes Mews, Paddockhall Road,
Haywards Heath,
West Sussex RH16 1HE

(01444) 452604
info@gouldbaxter.co.uk
www.gouldbaxter.co.uk

CLIENT.	Mr & Mrs Sharpe
PROJECT.	Old Keysford Hall Treemans Road Horsted Keynes RH17 7EA

DRAWING. New Joinery Elevations and Sections As Existing		
DATE. 11.06.2025	SCALE AT AL. 1:20	DRAWN BY. AE CHECKED BY. MC

JOB NO. GH850	DRAWING NO. PL.02	REV. .
------------------	----------------------	-----------