

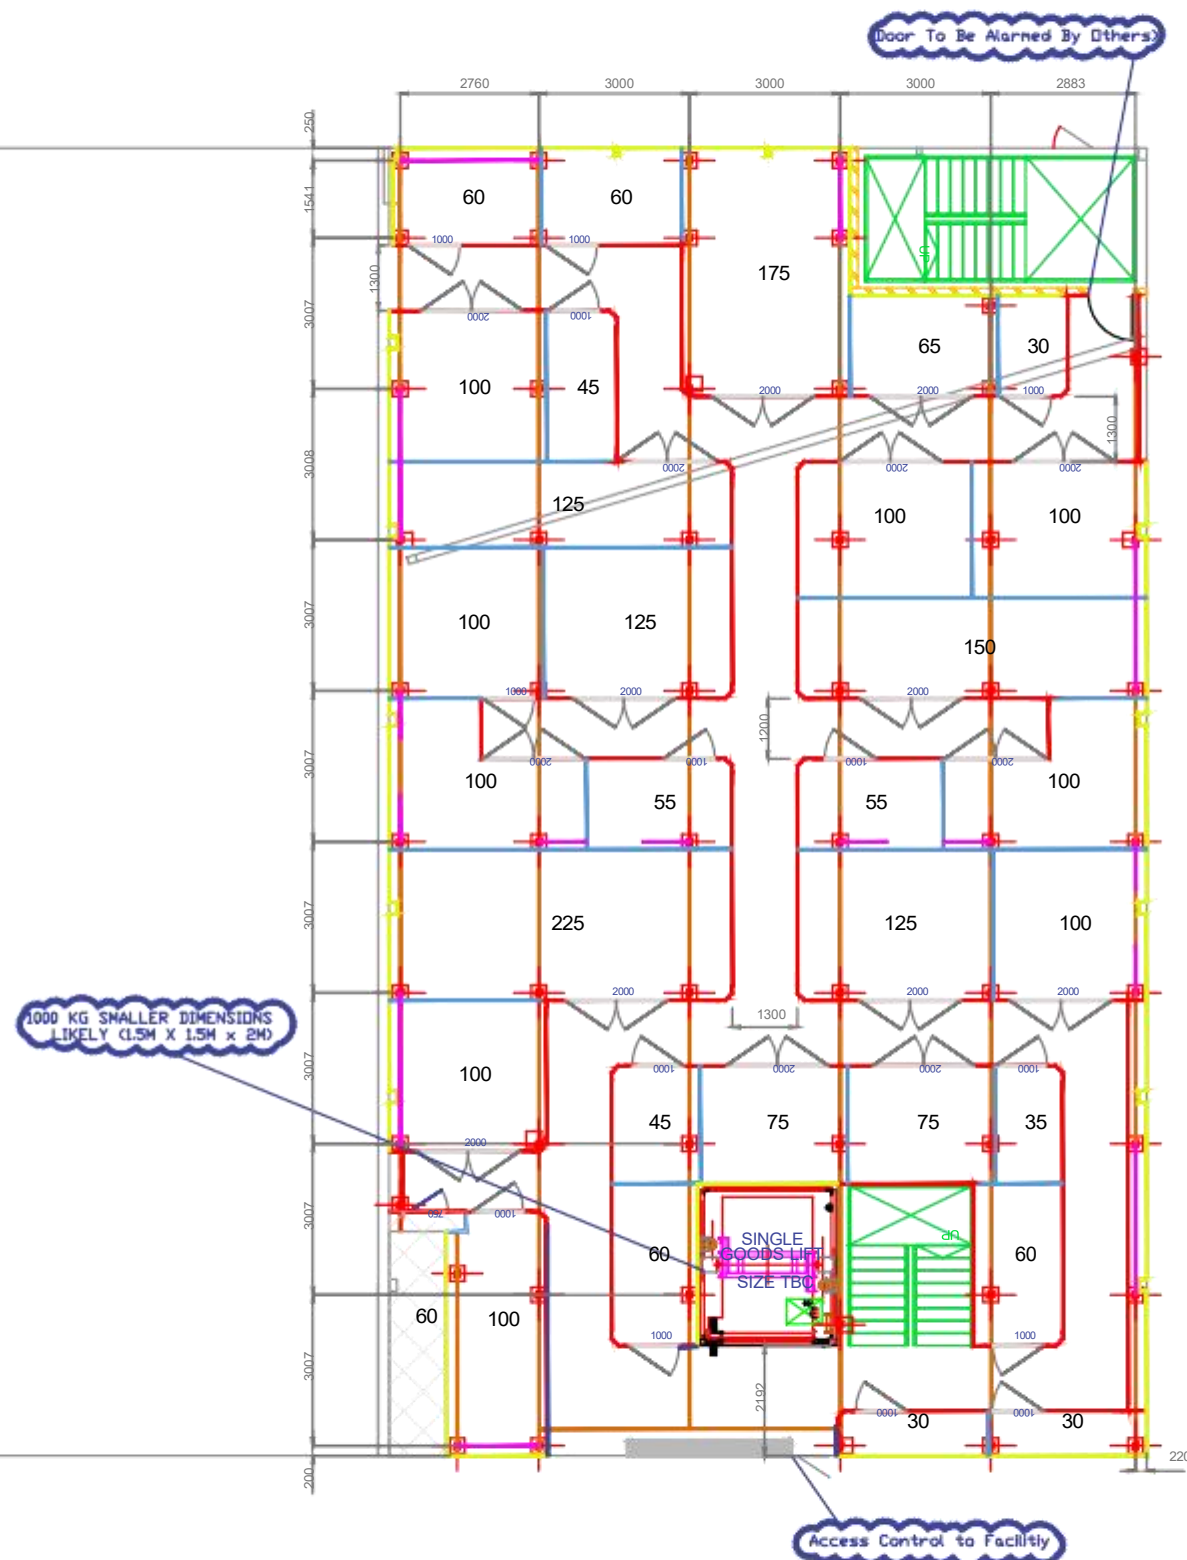


This drawing is copyright and may not be reproduced in whole or part without written approval. Do not scale off this drawing. Please confirm fire regulation compliance with your local authority.

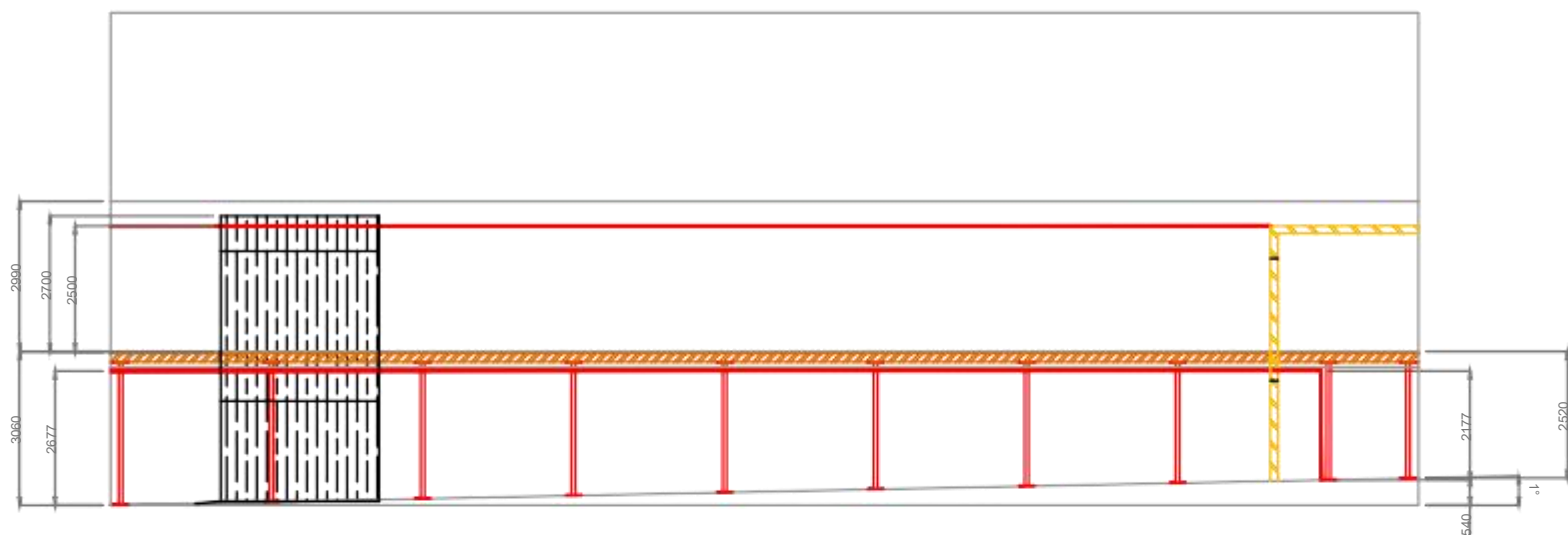



All rooms for self storage

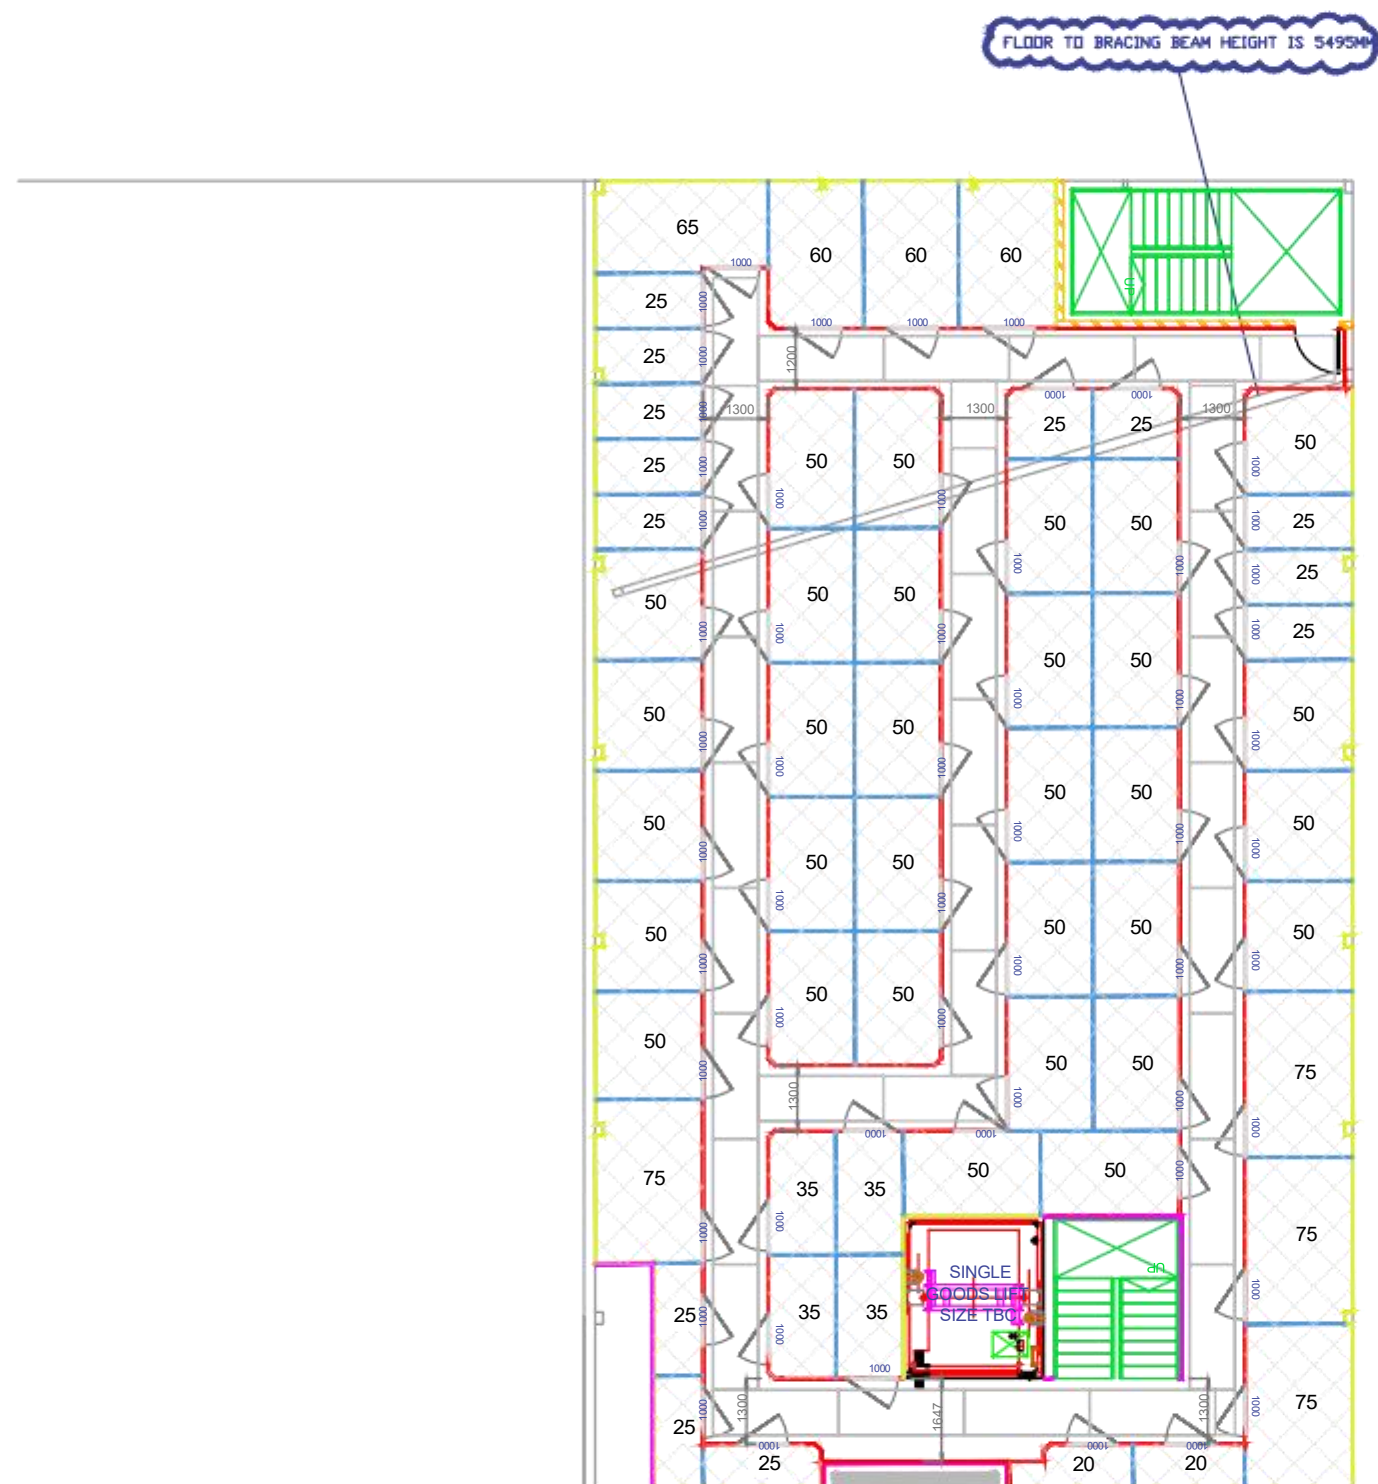

All rooms for self storage

UNIT MIX TABLE - GROUND & FIRST COMBINED							
[ft2]	GROUND FLOOR		FIRST FLOOR		COMBINED		
SIZE	COUNT	TOTAL	COUNT	TOTAL	SIZE	COUNT	TOTAL
20	0	0	2	40	20	2	40
25	0	0	13	325	25	13	325
30	3	90	0	0	30	3	90
35	1	35	4	140	35	5	175
45	2	90	0	0	45	2	90
50	0	0	31	1550	50	31	1550
55	2	110	0	0	55	2	110
60	5	300	3	180	60	8	480
65	1	65	1	65	65	2	130
75	2	150	4	300	75	6	450
100	9	900	0	0	100	9	900
125	3	375	0	0	125	3	375
150	1	150	0	0	150	1	150
175	1	175	0	0	175	1	175
225	1	225	0	0	225	1	225
Total	31	2665.0	58	2900.0	Total	89	5265.0
GRUSS AREA	4275		4275		GRUSS AREA 8550		
AVERAGE SIZE	86.0		72.8		AVERAGE UNIT SIZE 59.2		
YIELD	60%		94%		YIELD 99%		

01	Reworked Due to Slab	14/05/25
REV	Revision Details	Date

  KEY			
SWING DOORS			
			
ROLLER SHUTTER DOORS			
			
VARIES		VARIES	
			
DUMPEY		DUMPEY	
PANELS & MESH			
White Corridor	1250mm Chequerplate	Soffit	
			
Aluzinc Divider/Corridor	Aluzinc Rear Liner	Mesh / Selected Areas	
			
CORNERS			
Faceted	45°	90°/Half	90°/Full
			

PARTITIONING

Standard Wall Type:




SPEC	OPTIONS	
Door Colour: Linden Green	Large Unit Door Types: Double Swing ☒ Roller Shutter ☐	Liner Panel: White ☒ Zinc ☐
Latch Type: C-A-2	Corridor Panel: White ☒ Zinc ☐	Mesh Roof: All Units Selected Areas ☒
Ceiling Height: Varies (By Others)	Corridor Soffit: 450mm ☐ 800mm ☒	Corner Fitters: 90° Corner ☐ 45° Corner ☐
System Height: Varies	Chequerplate Skirting: 300mm ☒ 1250mm ☐	Faceted Corner ☒ Corner Protection: 300mm ☐
Door Opening Height: 2130mm	Freestanding Locker: Single (1X) ☐ Double (2X) ☐	1250mm Full Height ☒

Project title:

Phase One

Client: Cara Champ

Location: East Grinstead

Drawing Status: **Proposal Drawing**

Description:	Ground & First
--------------	----------------

Drawing Number:	Date:	03/06/25
-----------------	-------	----------

Revision:	01	Sheet:	01
-----------	----	--------	----

Scale: 1:100 @ A1	Drawn by: Will Hurley
-------------------	-----------------------

USS | EST. 1977
**UNITED STORAGE
SYSTEMS**

United House, The Street, Takeley, Essex CM22 6QR
T: 01279 871787 e: contact@unitedstorage.co.uk

United House, Unit J Falconer Road, Haverhill,
Suffolk, CB9 7XU
T: 01440 760300 e: contact@unitedstorage.co.uk