

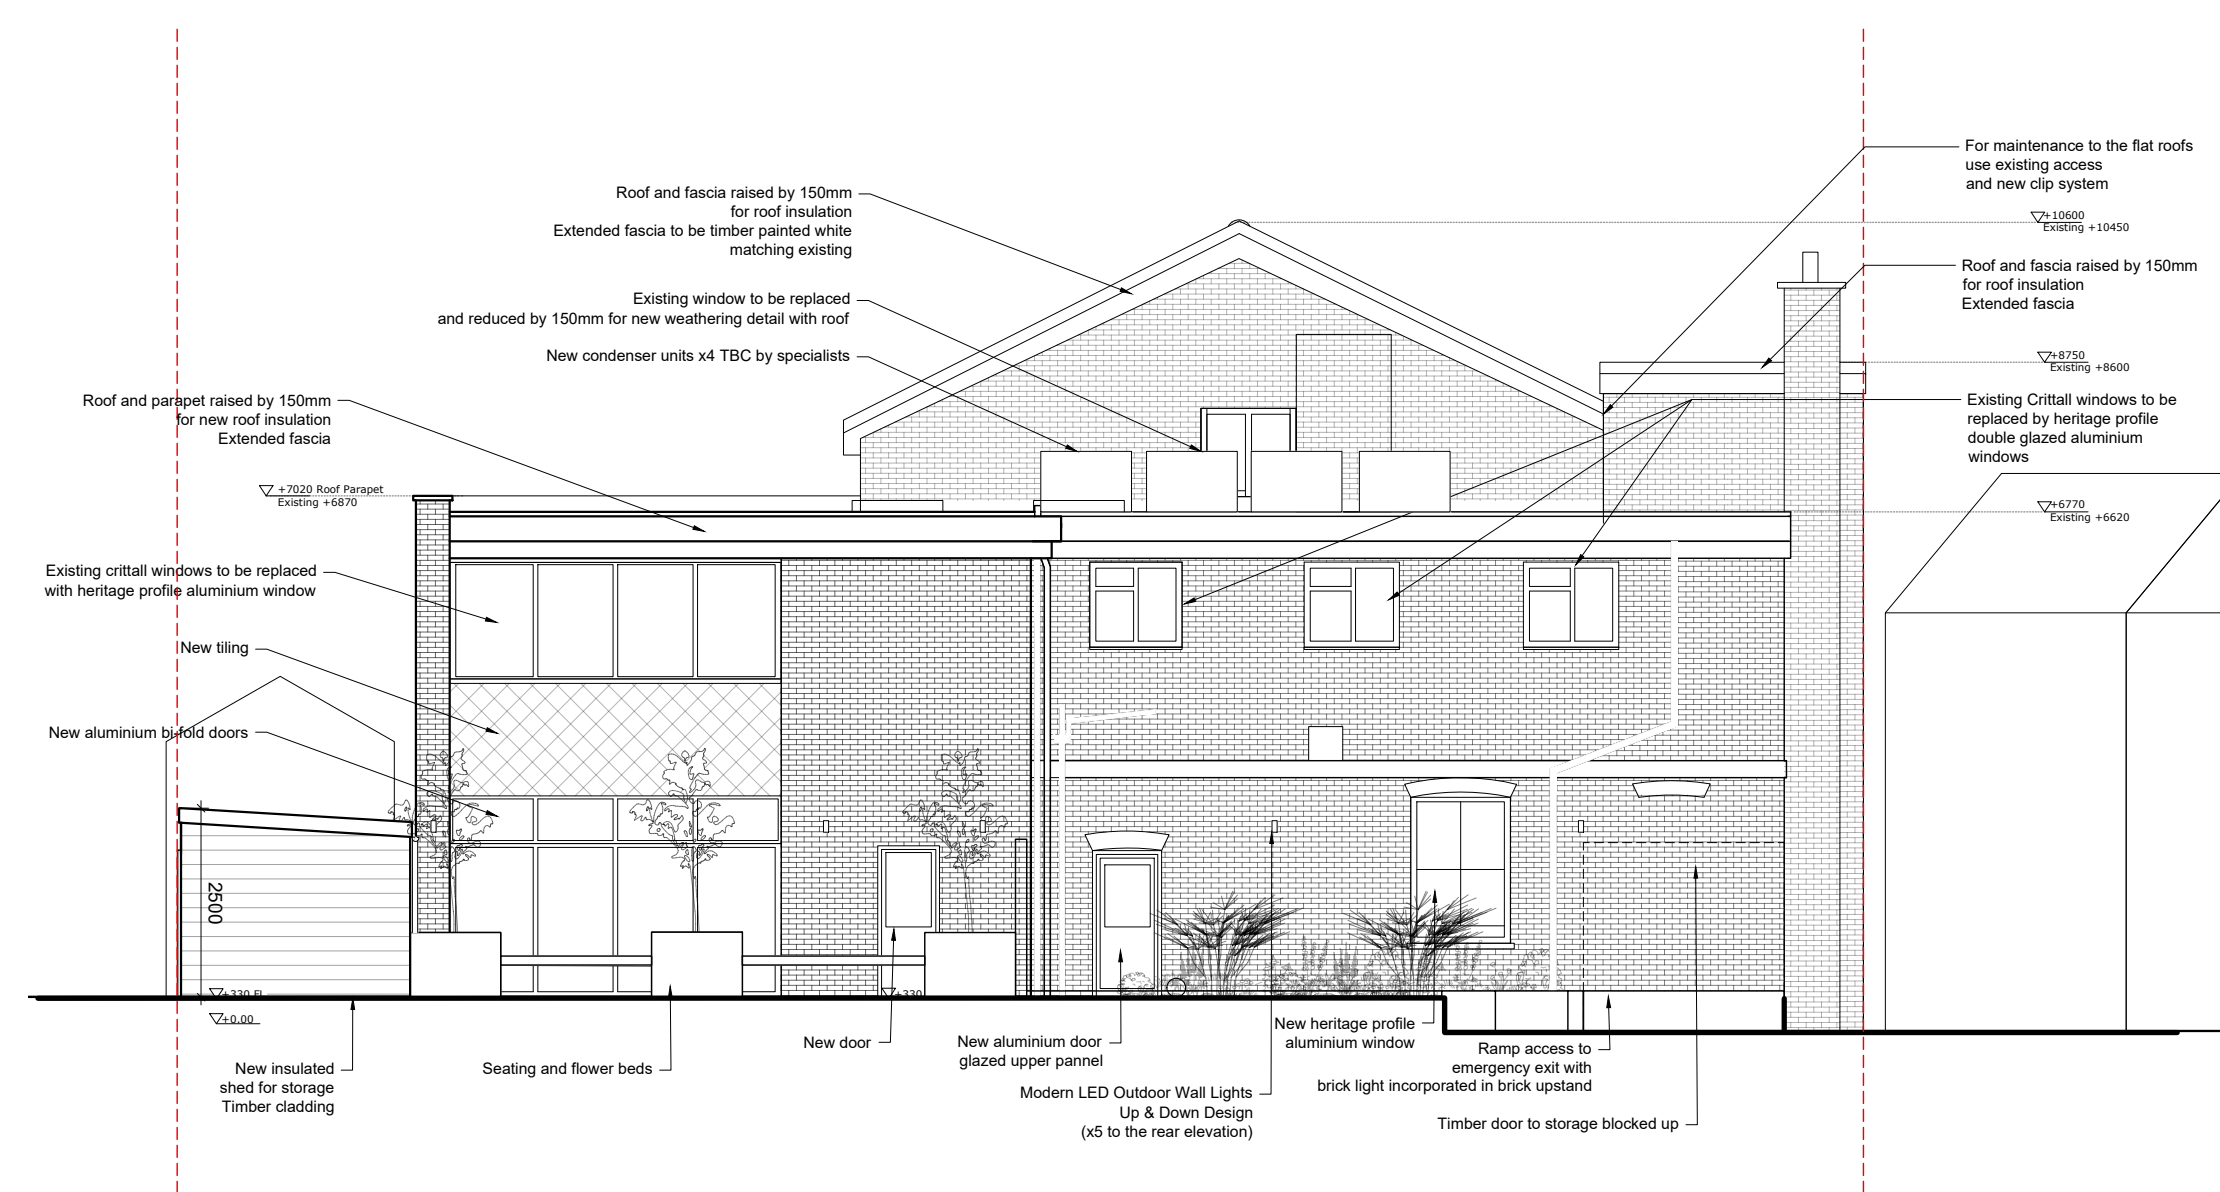


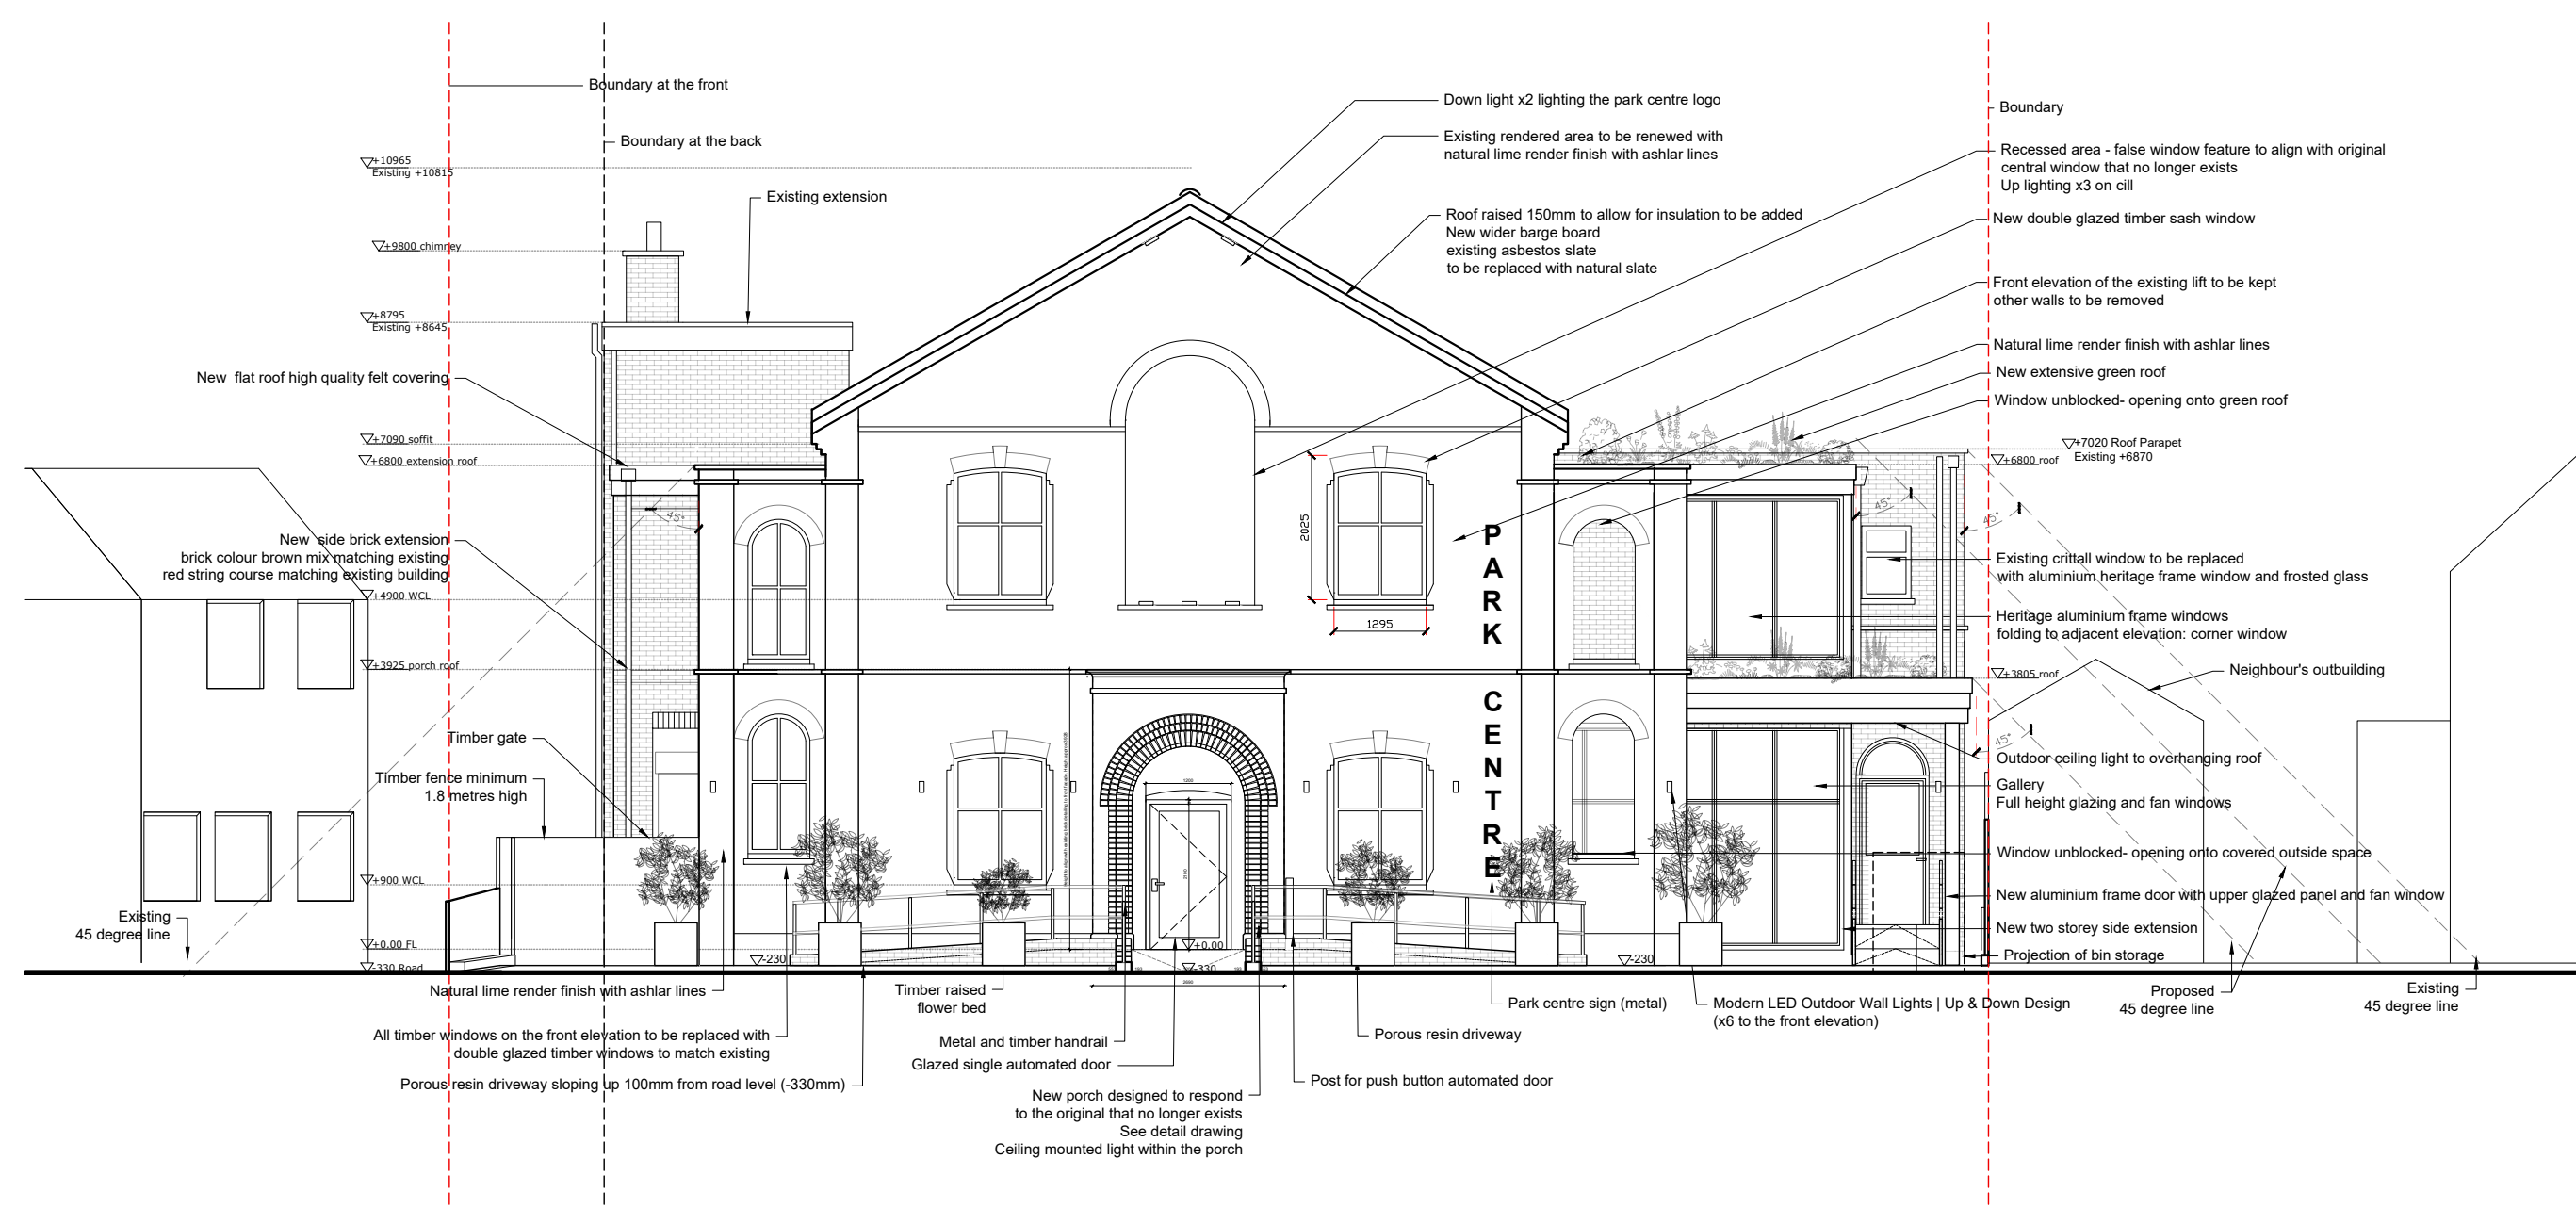

East (Side) Elevation 1:100

North (Rear) Elevation 1:100

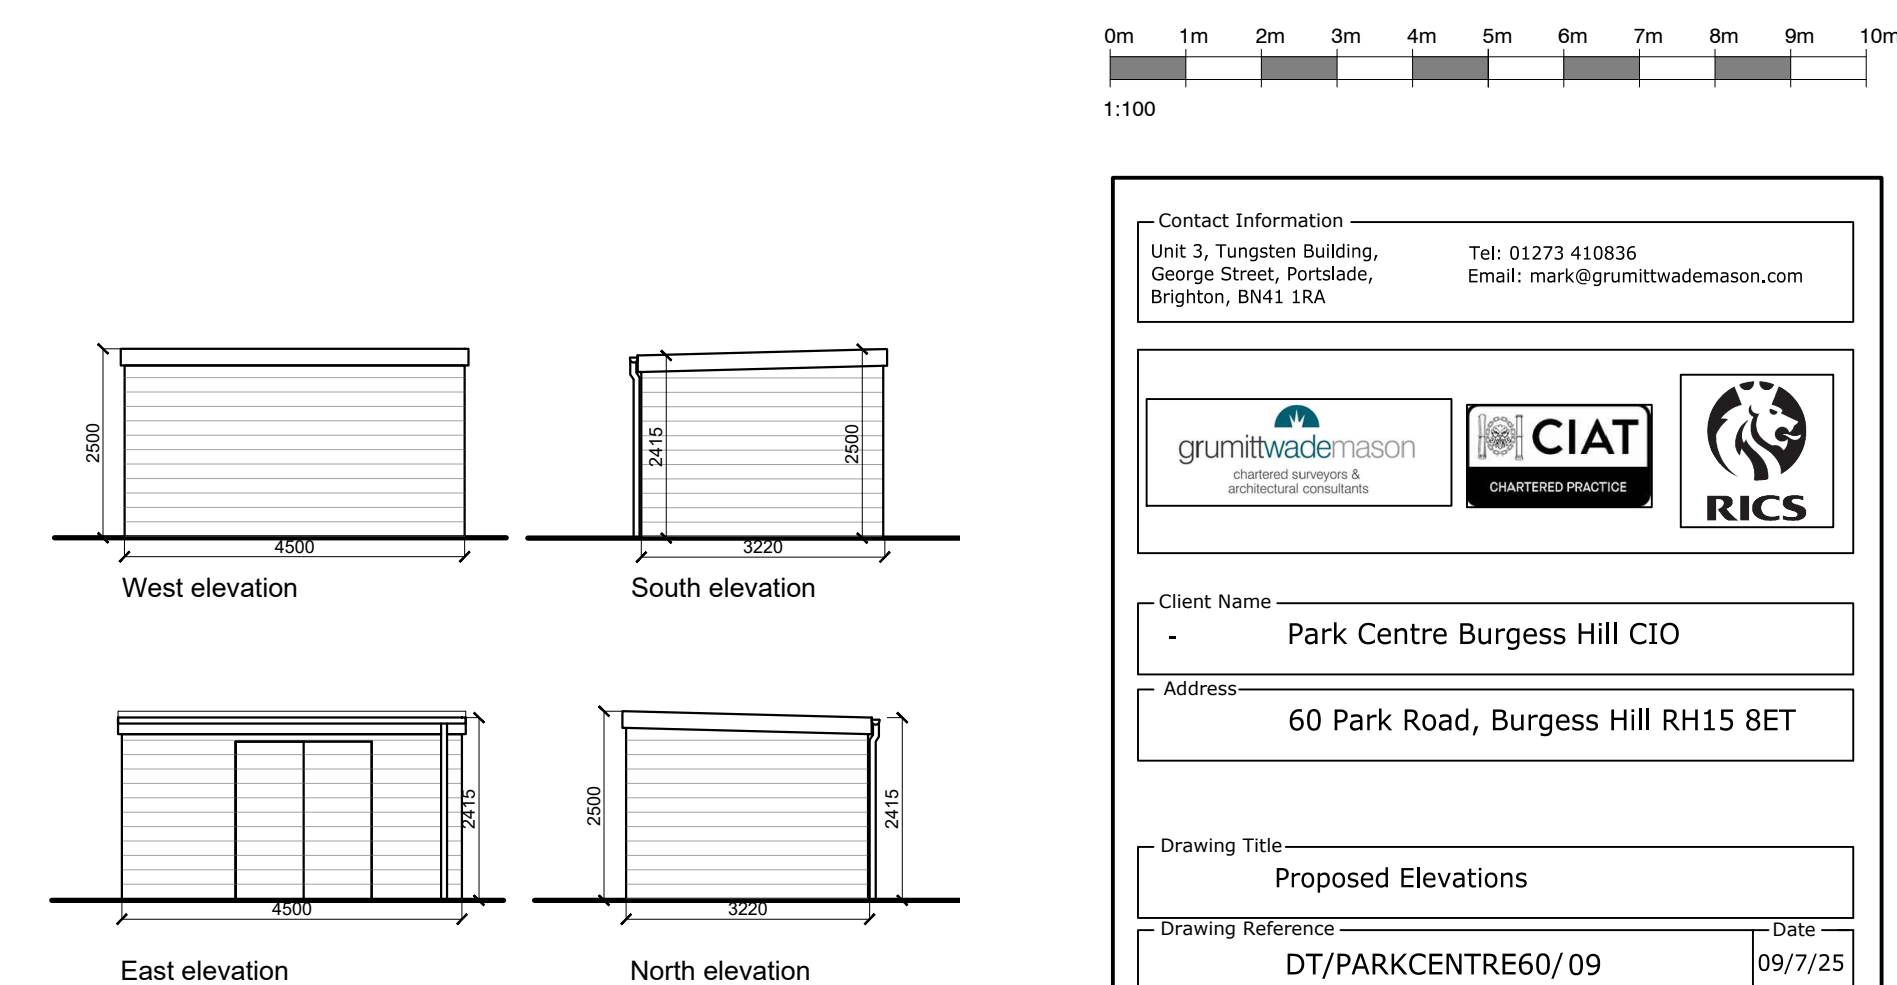

West (Side) Elevation 1:100

Storage Elevations 1:100

Contact Information Unit 3, Tungsten Building, George Street, Portlaoise, Brighlton, B941 1RA		Tel: 01273 410836 Email: mark@grumitwademason.com	
 grumitwademason chartered surveyors & architectural consultants  CIAT CHARTERED PRACTICE  RICS			
Client Name - Park Centre Burgess Hill CIO			
Address - 60 Park Road, Burgess Hill RH15 8ET			
Drawing Title - Proposed Elevations			
Drawing Reference - DT/PARKCENTRE60/ 09			Date - 09/7/25
Scale - 1: 100	Paper - A1	Drawn By - DT	Revision - 4
Direction -			