



Proposed elevations.
Proposed conversion of existing double garage
into a one-bedroom dwelling.
16a, The Quadrant.
Hassocks.
West Sussex.
Revision B Plan and elevations of timber shed.

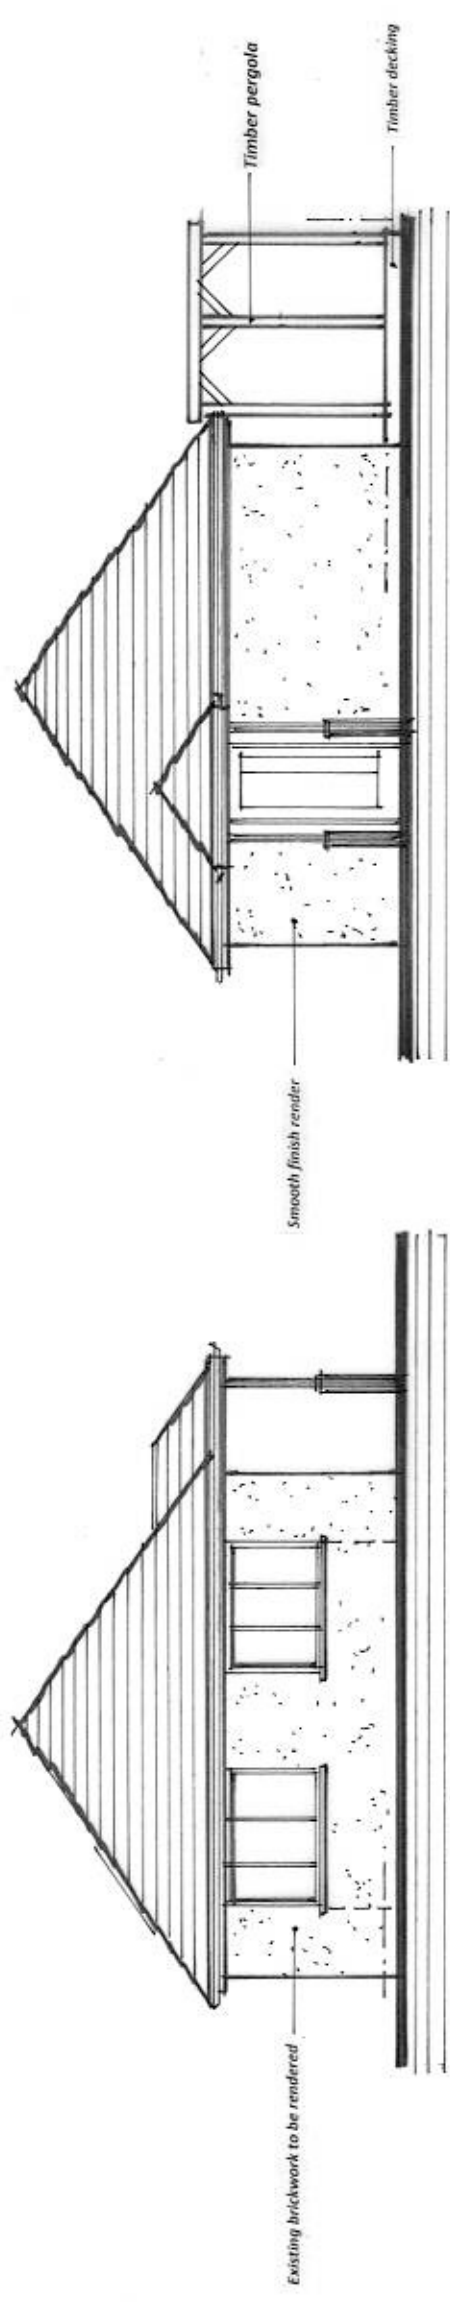


Proposed front elevation facing The Quadrant (north - east)

Side elevation (north - west)

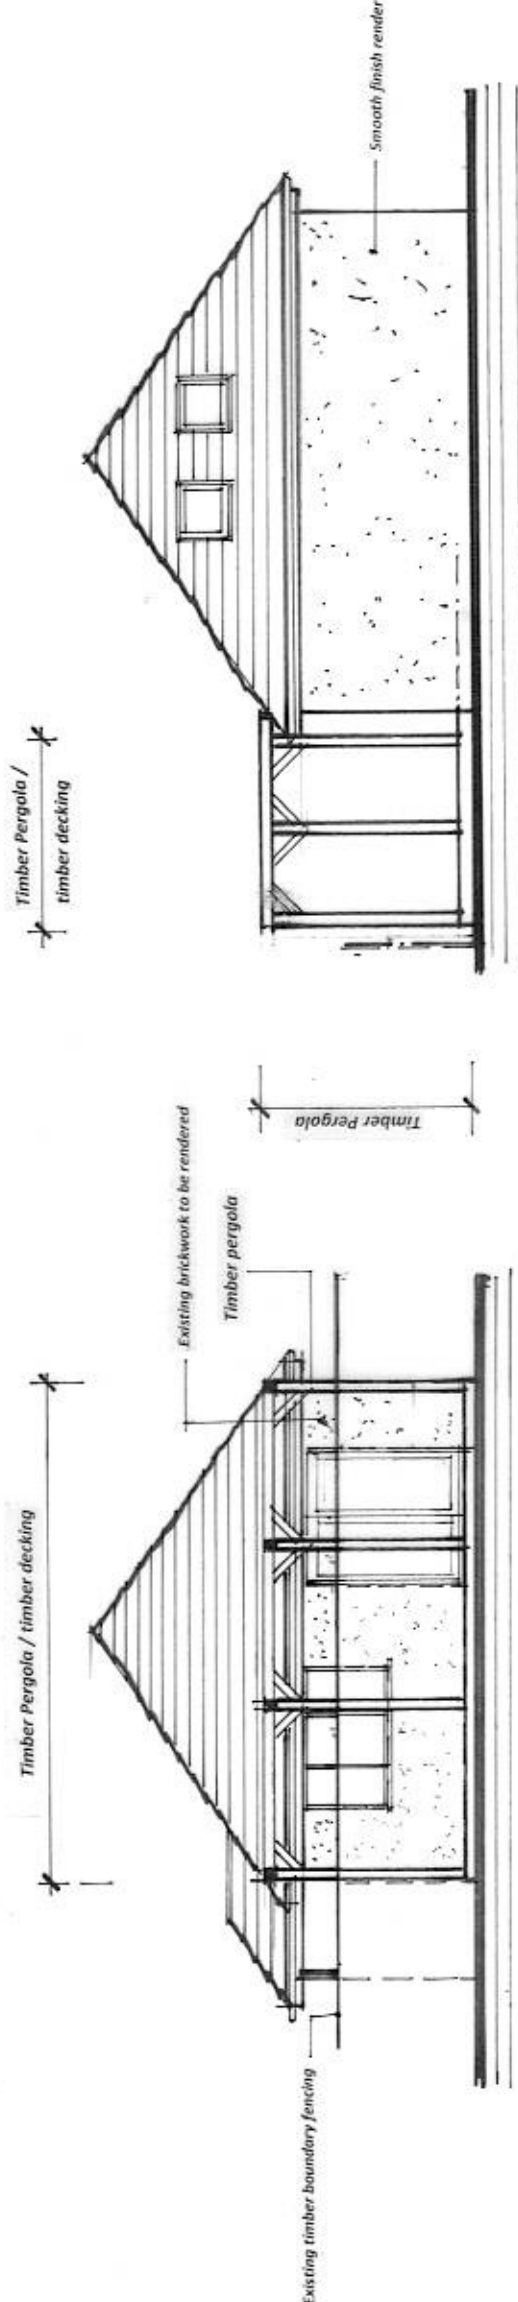

Proposed rear elevation (south - west)

Proposed side elevation (south - east)

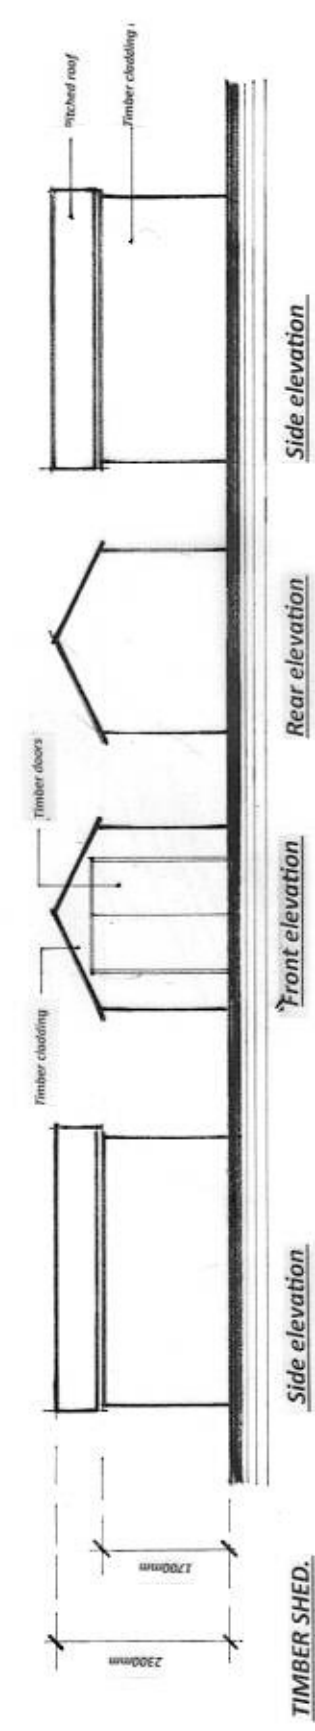


TIMBER SHED.

Side elevation

Front elevation

Rear elevation

Side elevation

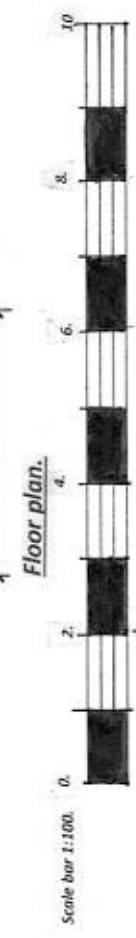

Scale bar 1:100.