


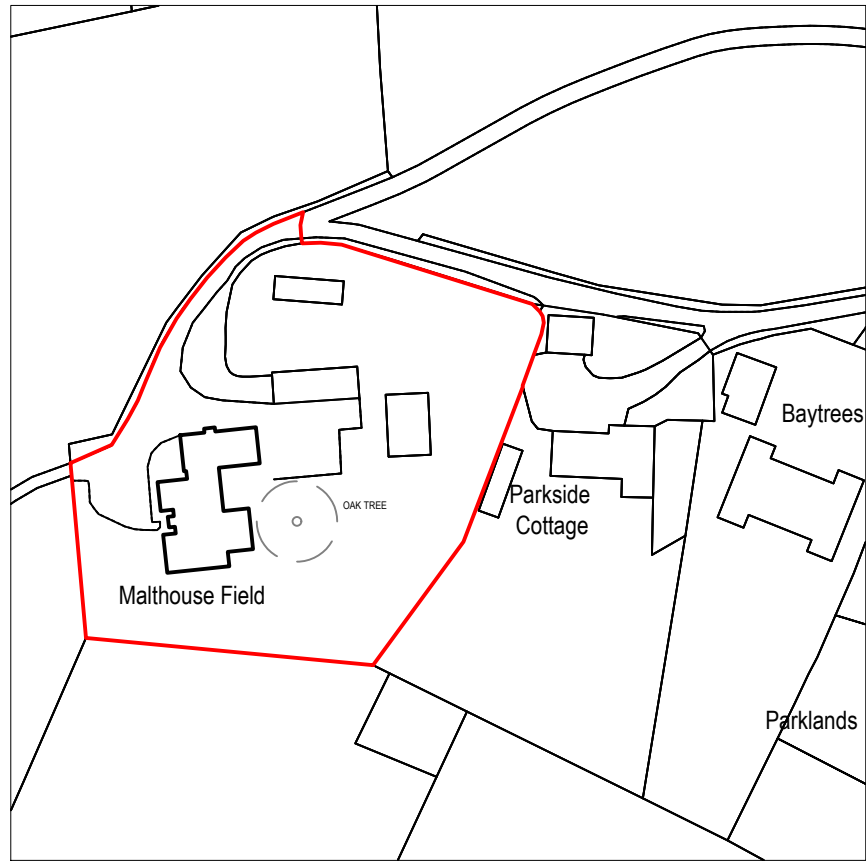


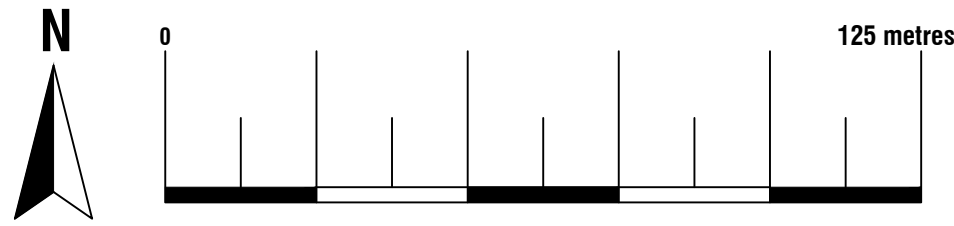


Location Plan
Scale 1:1250
© Crown Copyright and database rights 2025
OS 100047474

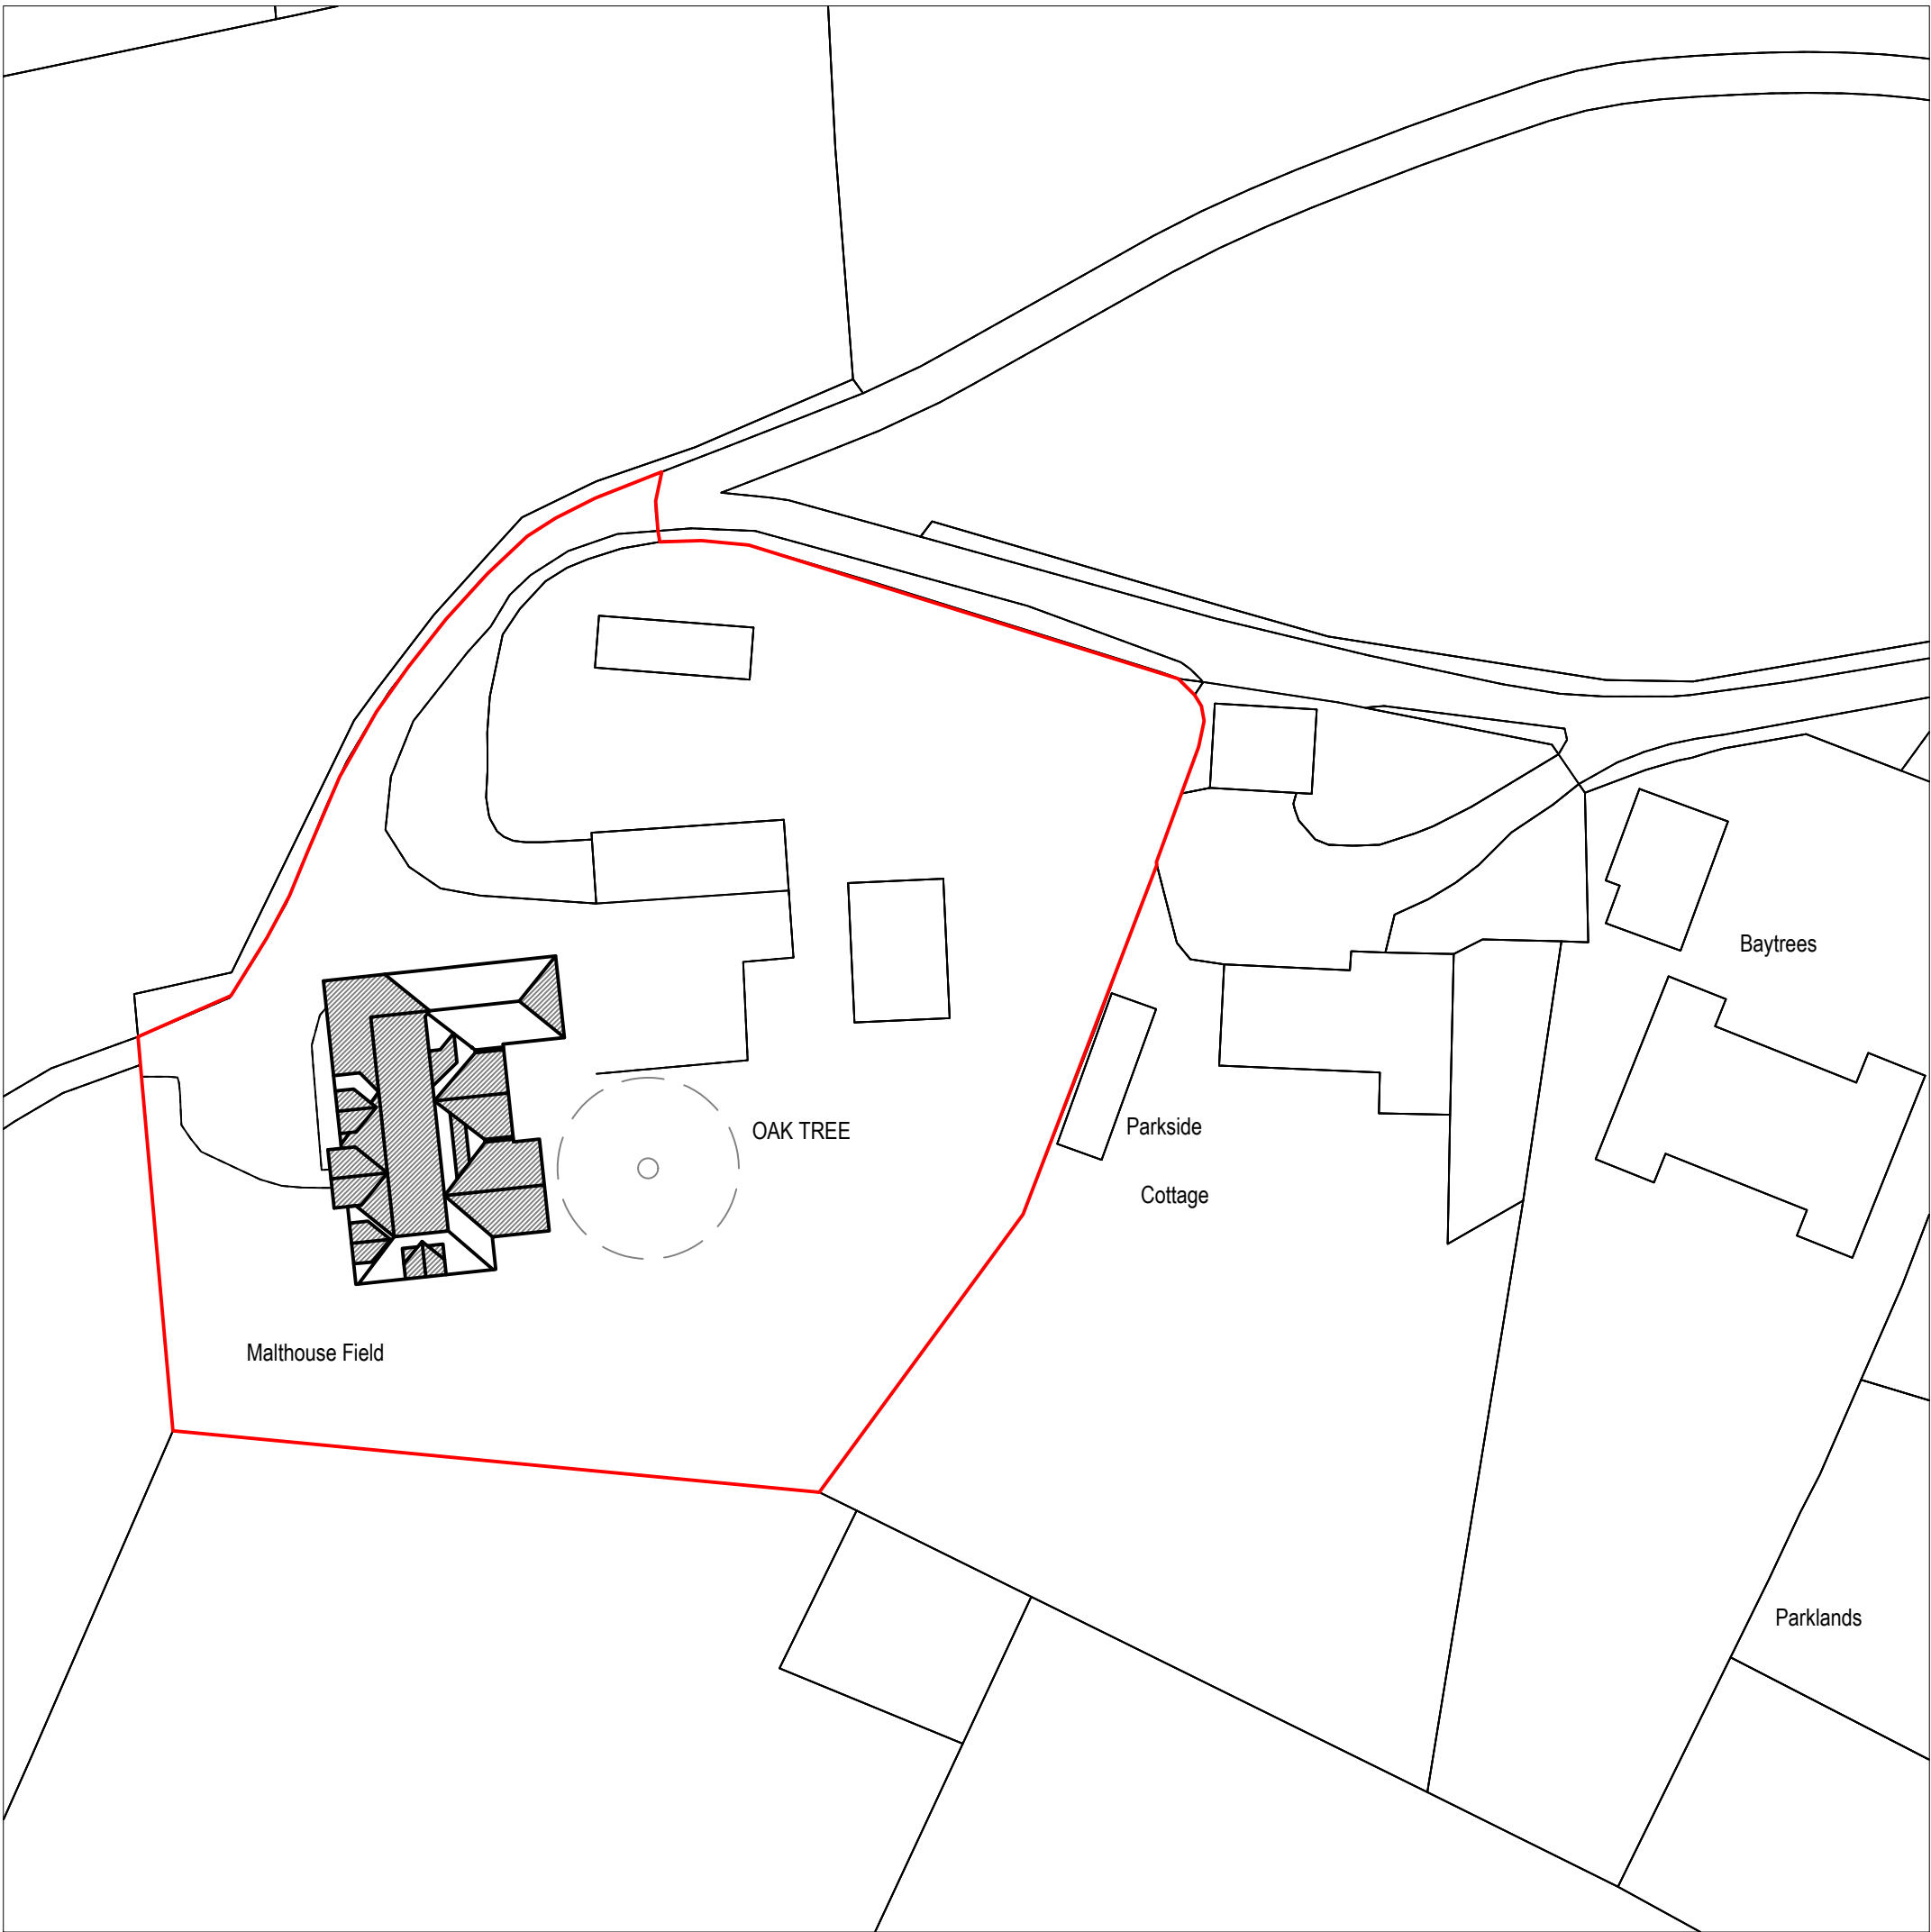

Existing Block Plan
Scale 1:500
© Crown Copyright and database rights 2025
OS 100047474

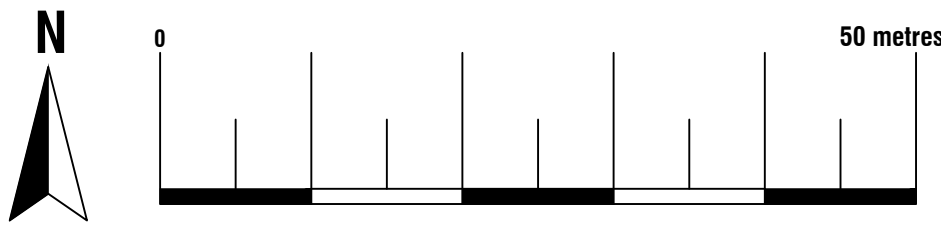

Proposed Block Plan
Scale 1:500
© Crown Copyright and database rights 2025
OS 100047474

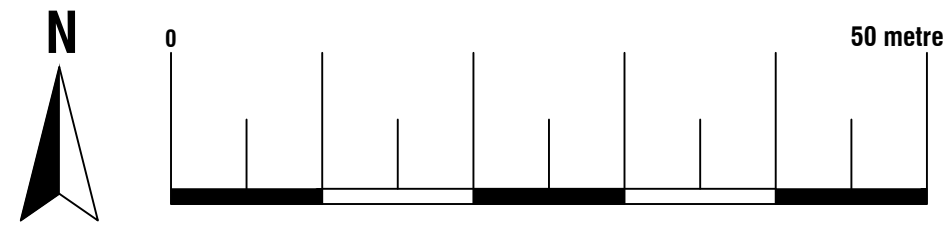



ArkiPlan Architectural Ltd • Enquiries@ArkiPlan.co.uk
Lytchett House, 13 Freeland Park, Wareham Road, Poole, Dorset, BH16 6FA

Site	Malthouse Field, London Road, Haywards Heath RH17 5QB	Date	07.08.2025		
		Sheet	25-1418	D01	REV 7
		Job	Loft Conversion New Extension		
		Scale	1:500, 1:1250 @A1, 1:1000, 1:2500 @A3		
Title Number	WSX441109, WSX441110	Title	As Shown		