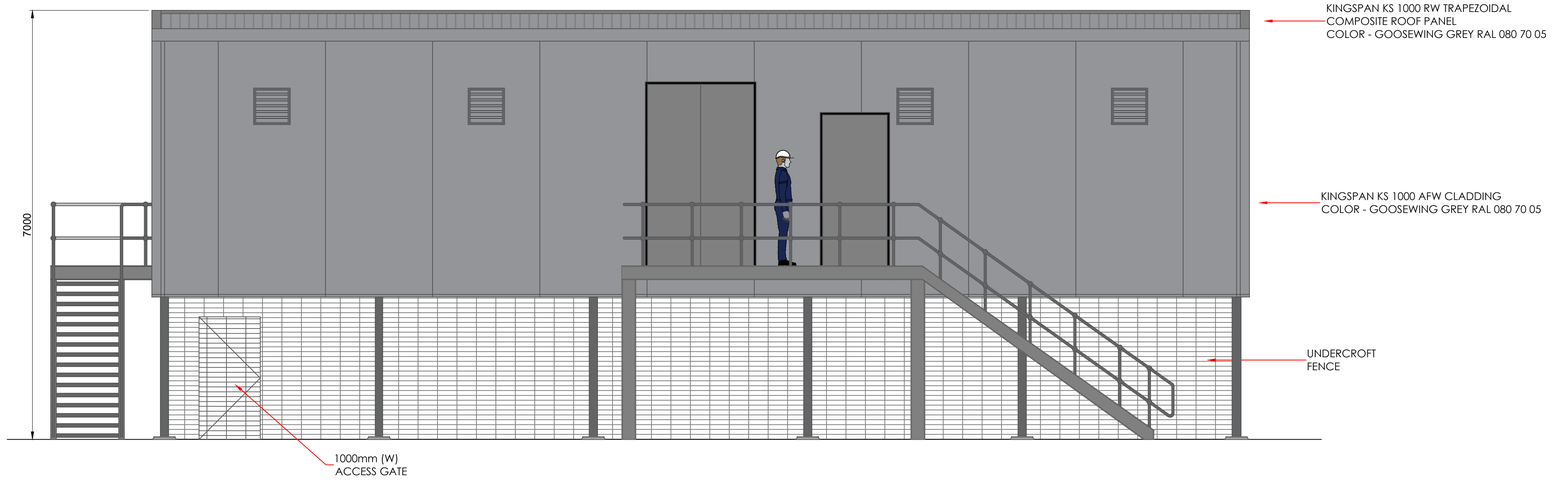

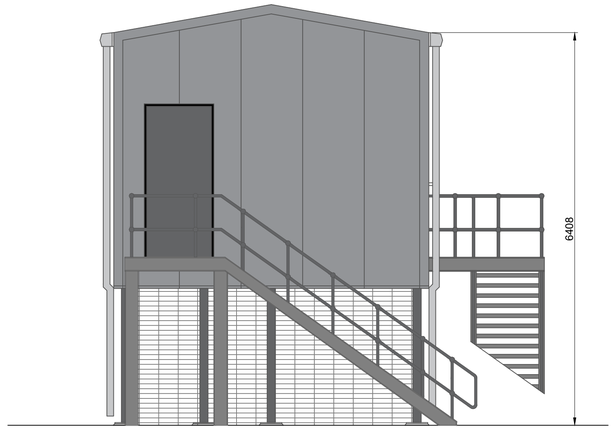

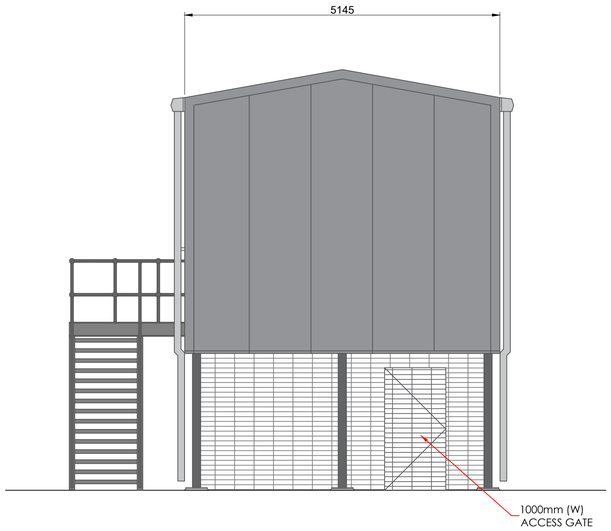

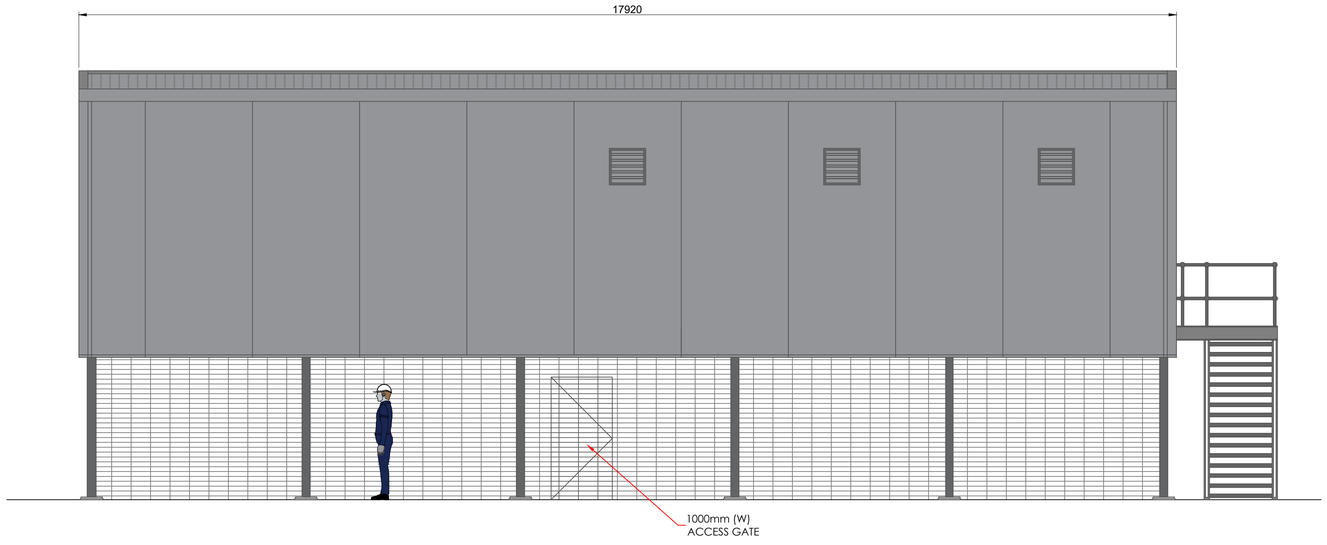

SAFETY, HEALTH & ENVIRONMENT (S.H.E.) HAZARD BOX

IN ADDITION TO THE HAZARDS / RISKS NORMALLY ASSOCIATED WITH THE TYPES OF WORKS DETAILED ON THE DRAWING, NOTE THE FOLLOWING:-

CONSTRUCTION

MAINTENANCE / CLEANING / OPERATION

DECOMMISSIONING / DEMOLITION

THIS DRAWING IS TO BE READ IN CONJUNCTION WITH ALL RELATED DRAWINGS AND DOCUMENTATION. DO NOT SCALE FROM THIS DRAWING. THE ORIGINATOR SHOULD BE NOTIFIED IMMEDIATELY OF ANY DISCREPANCY. THIS DRAWING IS COPYRIGHT AND REMAINS THE PROPERTY OF UK POWER NETWORKS. DO NOT REPRODUCE WITHOUT PRIOR WRITTEN CONSENT.

VER	DATE	DESCRIPTION OF REVISIONS	DRW	DSG	CHK	APR
01	16-04-25	FIRST ISSUE	AS	ST	ST	QM

UK Power Networks

SWITCHROOM ELEVATIONS

SCALE	PAPER SIZE	
1:50	A1	INITIAL STATUS

UKPN PROJECT / FILE NO.	STATUS CODE	LATEST REVISION
9958-UKPN-DR-C07978-15-0006	S0	01

SITE/PROJECT

GODDARDS GREEN PRIMARY SUBSTATION