VIEWPORT 1

VIEWPORT 2

OAKHURST

B2118

EXISTING UNCONTROLLED CROSSING TO
BE UPGRADED TO INCLUDE TACTILE PAVING

PROPOSED UNCONTROLLED CROSSING WITH
DROPPED KERBS AND TACTILE PAVING. FOOTWAY TO
BE RECONSTRUCTED AND LEVELS MADE FLUSH - EXACT
DETAILS TO BE CONFIRMED AT S278 DETAILED DESIGNED STAGE.

Ppg Sta

PROPOSED UNCONTROLLED CROSSING WITH
DROPPED KERBS AND TACTILE PAVING. FOOTWAY TO
BE RECONSTRUCTED AND LEVELS MADE FLUSH - EXACT
DETAILS TO BE CONFIRMED AT S278 DETAILED DESIGNED STAGE.

VIEWPORT 3

B2118

1 to 3

BERRYLANDS FARM


EXISTING UNCONTROLLED CROSSING TO
BE UPGRADED TO INCLUDE TACTILE PAVING

SCALE BAR @ 1:250

0 1 2 5 10 25

KEY:

EXTENT OF HIGHWAY

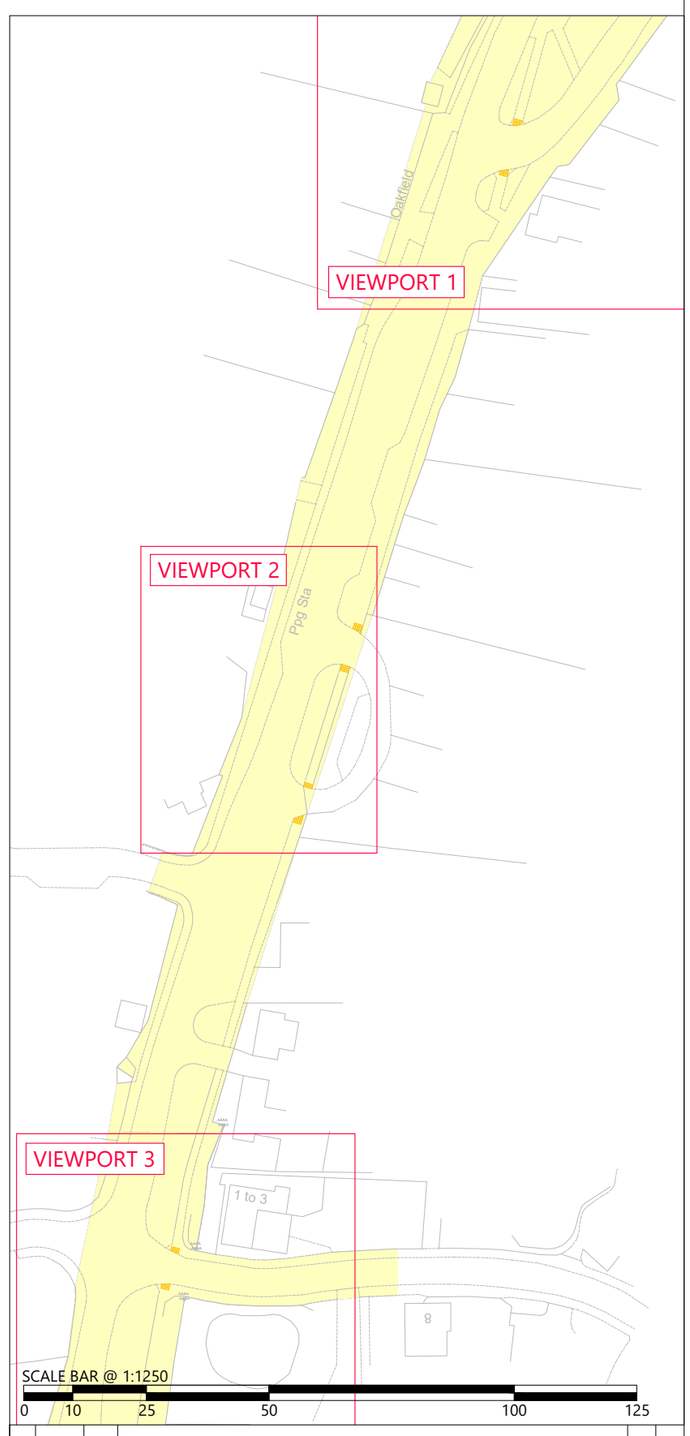

REV	DATE	BY	DESCRIPTION	CHK	APD
A	27.01.25	MM	PROVISION OF ADDITIONAL OFF-SITE PEDESTRIAN IMPROVEMENTS	BB	TW

DRAWING ISSUED FOR FEASIBILITY CONSIDERATION AND PLANNING PURPOSES ONLY. DRAWING NOT TO BE USED FOR CONSTRUCTION. I-TRANSPORT LLP ACCEPT NO RESPONSIBILITY FOR ERRORS MADE BY OTHERS IN SCALING FROM THIS DRAWING. MEASUREMENTS SHOULD BE TAKEN FROM FIGURED DIMENSIONS ONLY. CDM REQUIREMENTS CONSIDERED AT FEASIBILITY STAGE ONLY. FURTHER CONSIDERATION REQUIRED BY DETAILED DESIGN TEAM.
© CROWN COPYRIGHT 2024 OS LICENCE No. AC0000813921.

i-Transport

The Square, Basing View,
Basingstoke, Hampshire, RG21 4EB

Tel: 01256 898366

www.i-transport.co.uk

CLIENT: ANTLER HOMES

STATUS: FOR INFORMATION

TITLE: PROPOSED OFF-SITE PEDESTRIAN INFRASTRUCTURE IMPROVEMENTS

PROJECT: LAND AT CHESAPEKE, SAYERS COMMON

DRAWN:	CHECKED:	APPROVED:
MM	BB	TW
PROJECT No:	SCALE @ A2:	DATE:
ITB200420	AS SHOWN	27.08.25
DRAWING No:		REV:
ITB200420-GA-008		A

T:\Projects\200000 Series\200420\TB - Land at Chesapeke Sayers Common\Tech\Acad\i-Transport Drawings\Working Drawings\GA\ITB200420-GA-008A.dwg