
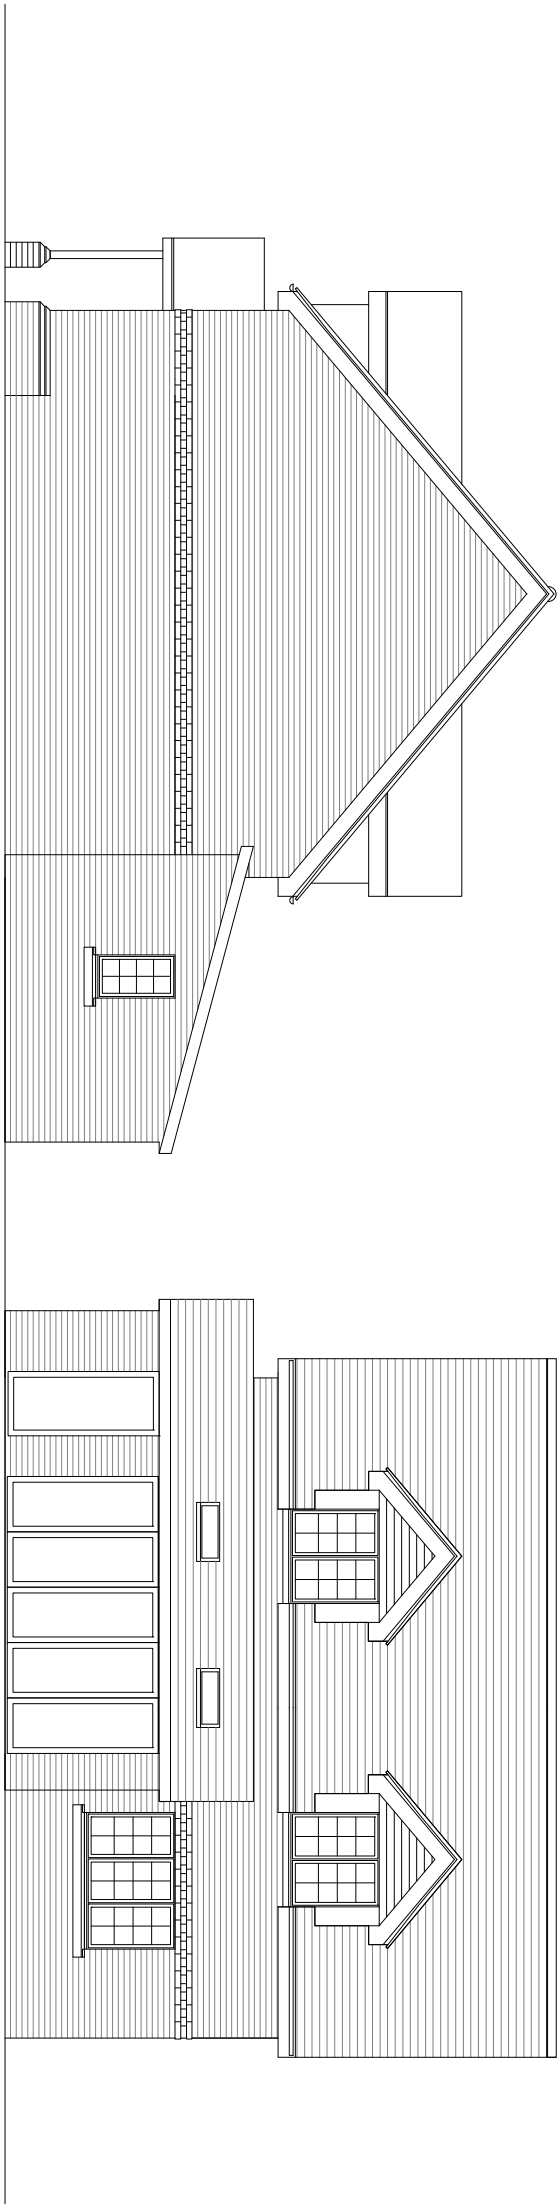


Rev.	Description	Date
A	Missing window added.	11.03.2026

Notes

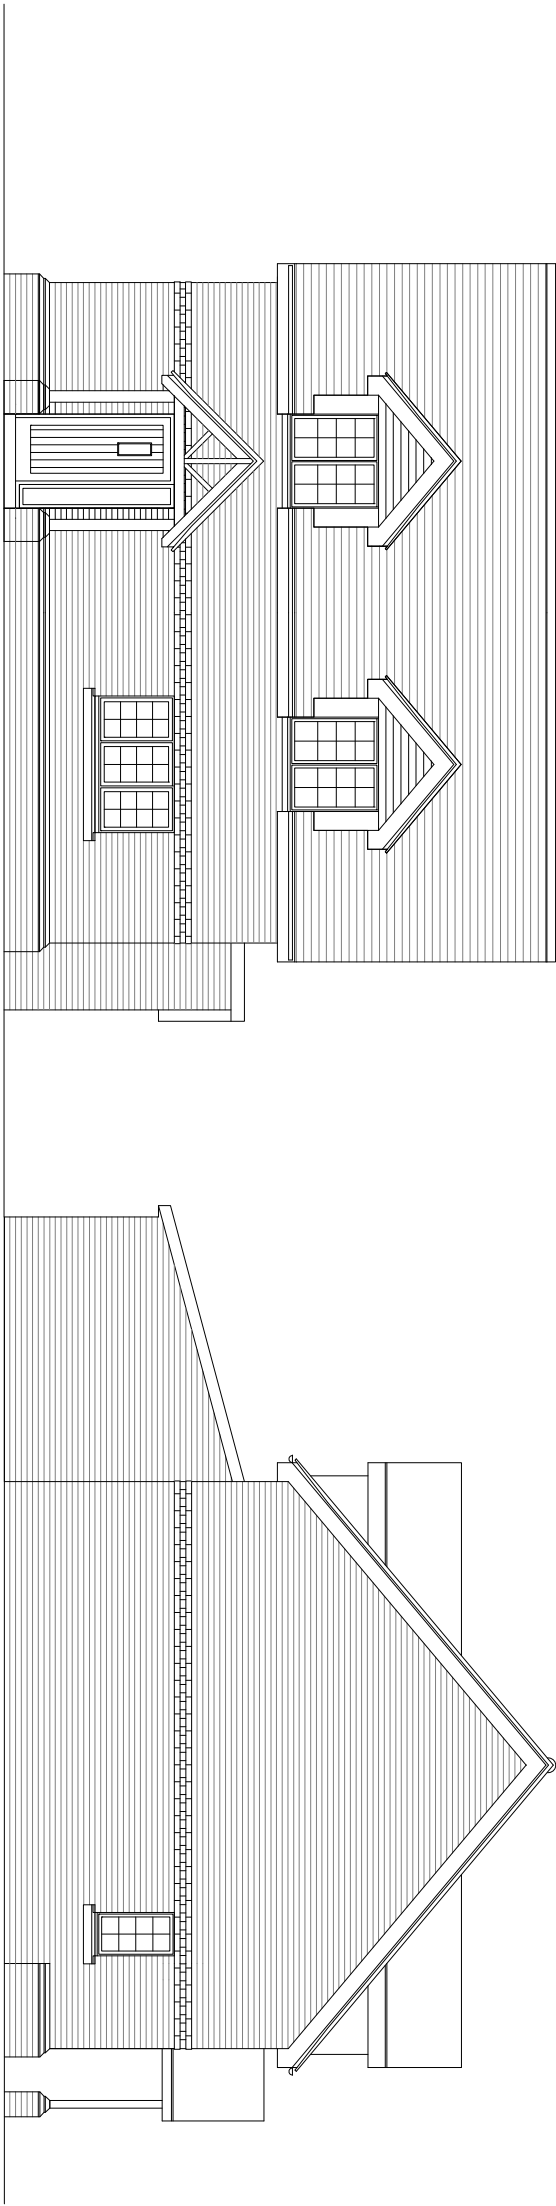

Client:	MIR & MRS RANDALL
Project:	3 Wintergreen Way Sayers Common West Sussex BN6 9ZQ
Title:	Proposed Elevations
Status:	PLANNING
Scale:	1:100
Date:	02/2026
Revision:	A
Sheet:	A3
Dwg No:	DA 26 - 104 - 125