


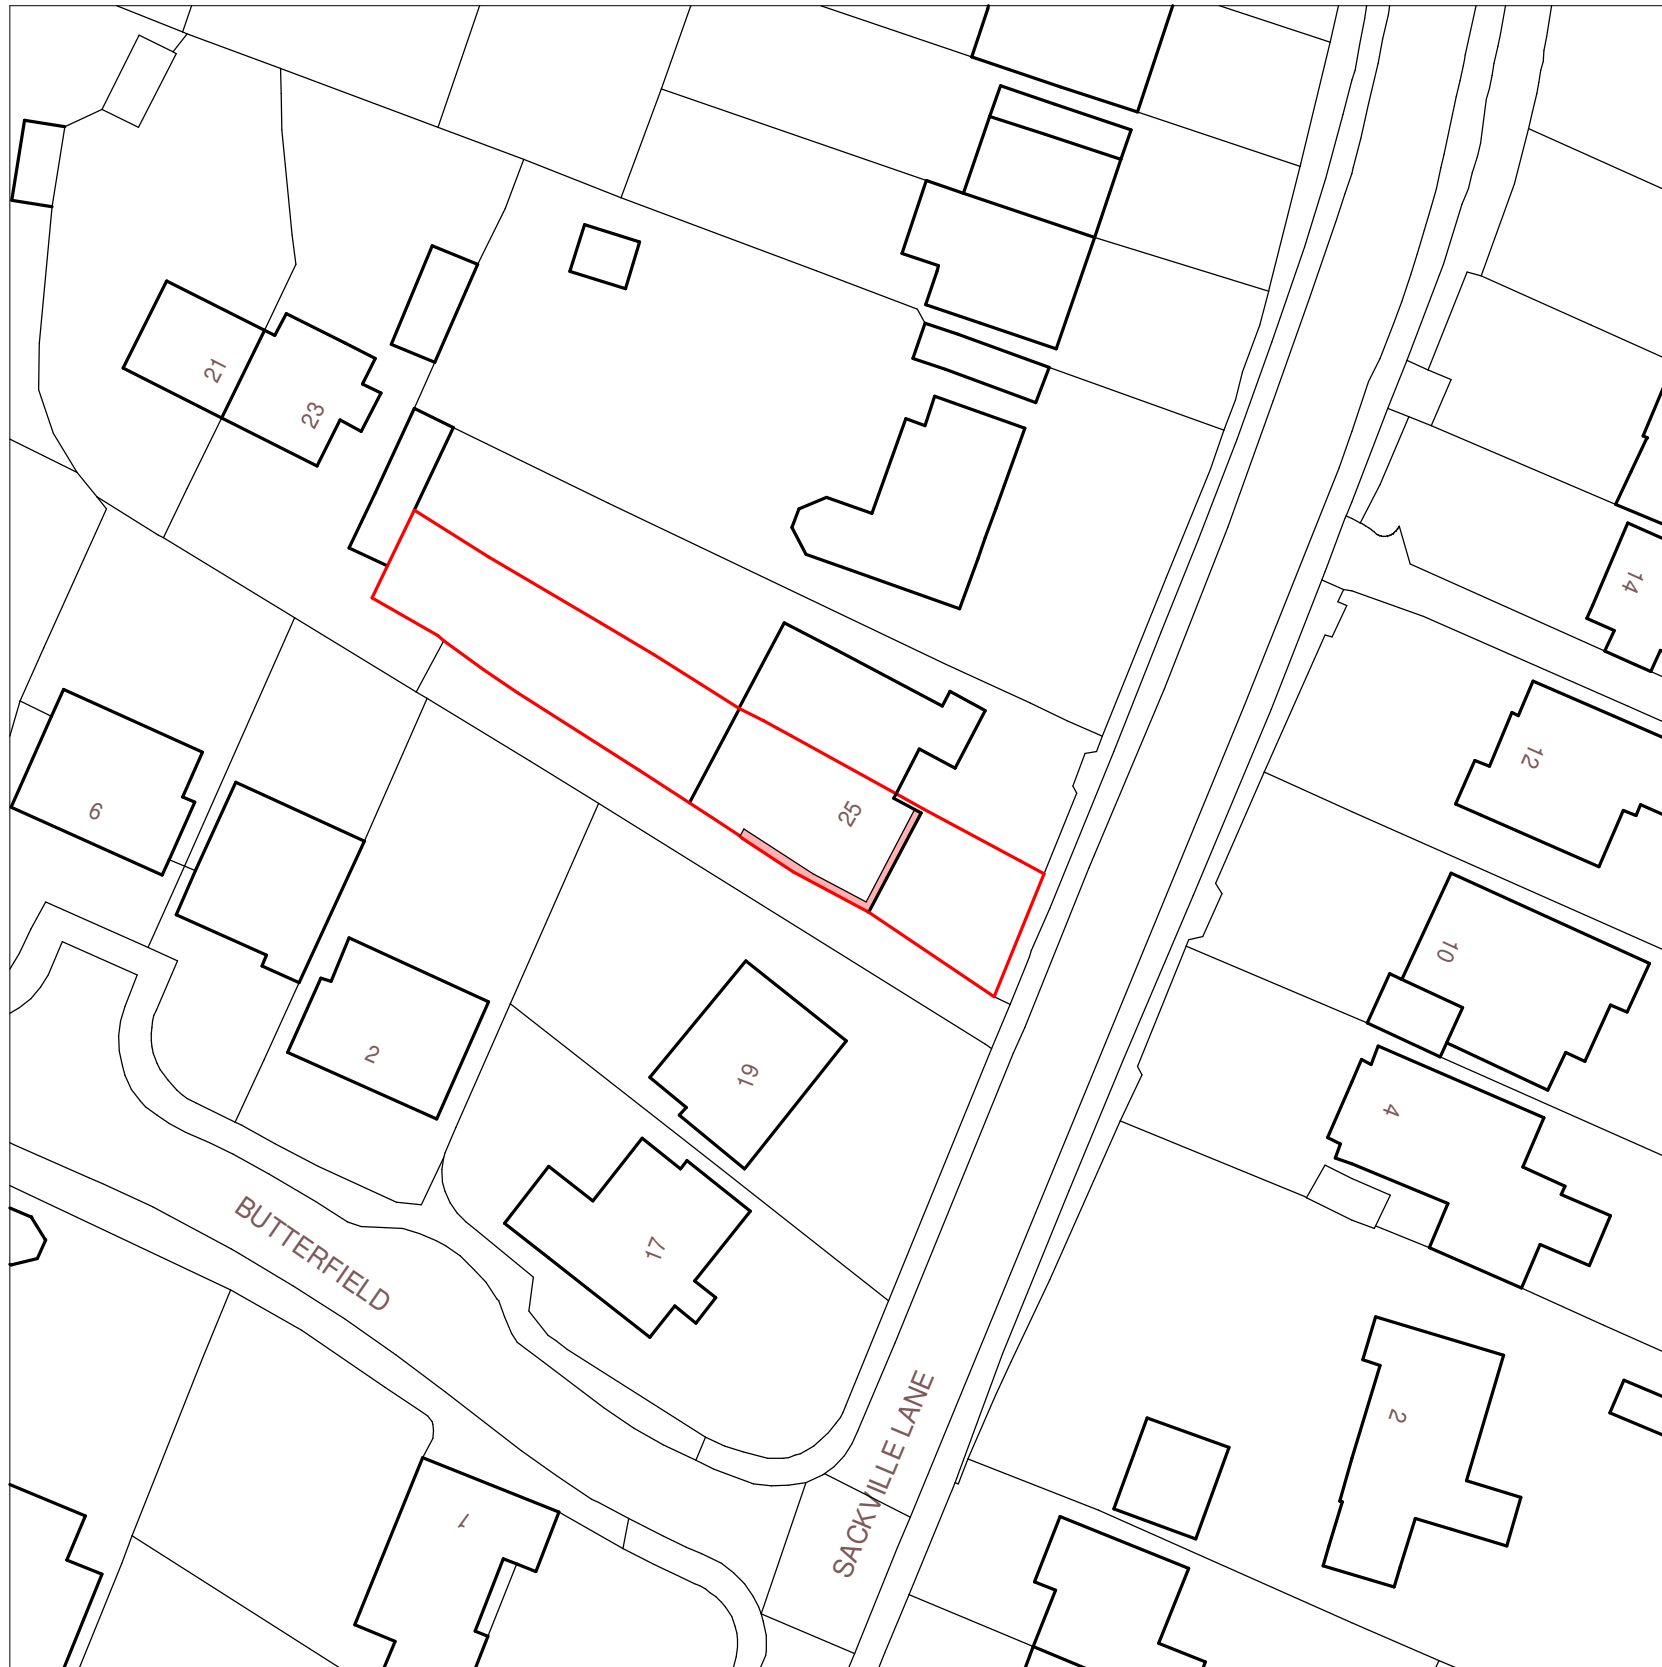


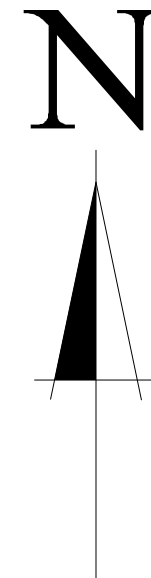

PROPOSED BLOCK PLAN SCALE 1:500

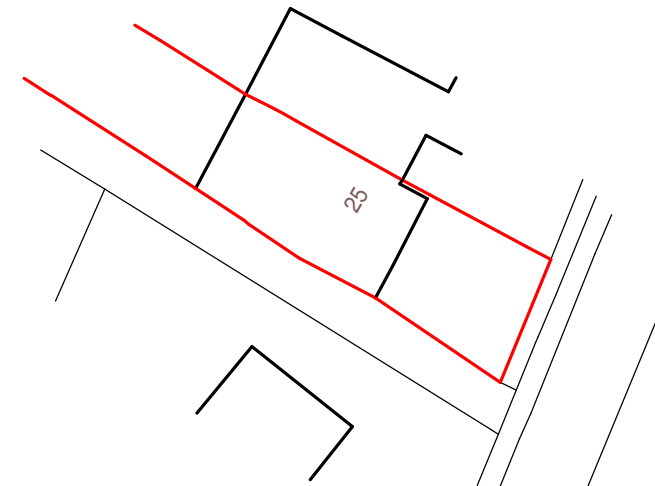

EXISTING LOCATION PLAN SCALE 1:1250

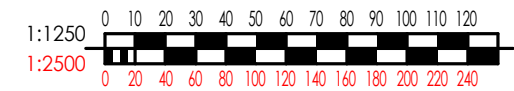

EXISTING BLOCK PLAN SCALE 1:500

**BLOCK PLAN
25 SACKVILLE LANE
SHEET SIZE : A3**

**CLIENT:
JOB NUMBER: 5050/BP**

DATE: MARCH 2026