
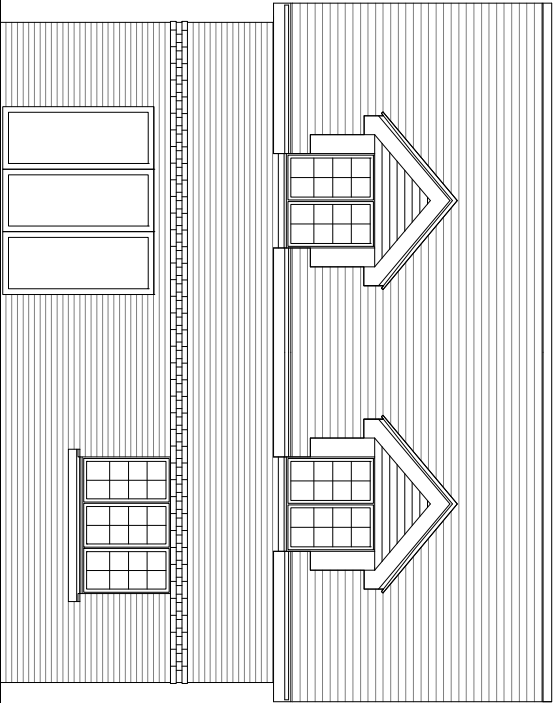
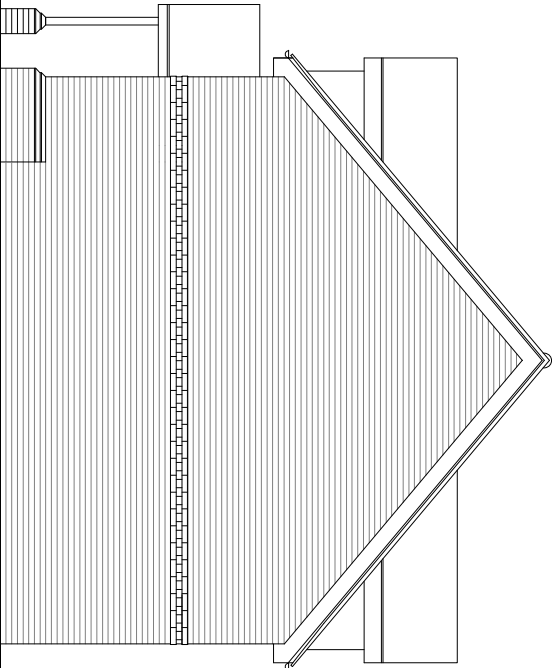
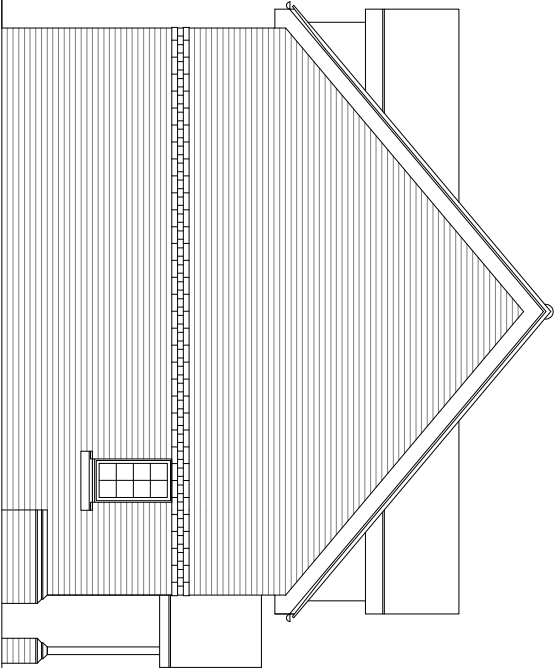


Rev.	Description	Date
A	Missing window added.	11.03.2026
B	Elevations updated.	13.03.2026

Notes

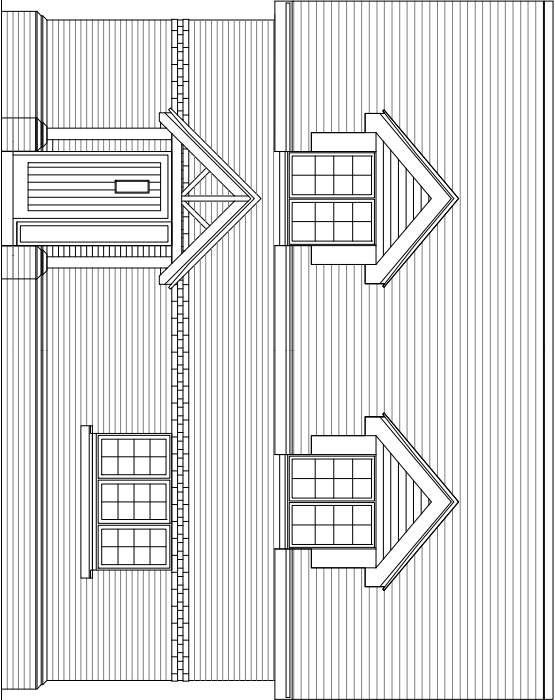

Client: MR & MRS RANDALL

Project: 3 Wintergreen Way
Sayers Common
West Sussex
BN6 9ZQ

Title: Existing Elevations

Status: P L A N N I N G

Scale: 1:100 **Date:** 02/2026

Revision: B **Sheet:** A3

Dwg No: DA 26 - 104 - 120