


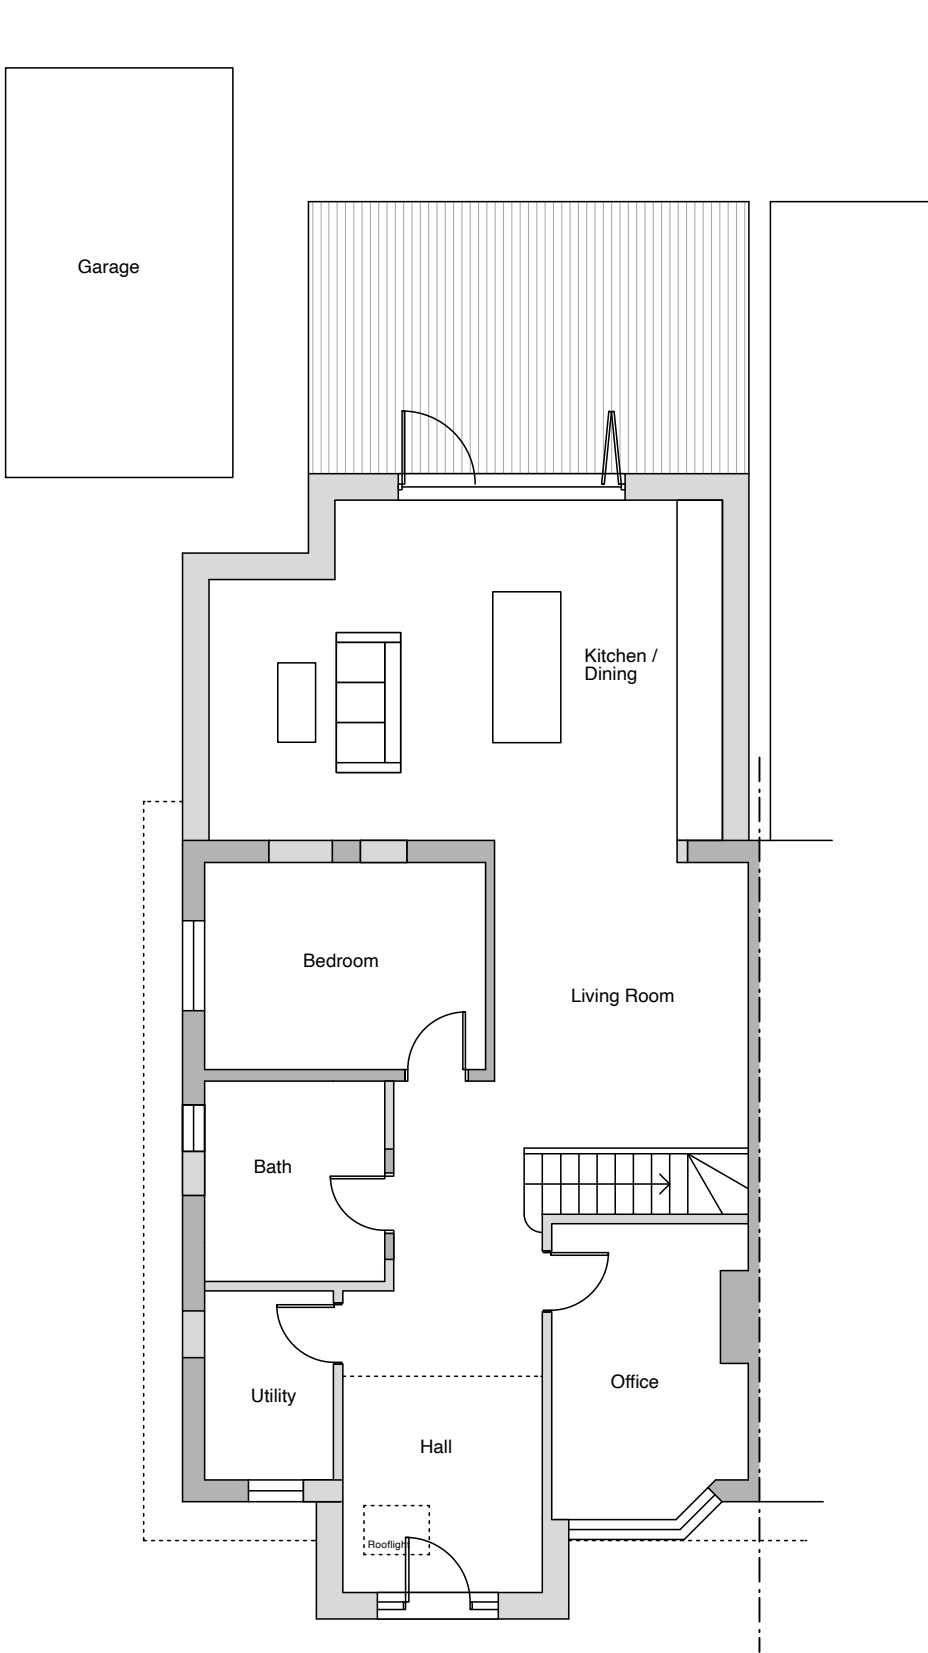
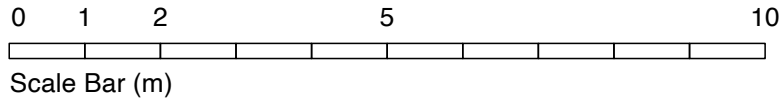


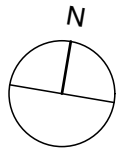

Proposed Ground Floor

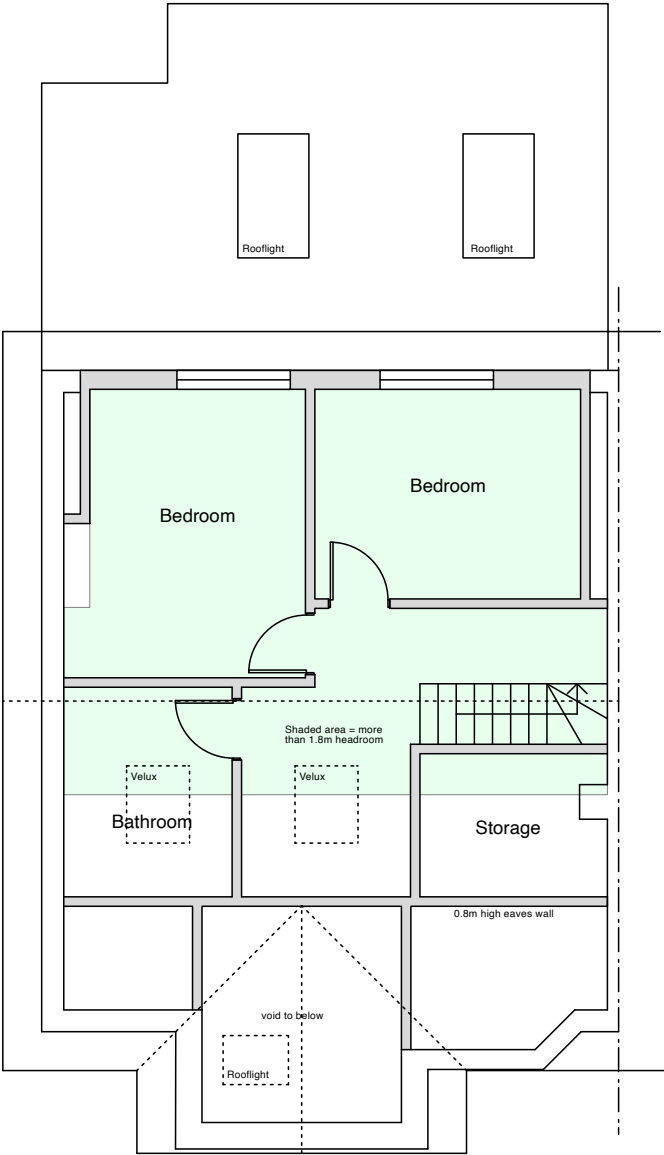

Proposed 1st Floor

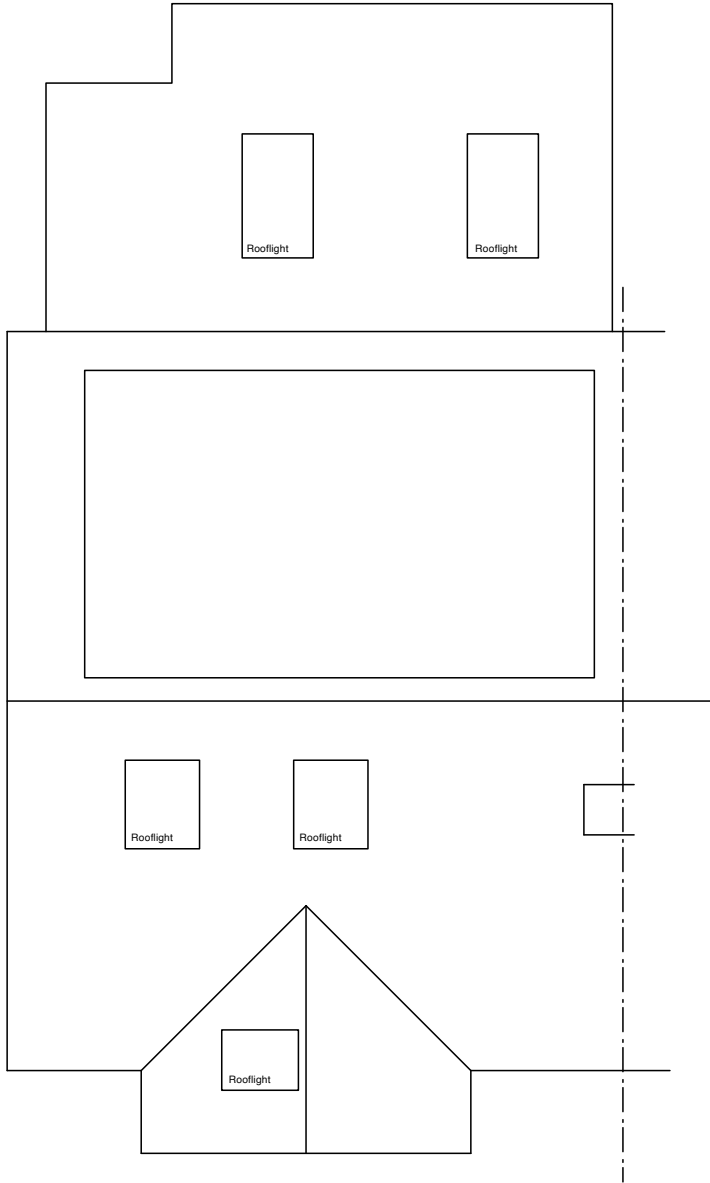

Proposed Roof

GENERAL NOTES

All setting out must be checked on site. All levels must be checked on site and refer to Ordnance Datum Newlyn unless alternative datum given. All dimensions must be checked on site.

This drawing must be read in conjunction with the relevant specification clauses. This drawing must not be used for land transfer purposes. Areas calculated in accordance with RICS Code of Measuring Practice. This drawing must not be used on site unless issued for construction.

Status: P=Feasibility/Planning T=Tender C=Construction

© 2025 Ben Jones Architects Limited

File Ref: 1315-Plans & Elevs-E1

P1 PLANNING APPLICATION 29.01.25

Project
17 St Wilfrids Road,
Burgess Hill RH15 8BE

Drawing
Proposed Plans

Scale
1:100 / 1:200 @ A3

Date
Jan 2025

Dwg Ref Rev
1315-PR-01 P1

**BEN JONES
ARCHITECTS**

47 Priory Street Lewes BN7 1HJ

T 01273 475526
W benjonesarchitects.co.uk
E mail@benjonesarchitects.co.uk