

All work to comply with
current building regulations
and codes of practice

Do not scale from drawings
all dimensions to be checked
on site before the start of
any work

All Proposed External Materials to Match
Existing External Materials

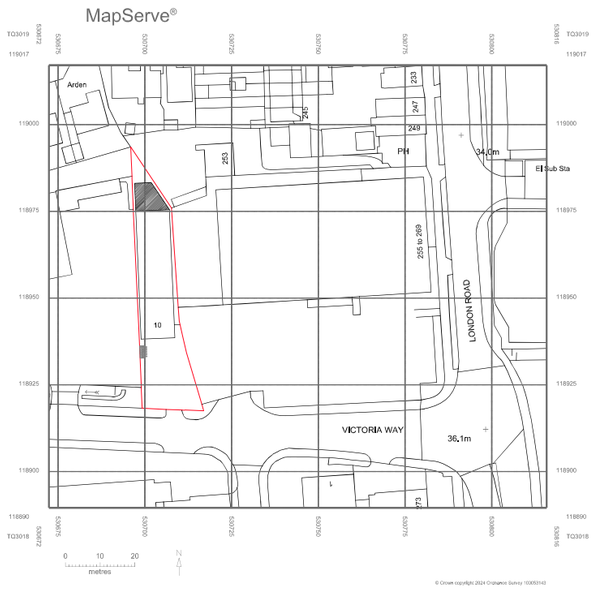

Location Plan Scale 1:1250

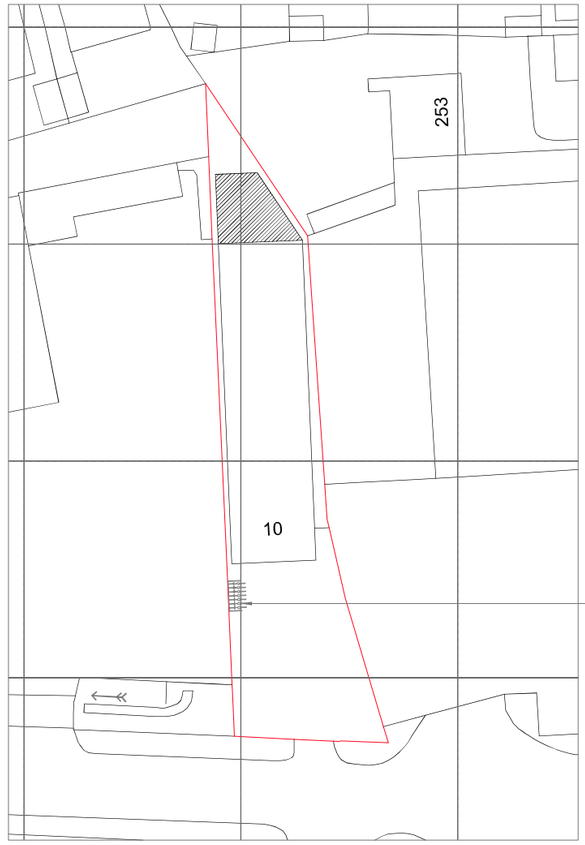

Block Plan Scale 1:500

Covered Bicycle Parking

N

1:500 — 5 20 — 0 10 50 Meter

1:1250 — 5 20 — 0 10 50 100 Meter

Site Address: 10 Victoria Way Burgess Hill RH15 9NF 1	Drawing Content: Location Plan Block Plan 2	Drawings No: 10victoriaway/2024/08 3	Date Drawn: 29th November 2024 5	Planning Issue 7	
		Drawings Scale: 1:1250/500 @ A2 4	Drawn By: KG 6	Revision: 8	