


Planning Drawings

Elevations Proposed

Scale 1 : 100

2000mm

Plot 1 & Plot 2

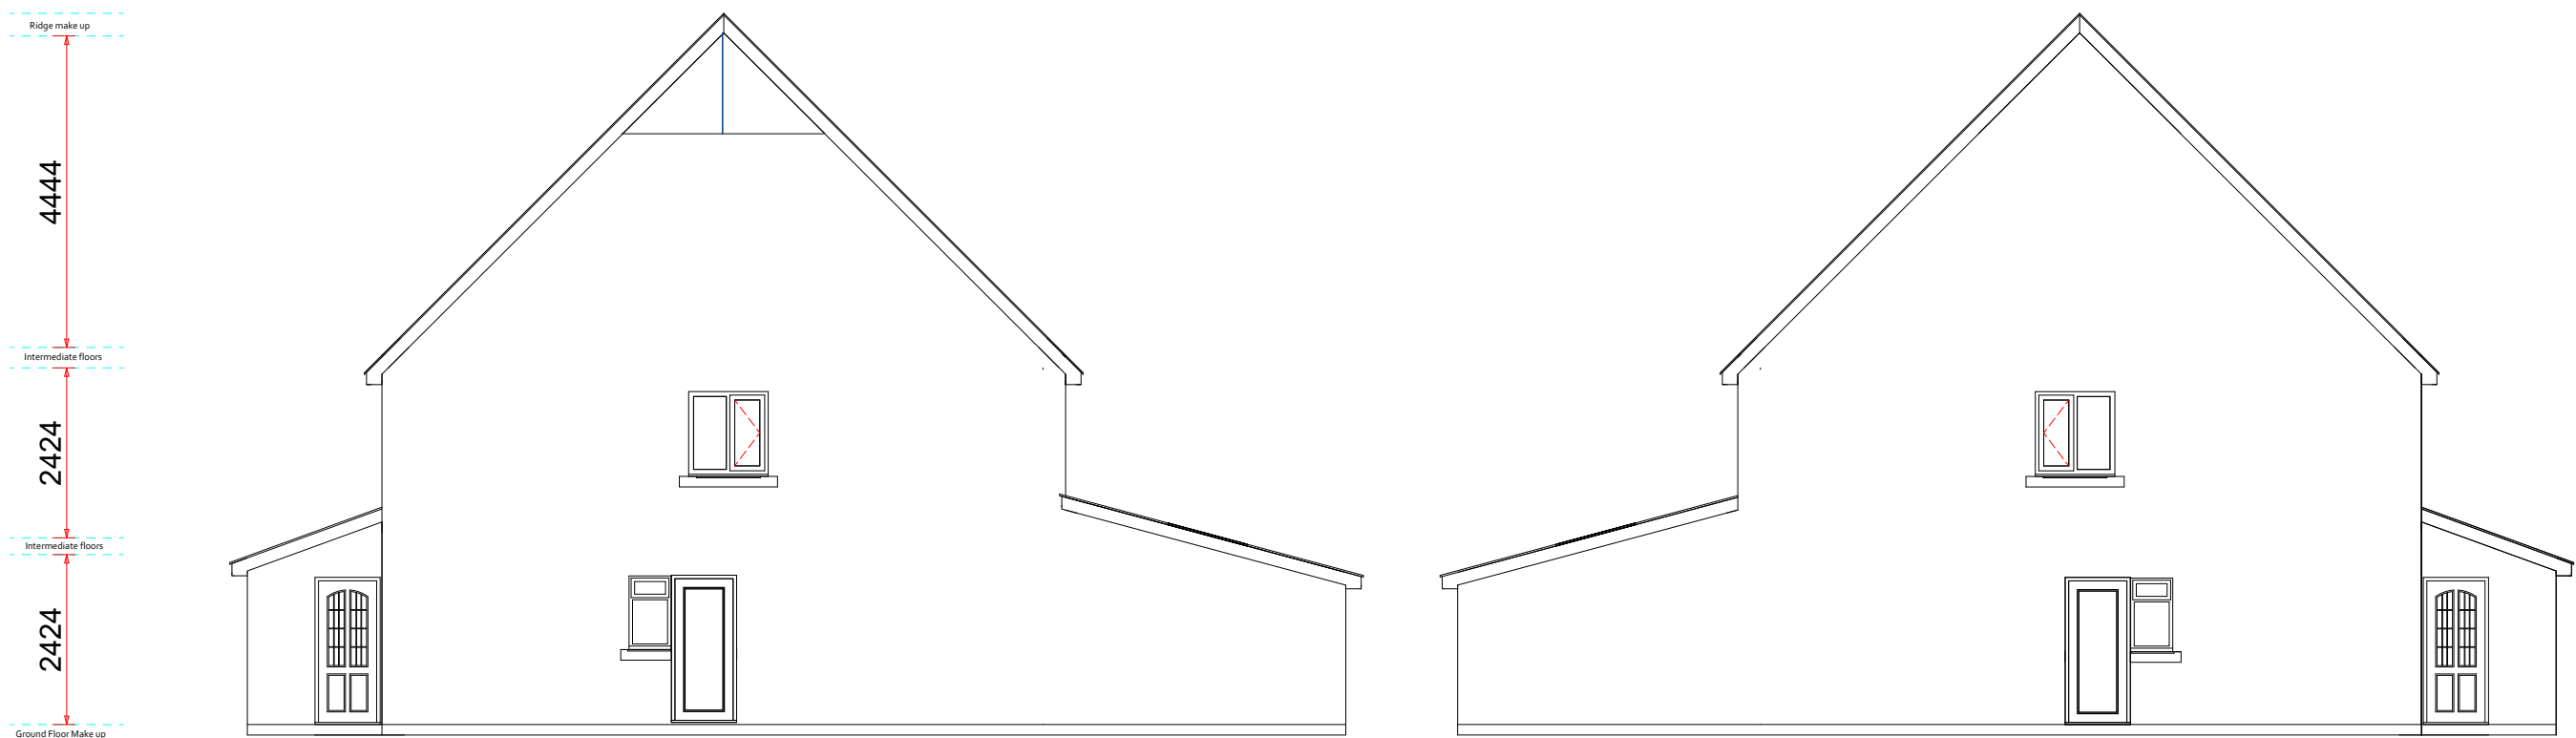


Bin store elevations & Layout

Scale 1 : 100

2000mm


Bin store layout - Situated by gate for bin collections

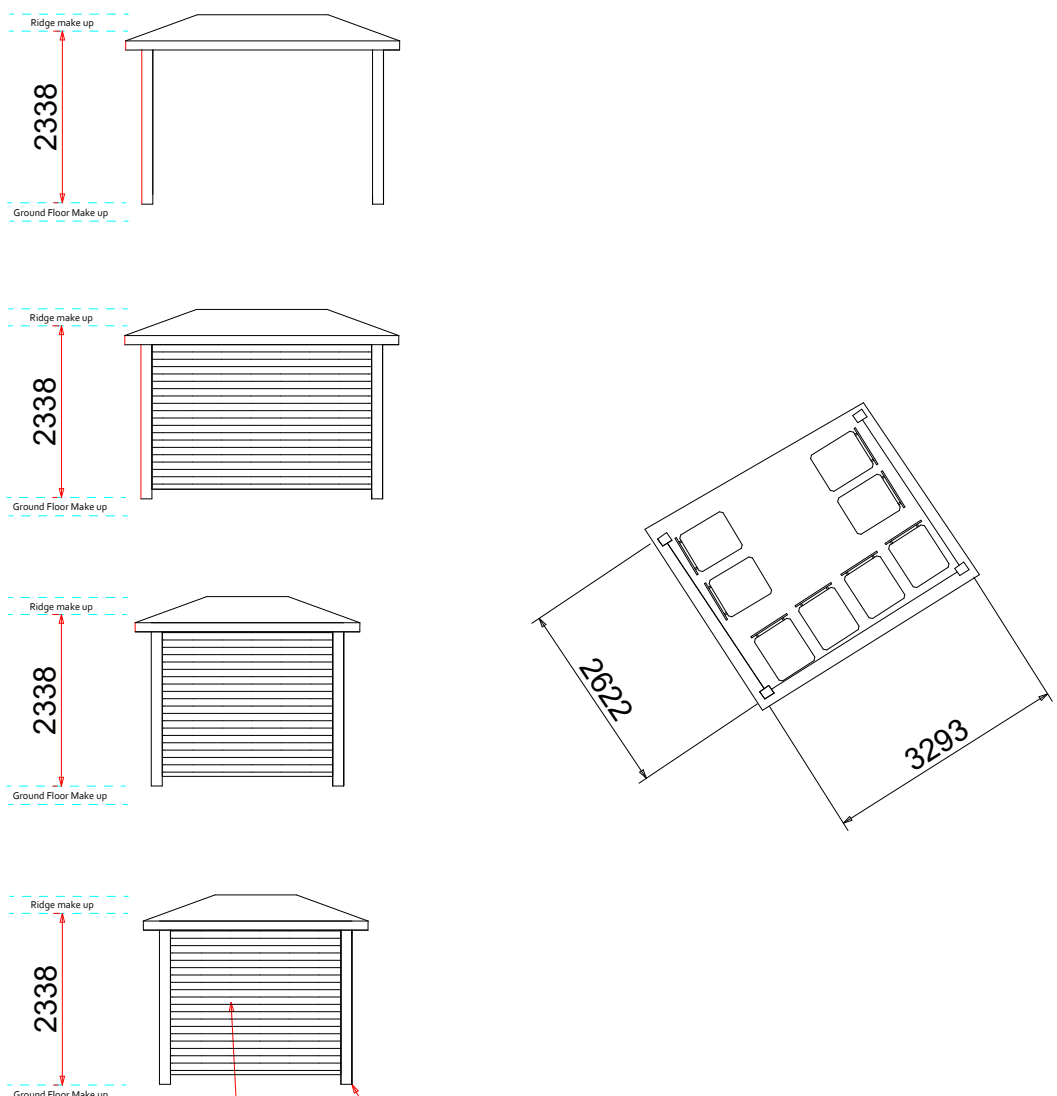


Section Proposed

Scale 1 : 100


2000mm

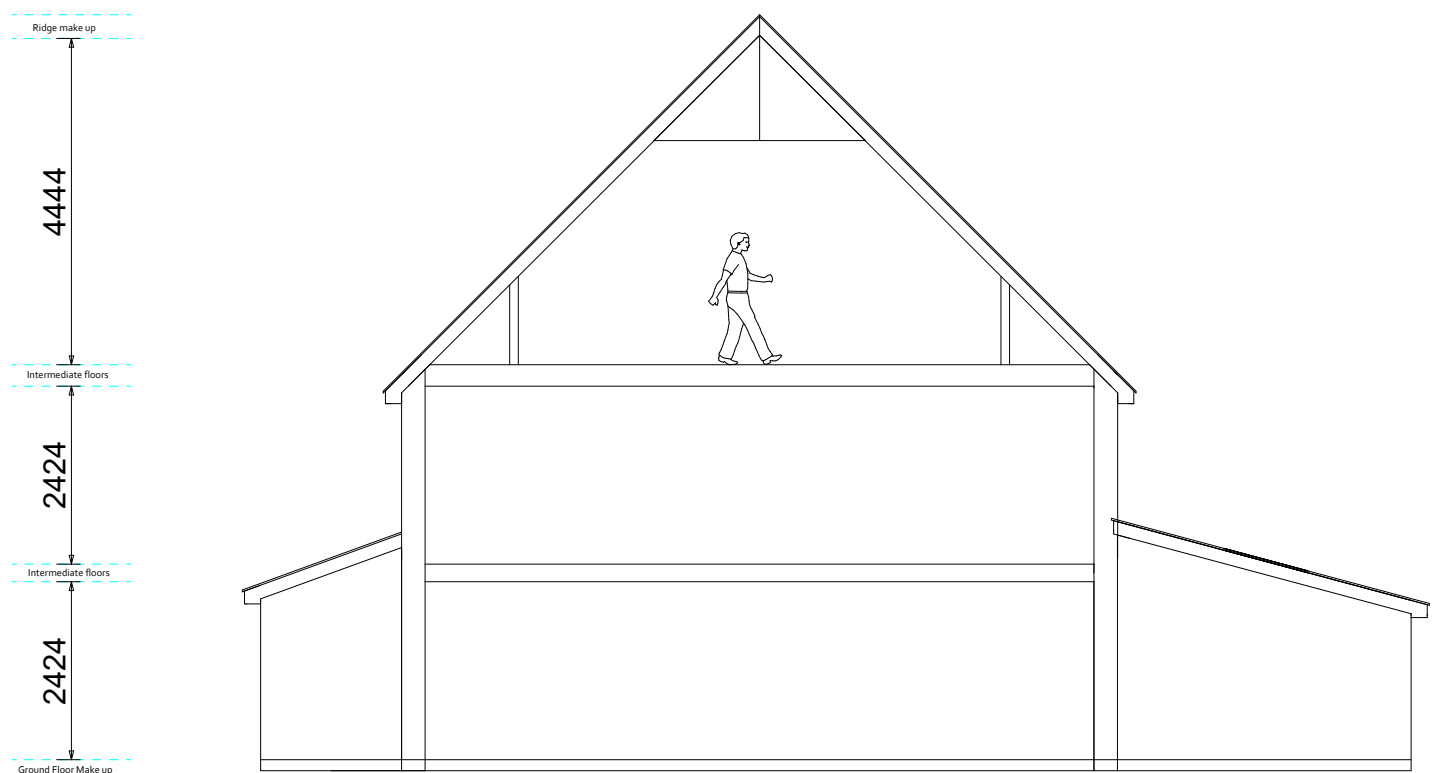

Denotes solar

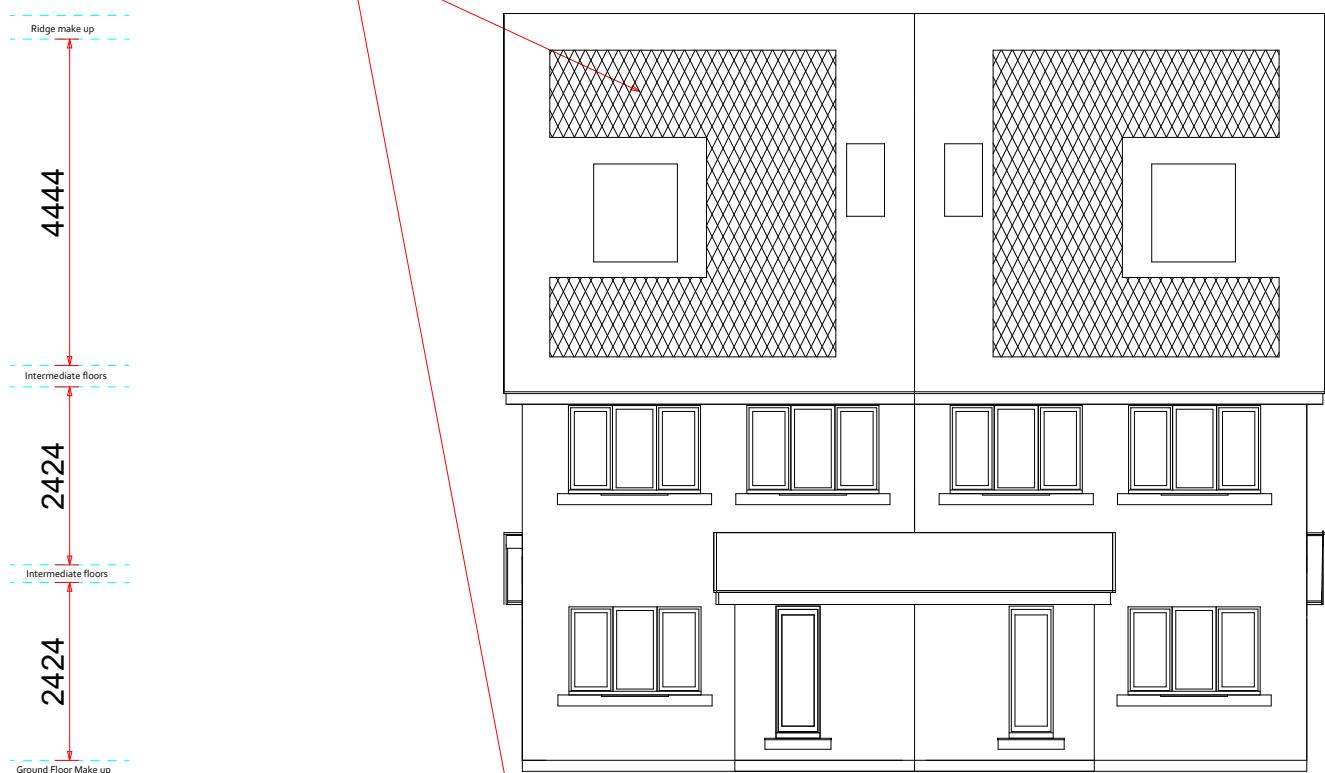


Denotes velux

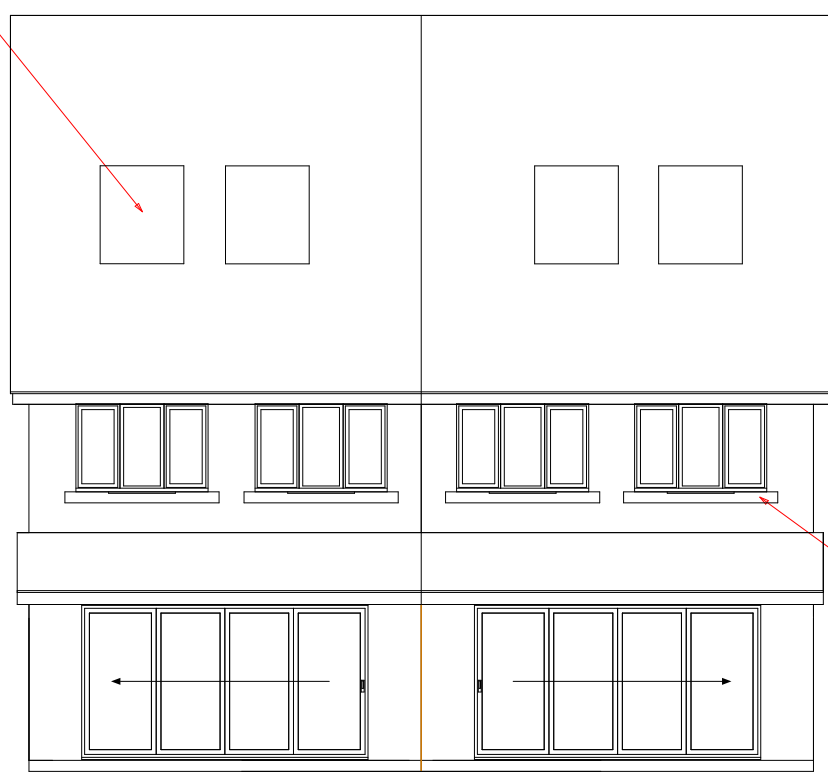

Materials schedule




Black timber weather clad

 

Black corner posts



Riven edged slate

 

Window & Door frames





Farmhouse stock brick



Grey stone cills

Plot 3 & Plot 4

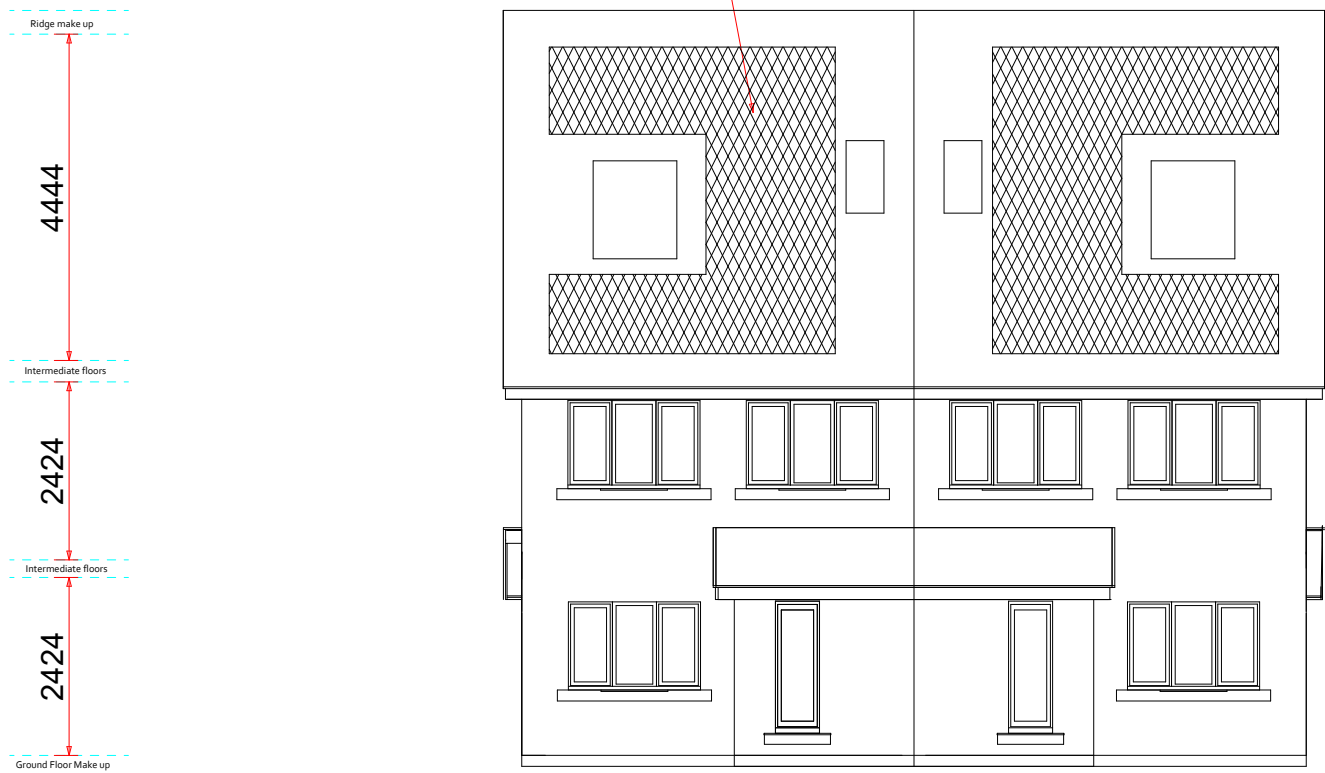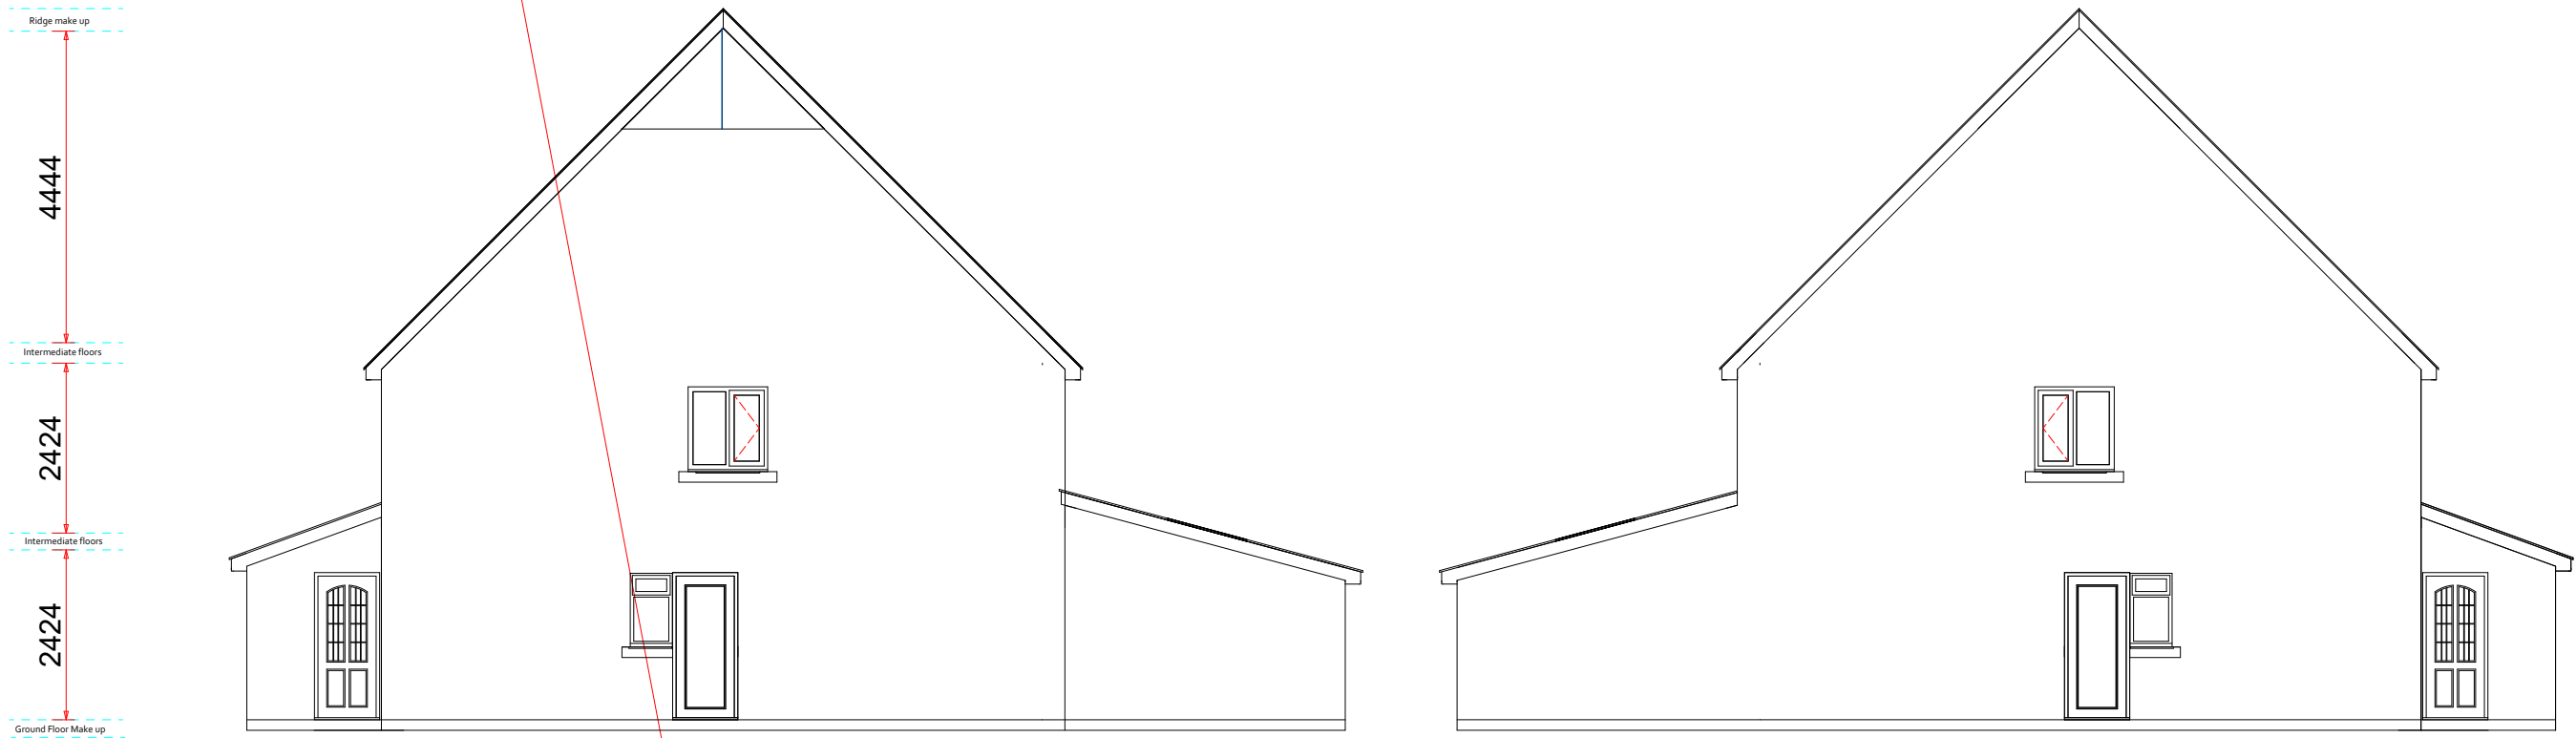

Client - Mr & Mrs Jones

Address - Land to the south of
Hollytree house - plot 1 - 4
Cuckfield road,
Burgess Hill
West Sussex
RH15 8HS

