



Location

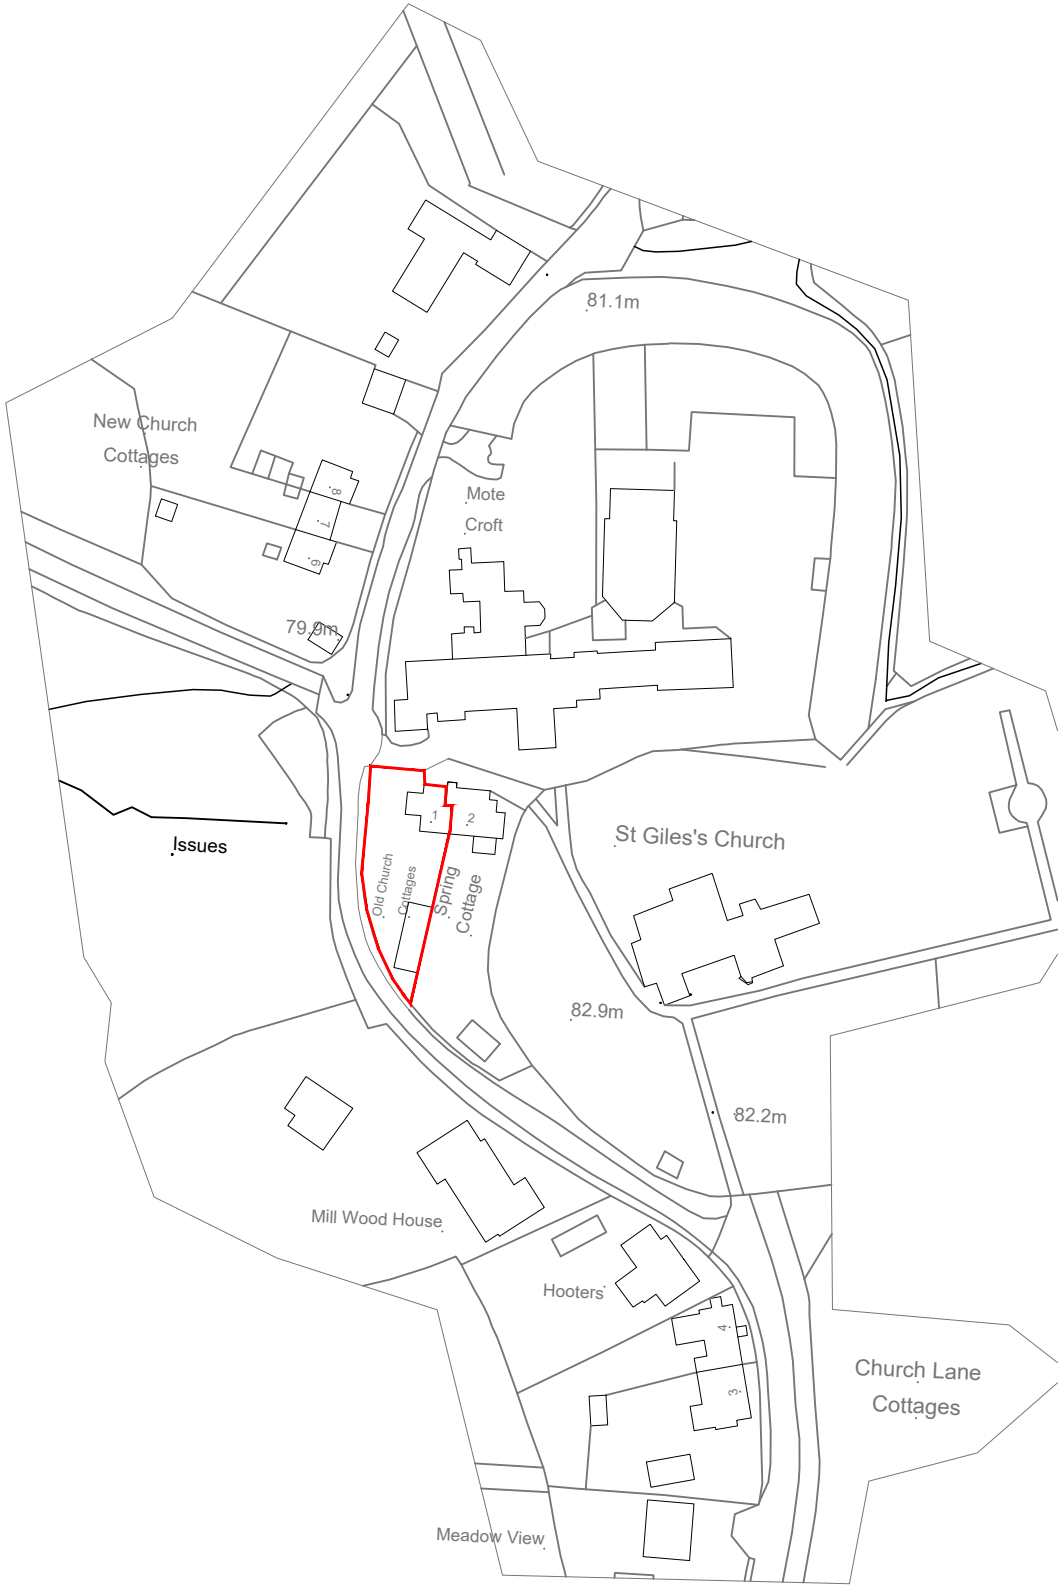

Block

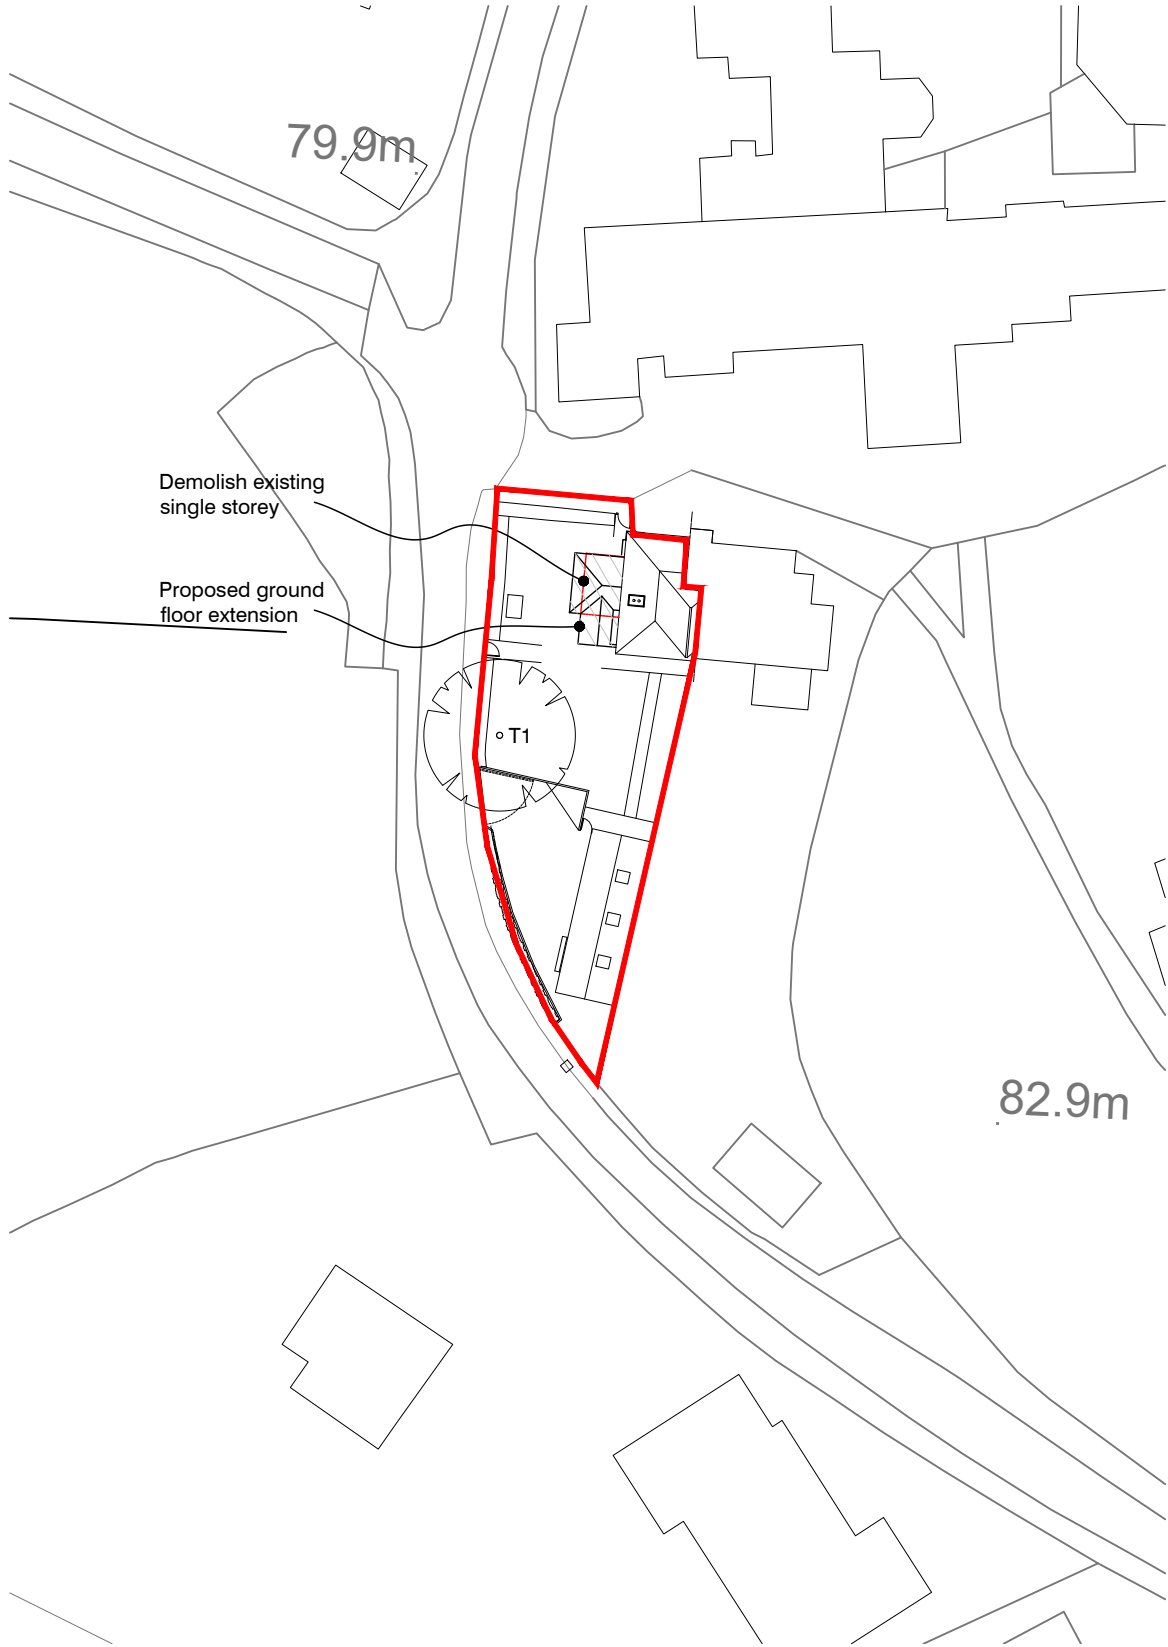

- ☐ SURVEY
- ☐ FEASIBILITY
- ☒ PLANNING
- ☐ BUILDING REGULATIONS
- ☐ CONSTRUCTION

Notes

Do not scale, use figured dimensions only.

All dimensions to be verified on site prior to the commencement of any work or the production of any shop drawing. All discrepancies to be reported to the Architect.

This drawing is to be read in conjunction with all related Architect's and Engineer's drawings and any other relevant information. It is the contractors responsibility to ensure that all works are in compliance with Building Regulations.

This drawing is copyright of David Jenkins Design.

Date	Revision
N 18/11/25	Issued for Planning
M 07/11/25	REVISED_PROPOSAL
L 01/09/2025	REVISED_PROPOSAL
K 29/08/2024	BLOCK_PLAN_UPDATED
J 07/08/2024	ARCHITECTS_FEEDBACK
I 24/07/2024	PROPOSED_EXTENSION
H 24/07/2024	WORKSHOP_AND_LANDSCAPING_ADDED_AS_EXISTING
G 16/02/2022	DRIVEWAY_LOCATION_AND_BOUNDARY_TREATMENT_REVISED
F 16/12/2021	TREE_LAYOUT_UPDATED
E 15/12/2021	LAYOUT_UPDATED
D 14/12/2021	LAYOUT_REVISED_TO_CLIENT_COMMENTS
C 26/10/2021	LANDSCAPING_UPDATED_AND_NOTES_ADDED
B 16/09/2021	OPTION_2_WORKSHOP
A 16/09/2021	WORKSHOP_ROOF_SHOWN

Client	MR_G._BOWEN
Project	1_OLD_CHURCH_COTTAGES CHURCH_LANE HORSTED_KEYNES,_RH17_7AY
Title	LOCATION_&_BLOCK_PLAN

Date	Scales	Dwg. No.	Rev.
11/25	1:1250_@_A3 1:500_@_A3	704/01	N