
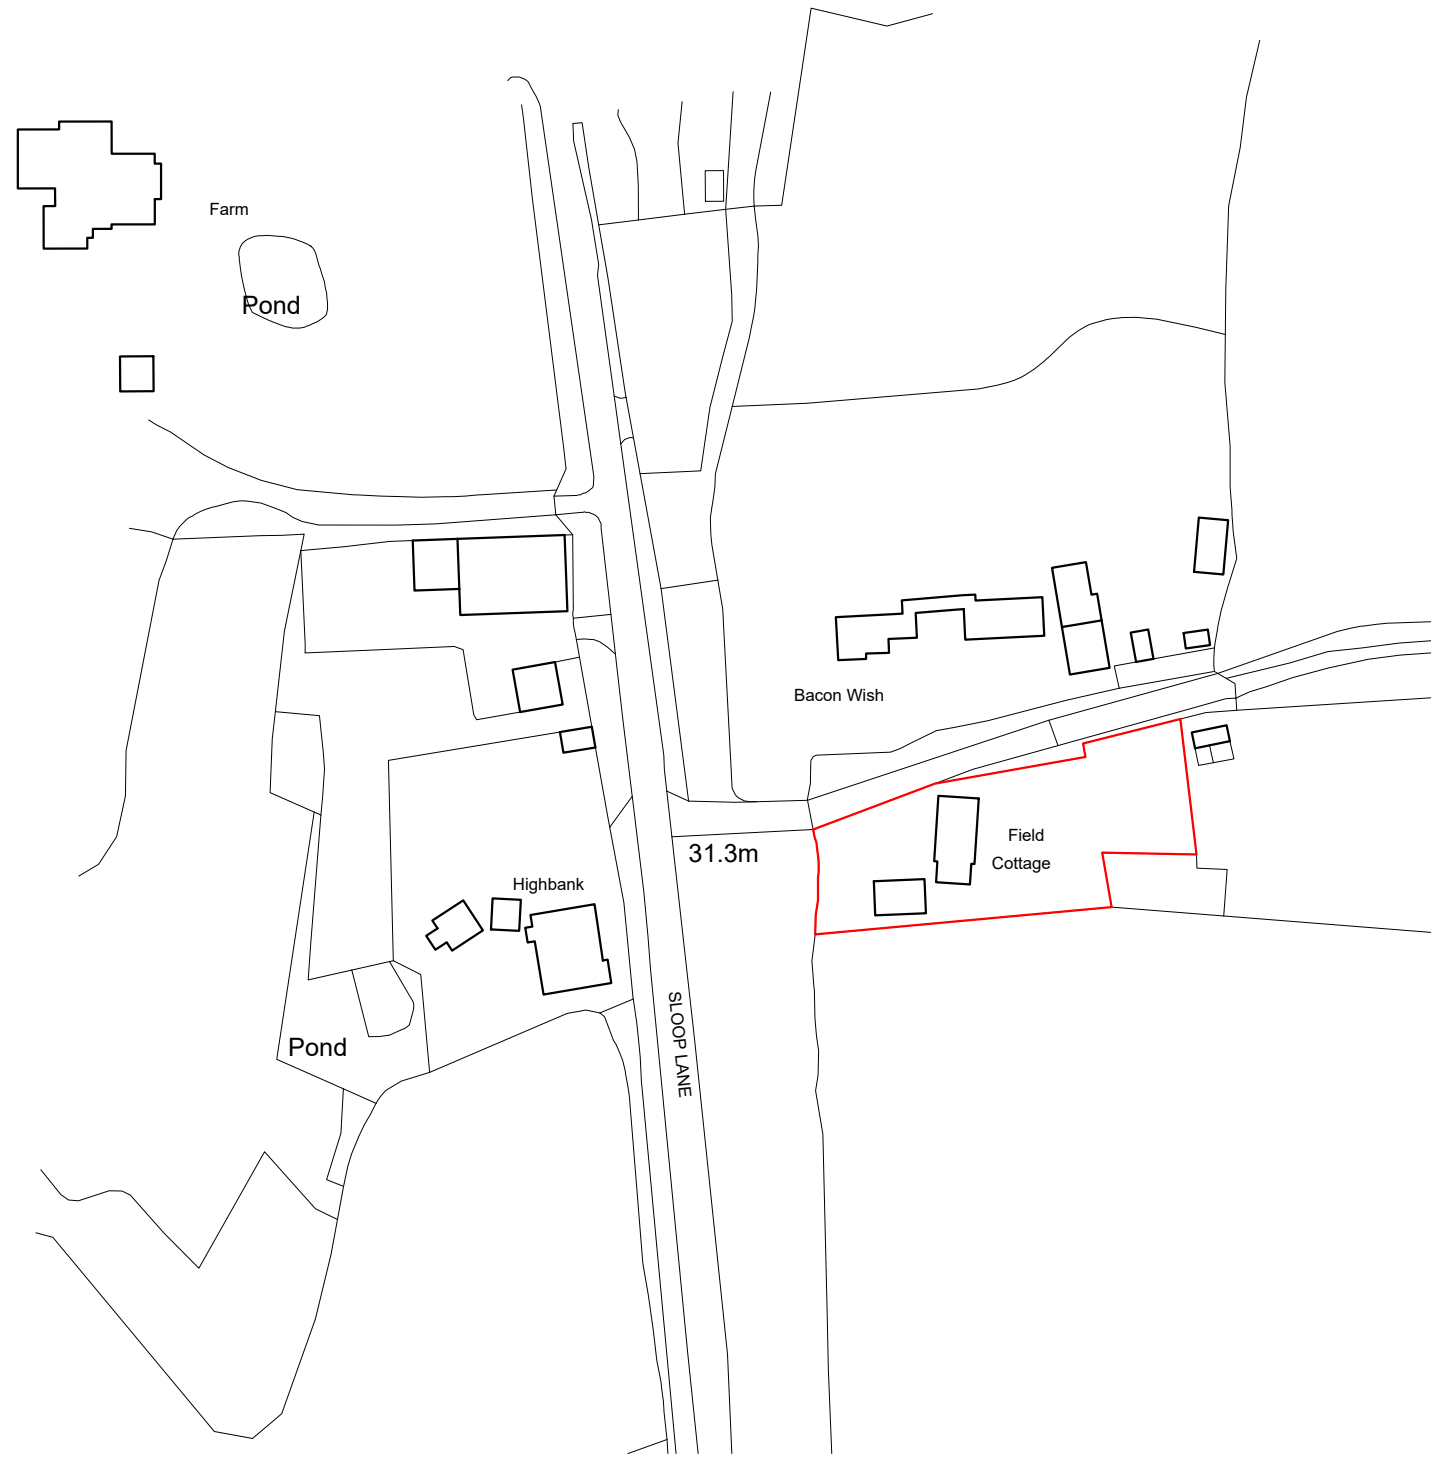


FOR PLANNING
PURPOSES ONLY

NOT FOR CONSTRUCTION

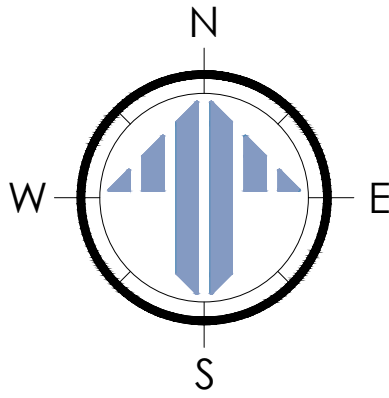


Ordnance Survey (c) Crown Copyright 2026. All rights reserved. Licence number 100022432

LOCATION PLAN - AS PROPOSED
SCALE @ 1:1250 ON AN A1 SHEET



Ordnance Survey (c) Crown Copyright 2026. All rights reserved. Licence number 100022432

BLOCK PLAN - AS PROPOSED
SCALE @ 1:500 ON AN A1 SHEET

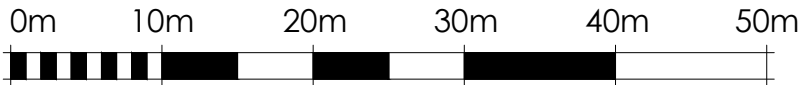

VISUAL SCALE 1:500 @ A1



VISUAL SCALE 1:1250 @ A1

REV.	DATE.	BY.	AMENDMENT.	CHK.
------	-------	-----	------------	------

PLANNING



2 Lucastes Mews, Paddockhall Road,
Haywards Heath,
West Sussex, RH16 1HE
(01444) 452604
rh@gouldbaxter.co.uk
www.gouldbaxter.co.uk

NOTES.
DO NOT SCALE OFF THIS DRAWING UNLESS FOR PLANNING PURPOSES.
CHECK ALL DIMENSIONS ON SITE BEFORE ANY WORK IS COMMENCED.
ALL GOODS MATERIALS AND WORKMANSHIP MUST CONFORM WITH CURRENT
BUILDING REGULATIONS, BRITISH STANDARDS AND CODES OF PRACTICE.
COPYRIGHT OF THIS DRAWING IS RETAINED BY GOULD PROPERTY CONSULTANTS
LTP 1/A GOULD BAXTER AND IT MUST NOT BE REPRODUCED WITHOUT WRITTEN
CONSENT.

CLIENT.
Mr & Mrs T. Whittome

PROJECT.
Field Cottage,
Sloop Lane,
Scaynes Hill,
East Sussex, RH17 7NP

DRAWING.
Location and Block Plans - As
Proposed

DATE. 20.03.2026	SCALE AT A1. 1:500/1250	DRAWN BY. TG CHECKED BY. GB
---------------------	----------------------------	--------------------------------

JOB NO. GS40	DRAWING NO. D.PL.001	REV. -
-----------------	-------------------------	-----------