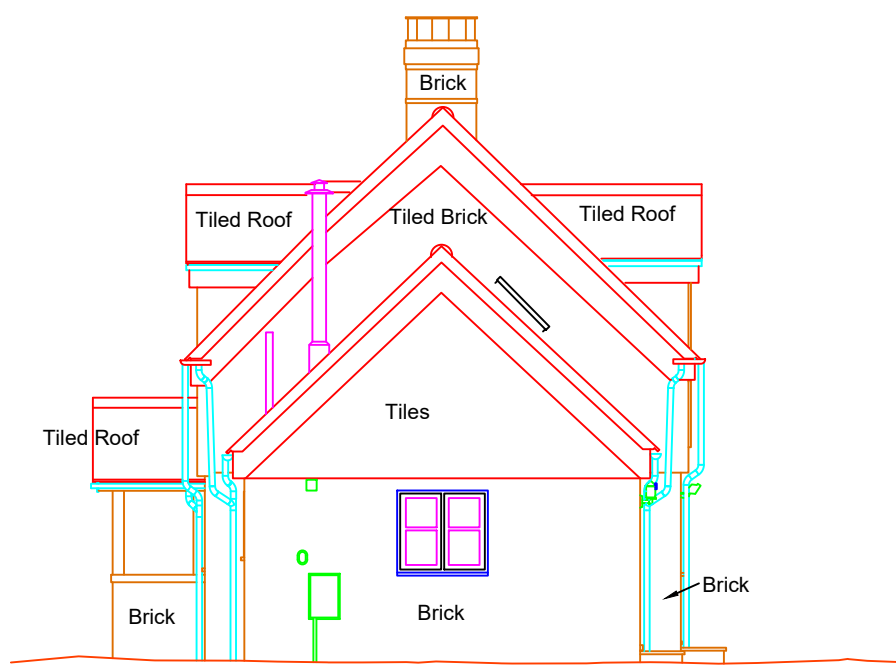
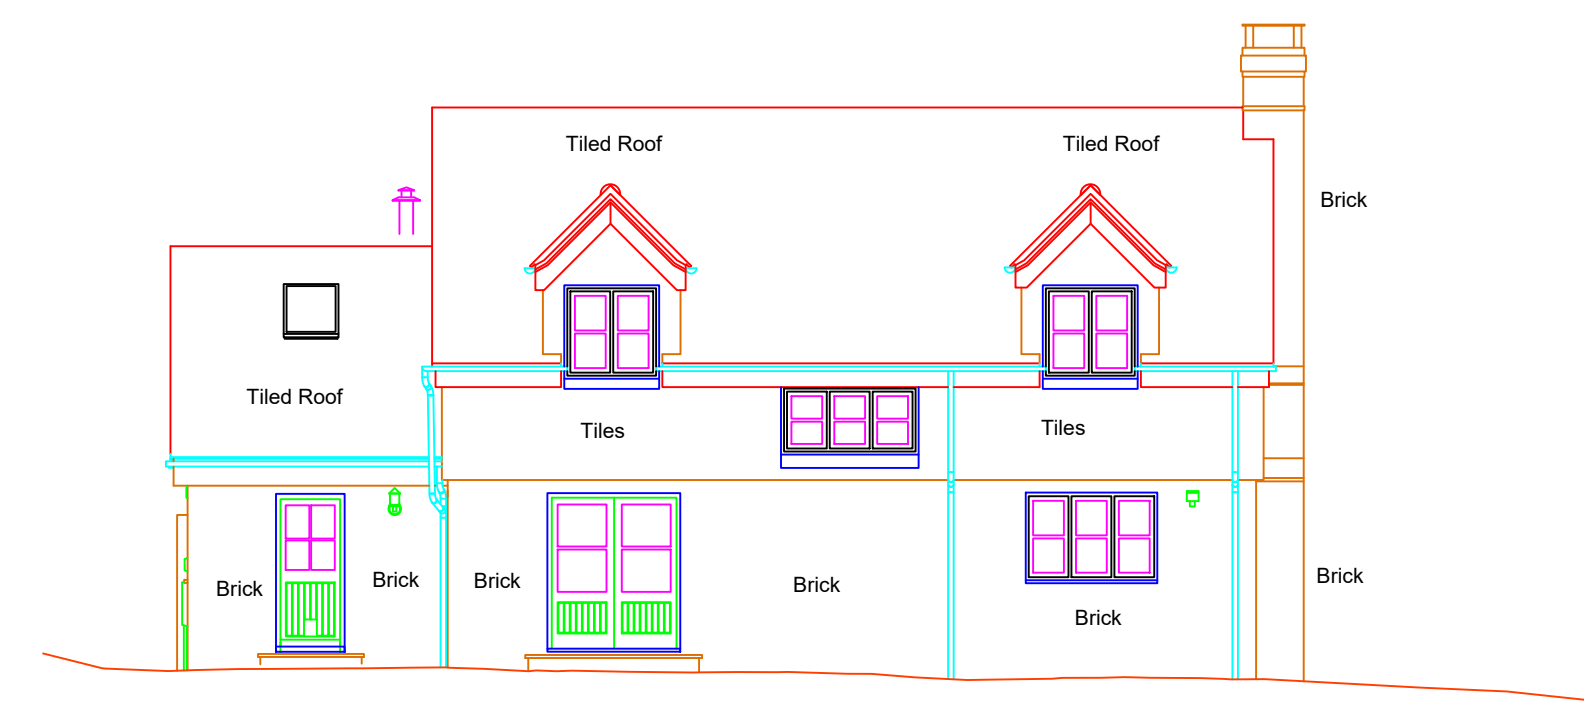
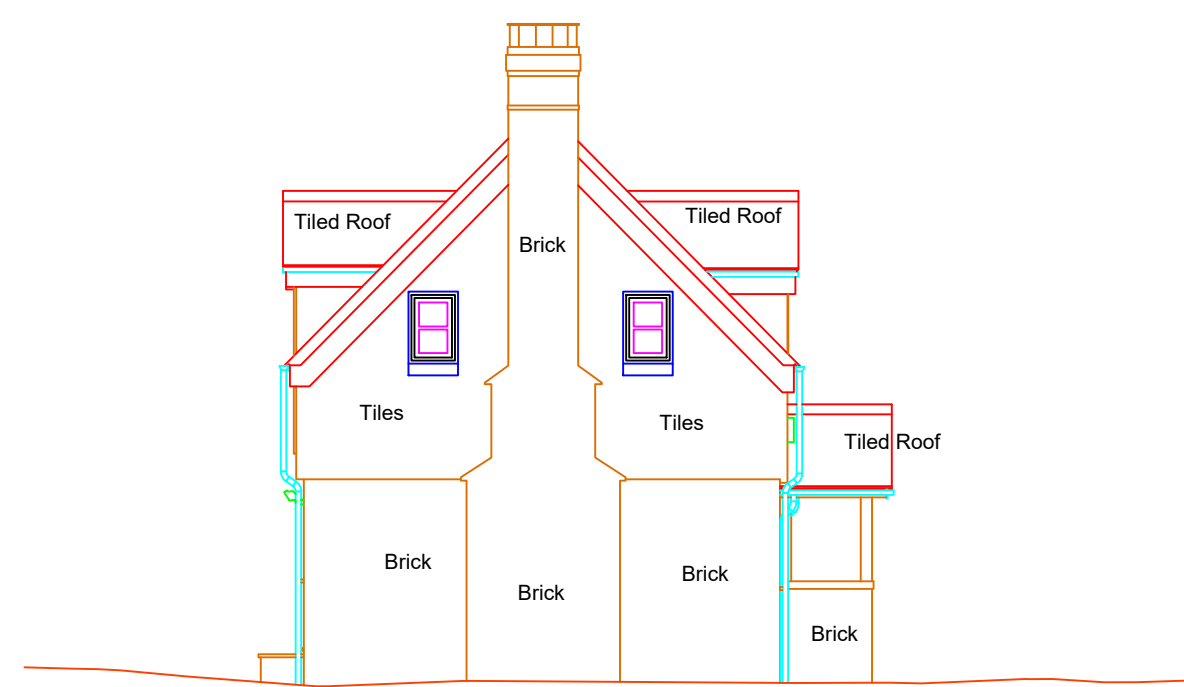


DATUM 29.5M


Elevation 1

DATUM 29.5M

Elevation 2

DATUM 29.5M

Elevation 3

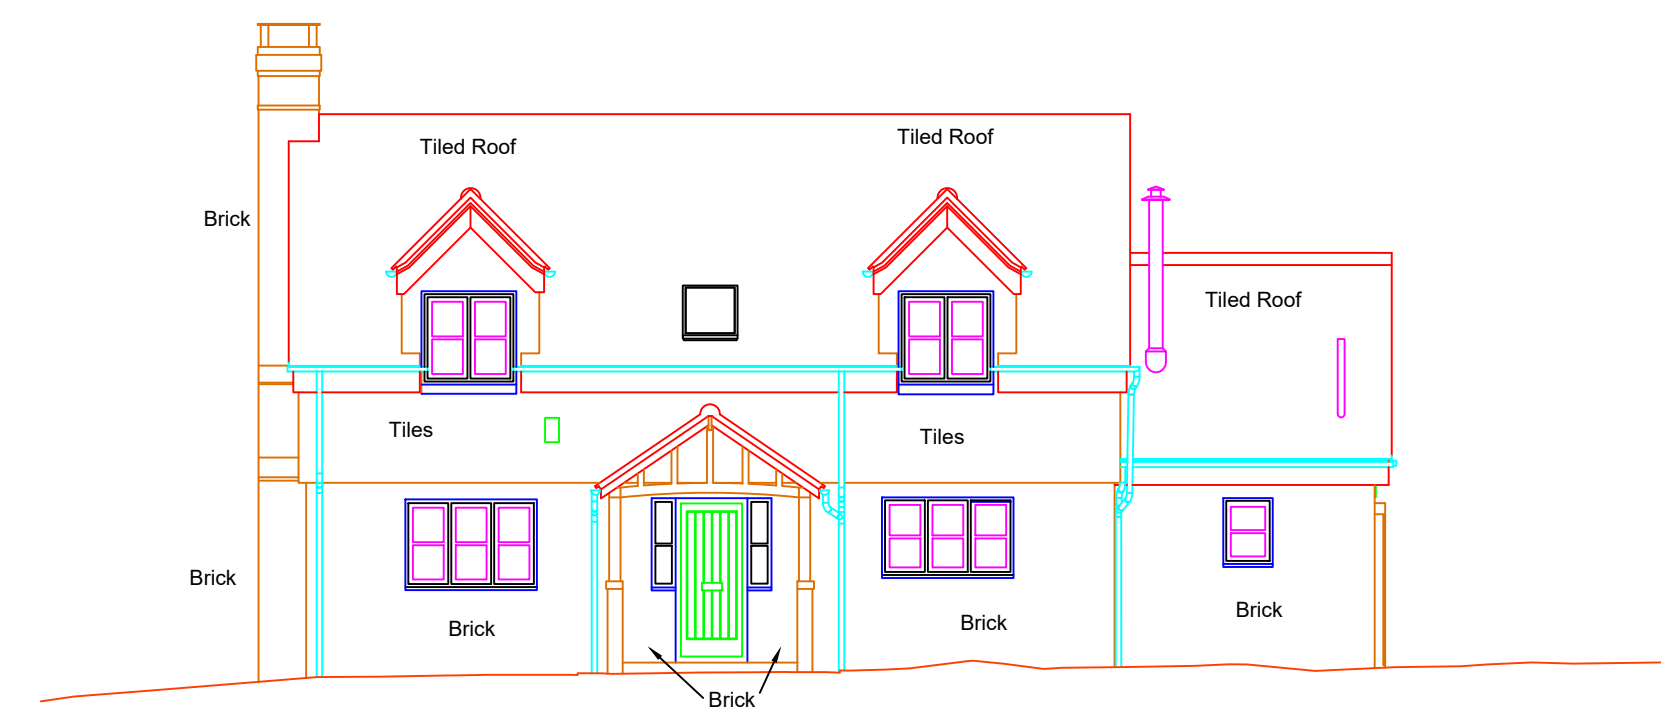


DATUM 29.5M

Elevation 4

NOTES

1. The Grid and Levels are based on co-ordinated using OS Active GPS Network.
2. The Elevations in this drawing are taken perpendicular to the facade.
3. Due to the nature of scaling drawings we would advise that any required dimensions should be requested from the surveyor using the contact details shown below.

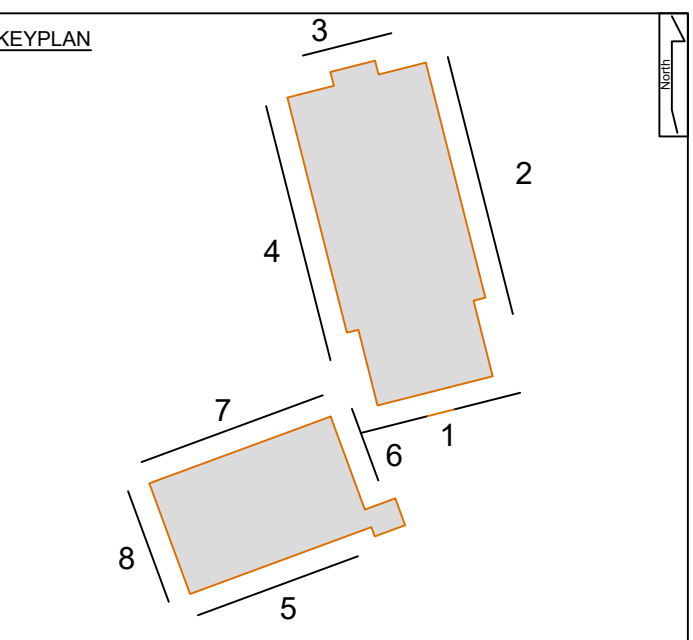


A	M.Jones	Sep'22	Levels Amended
Rev	Revised By	Date	Revision

FIELD COTTAGE
LOOPS LANE
CAYNES HILL, SUSSEX

EXISTING ELEVATIONS 1-4

6 Allcard Close
Horsham
RH12 5AJ
No: 07867411903

www.incosurveys.co.uk

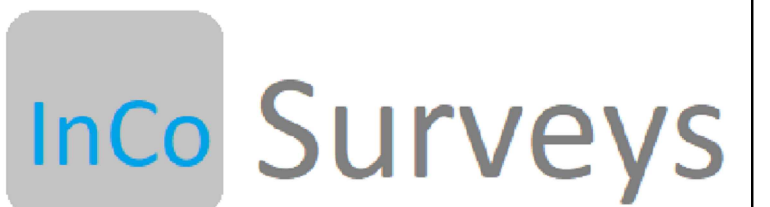

Reviewed:	M.Jones	May 2022
Checked:	L.Jones	May 2022

Project No.	Drawing Status	Scale (@ A1)
22574	INFORMATION	1:100

EXISTING
ELEVATIONS 1-4