




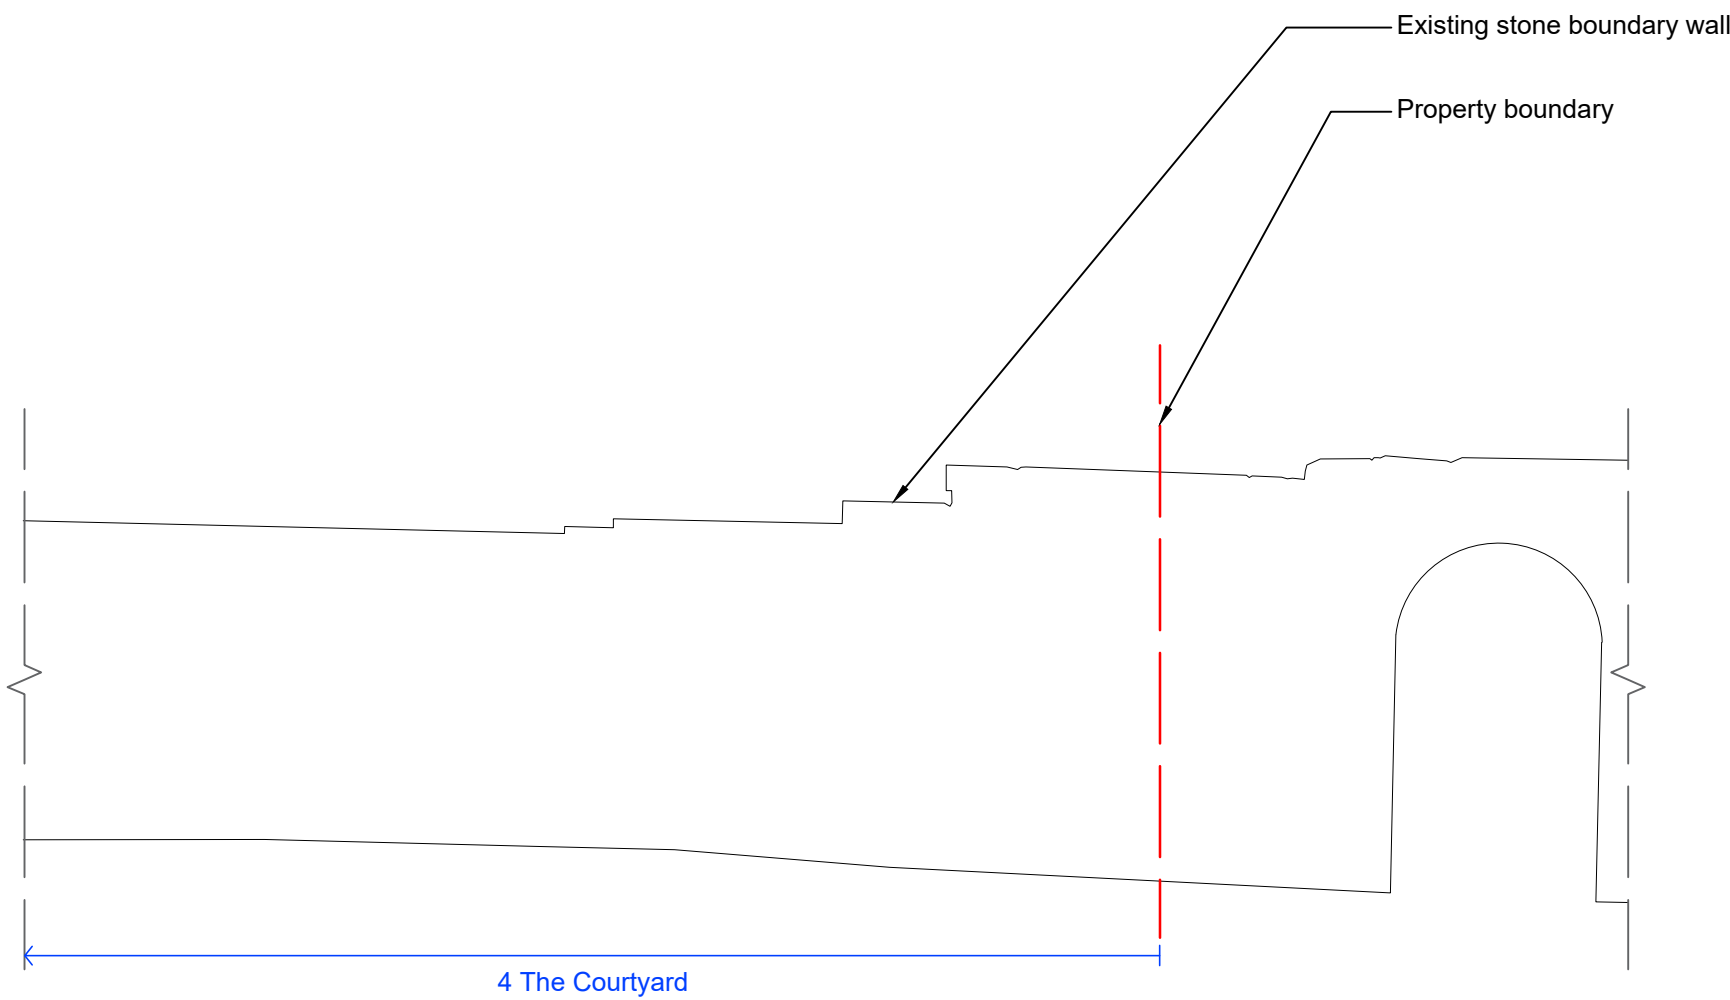


Existing Wall Elevation

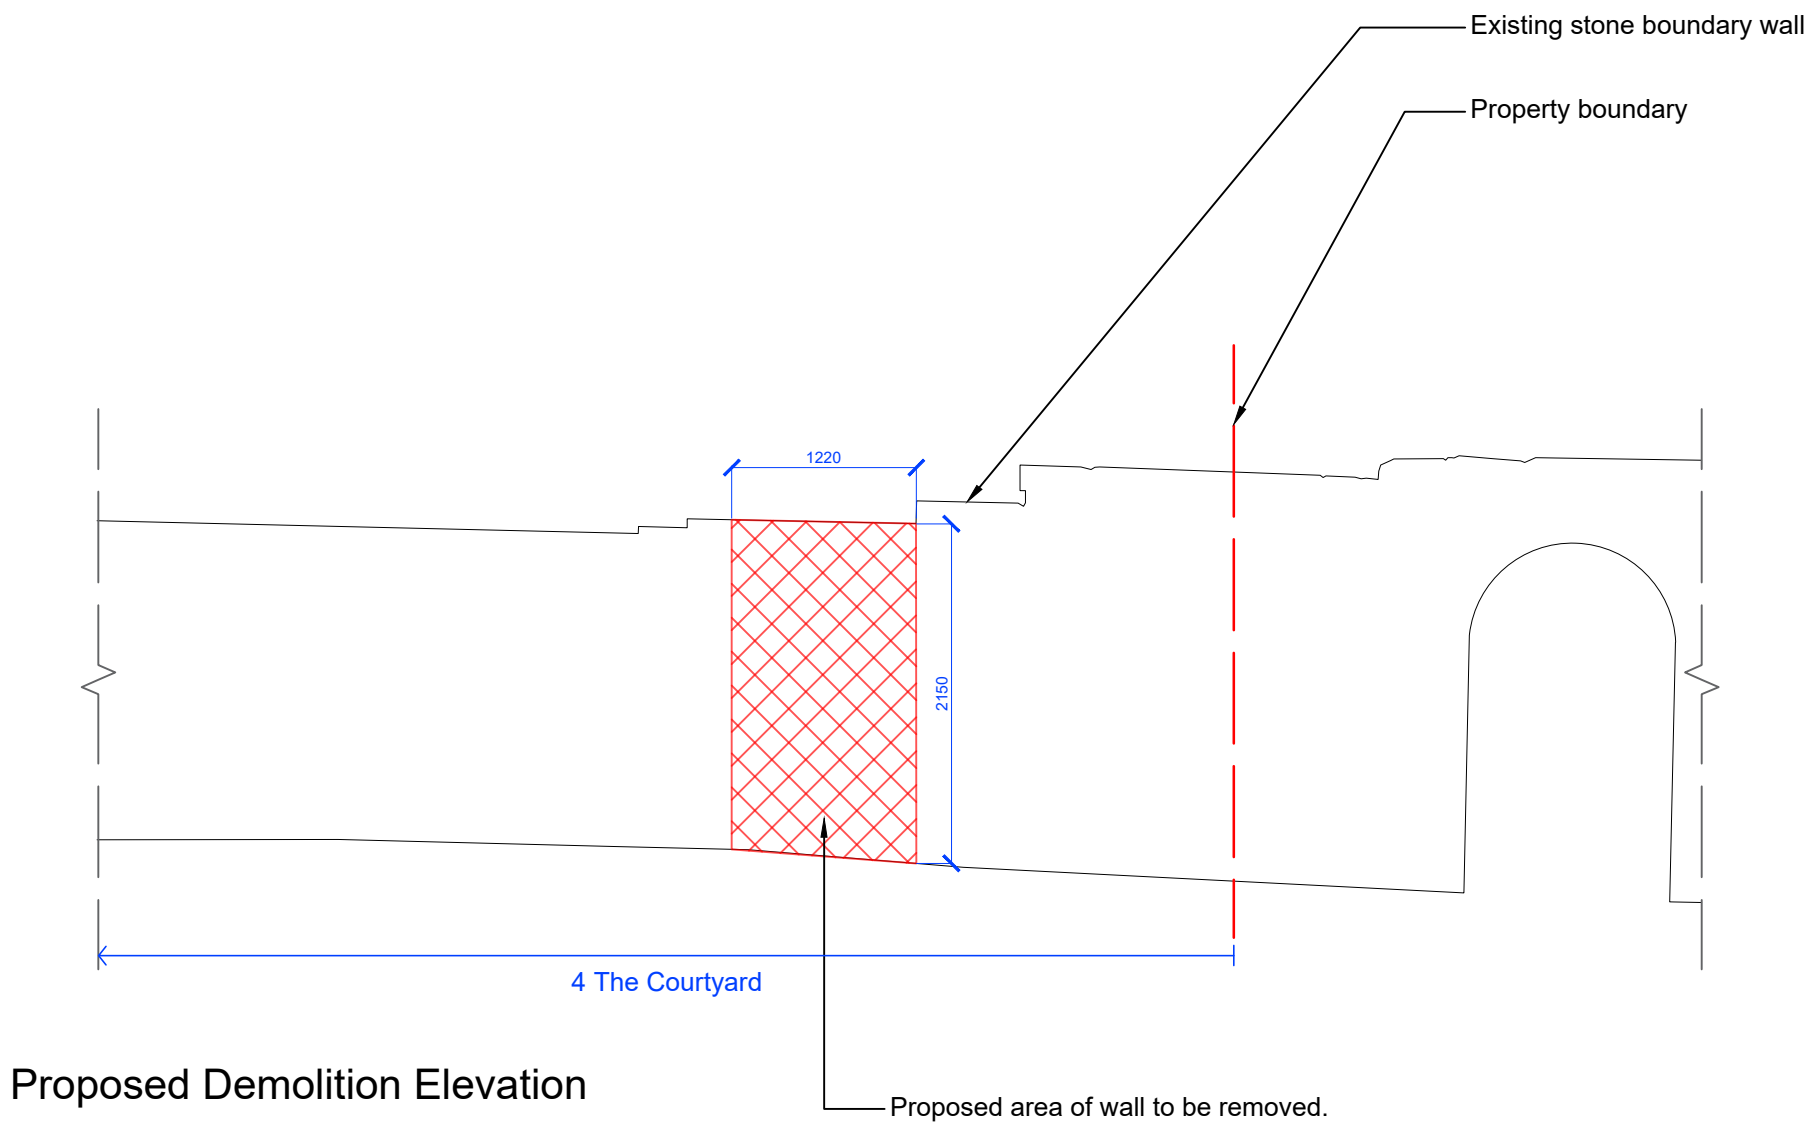


Proposed Demolition Elevation

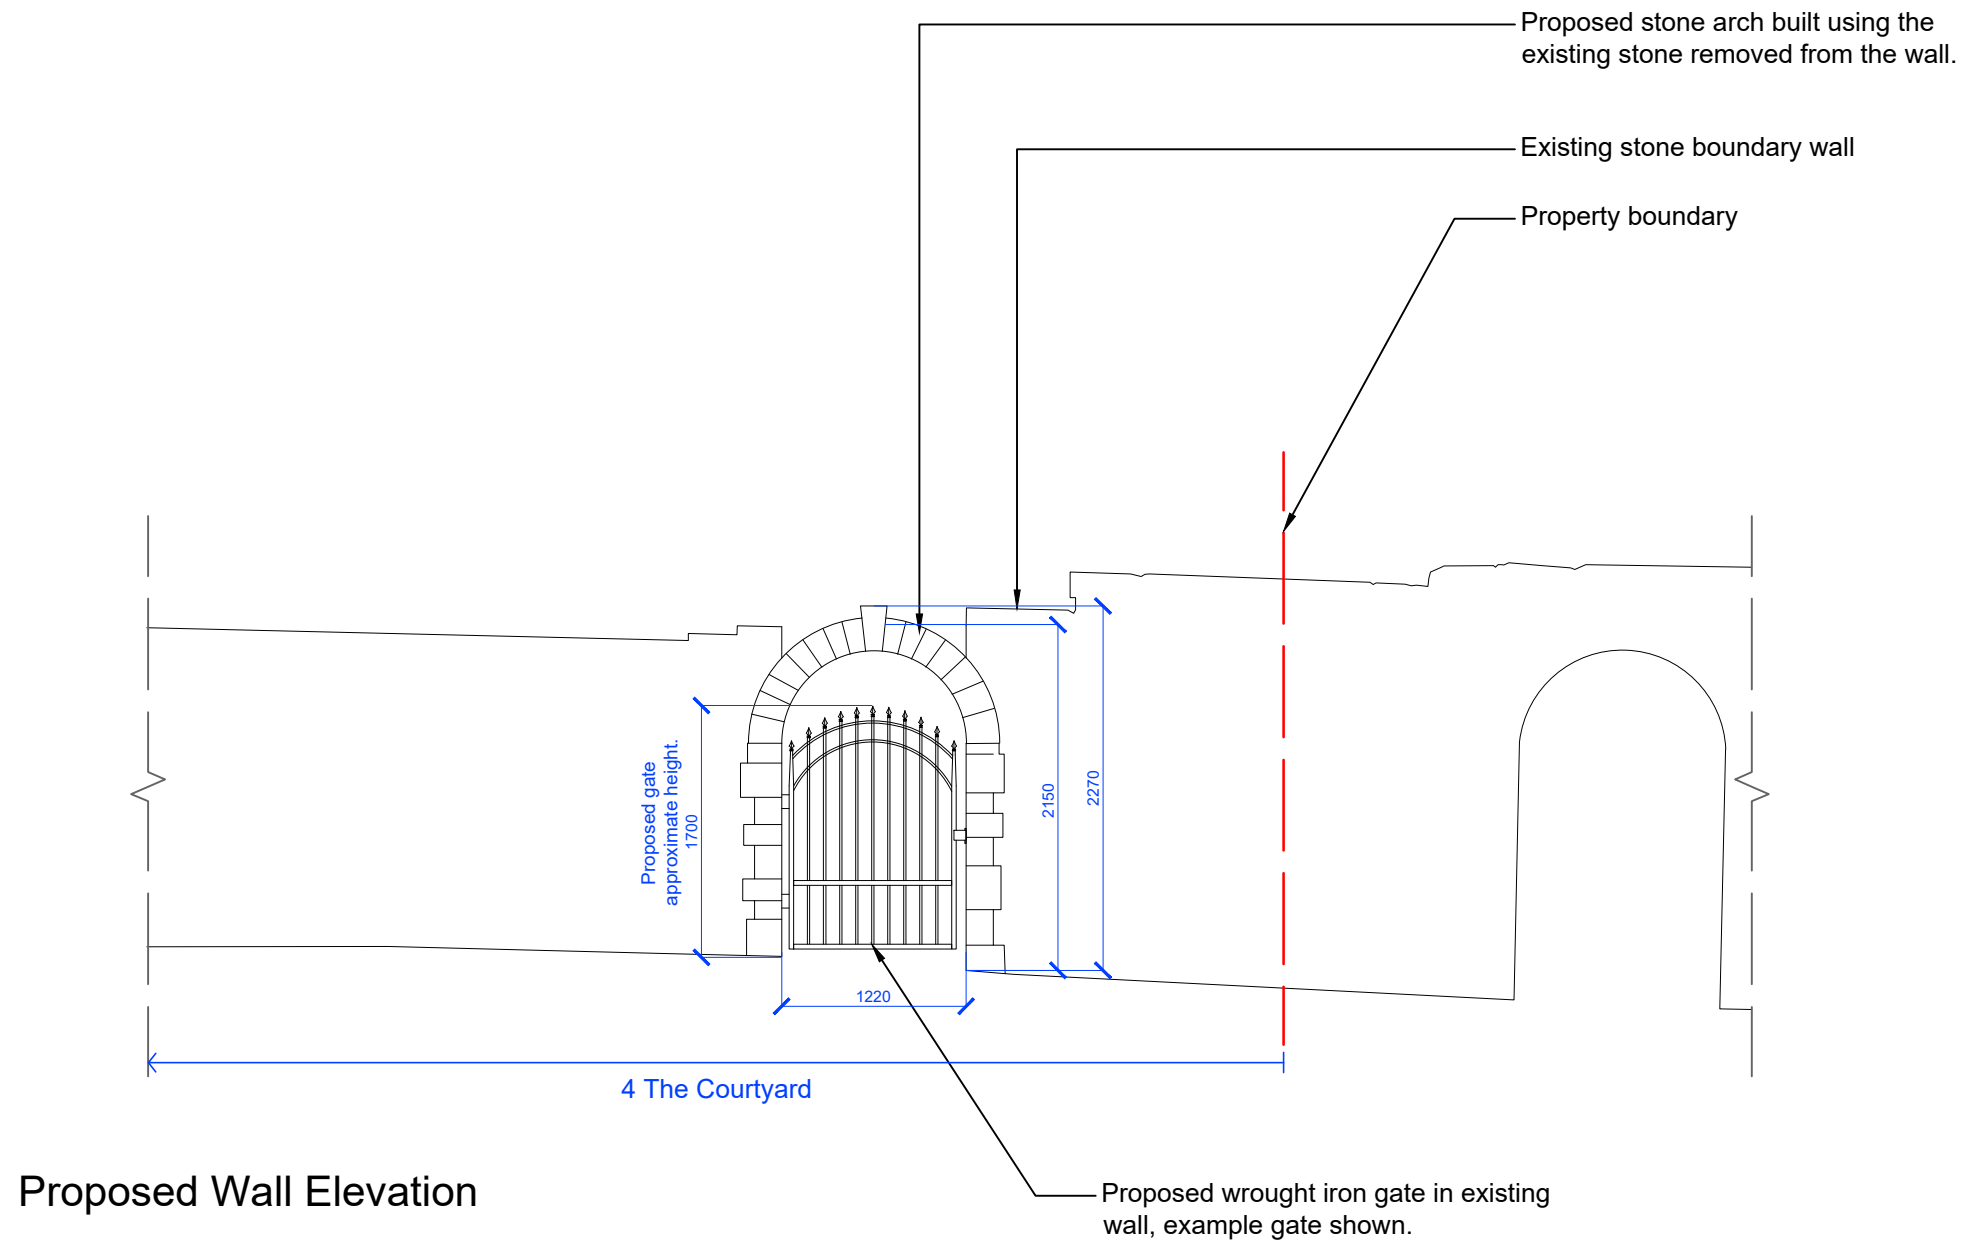


Proposed Wall Elevation

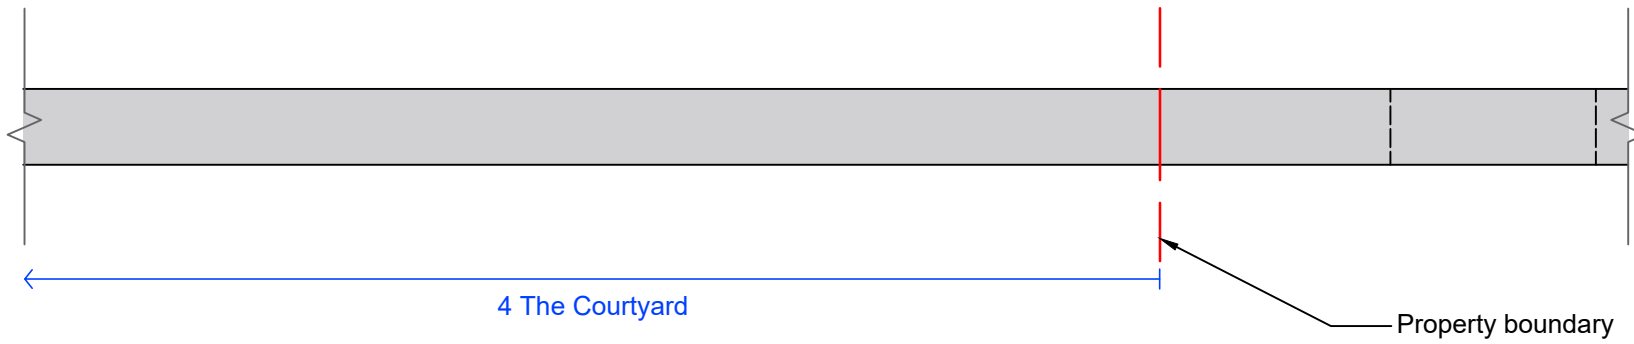

Existing Wall Plan

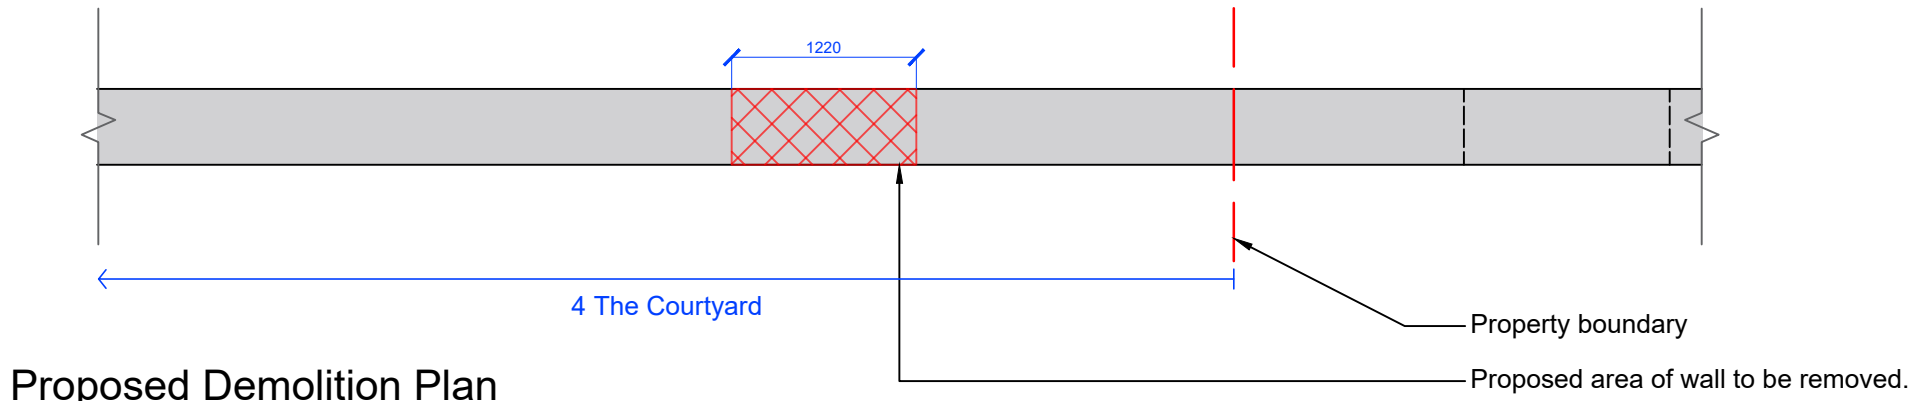


Proposed Demolition Plan

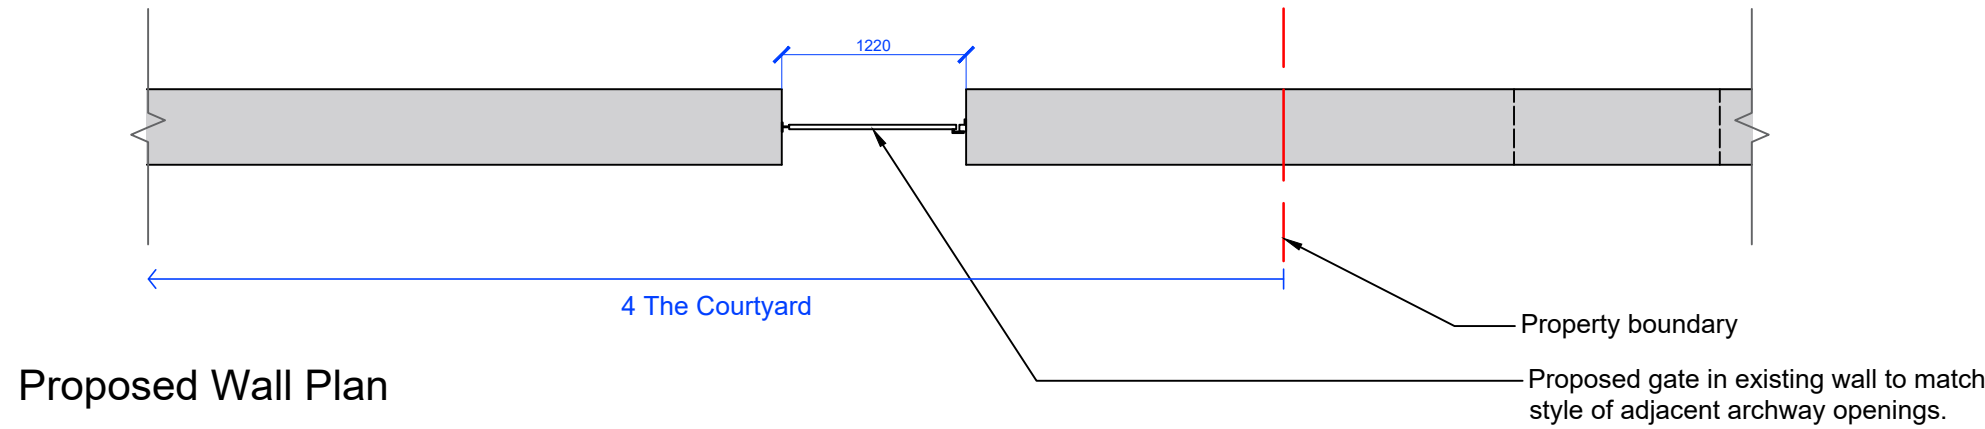

Proposed Wall Plan




Existing Plan 1:200

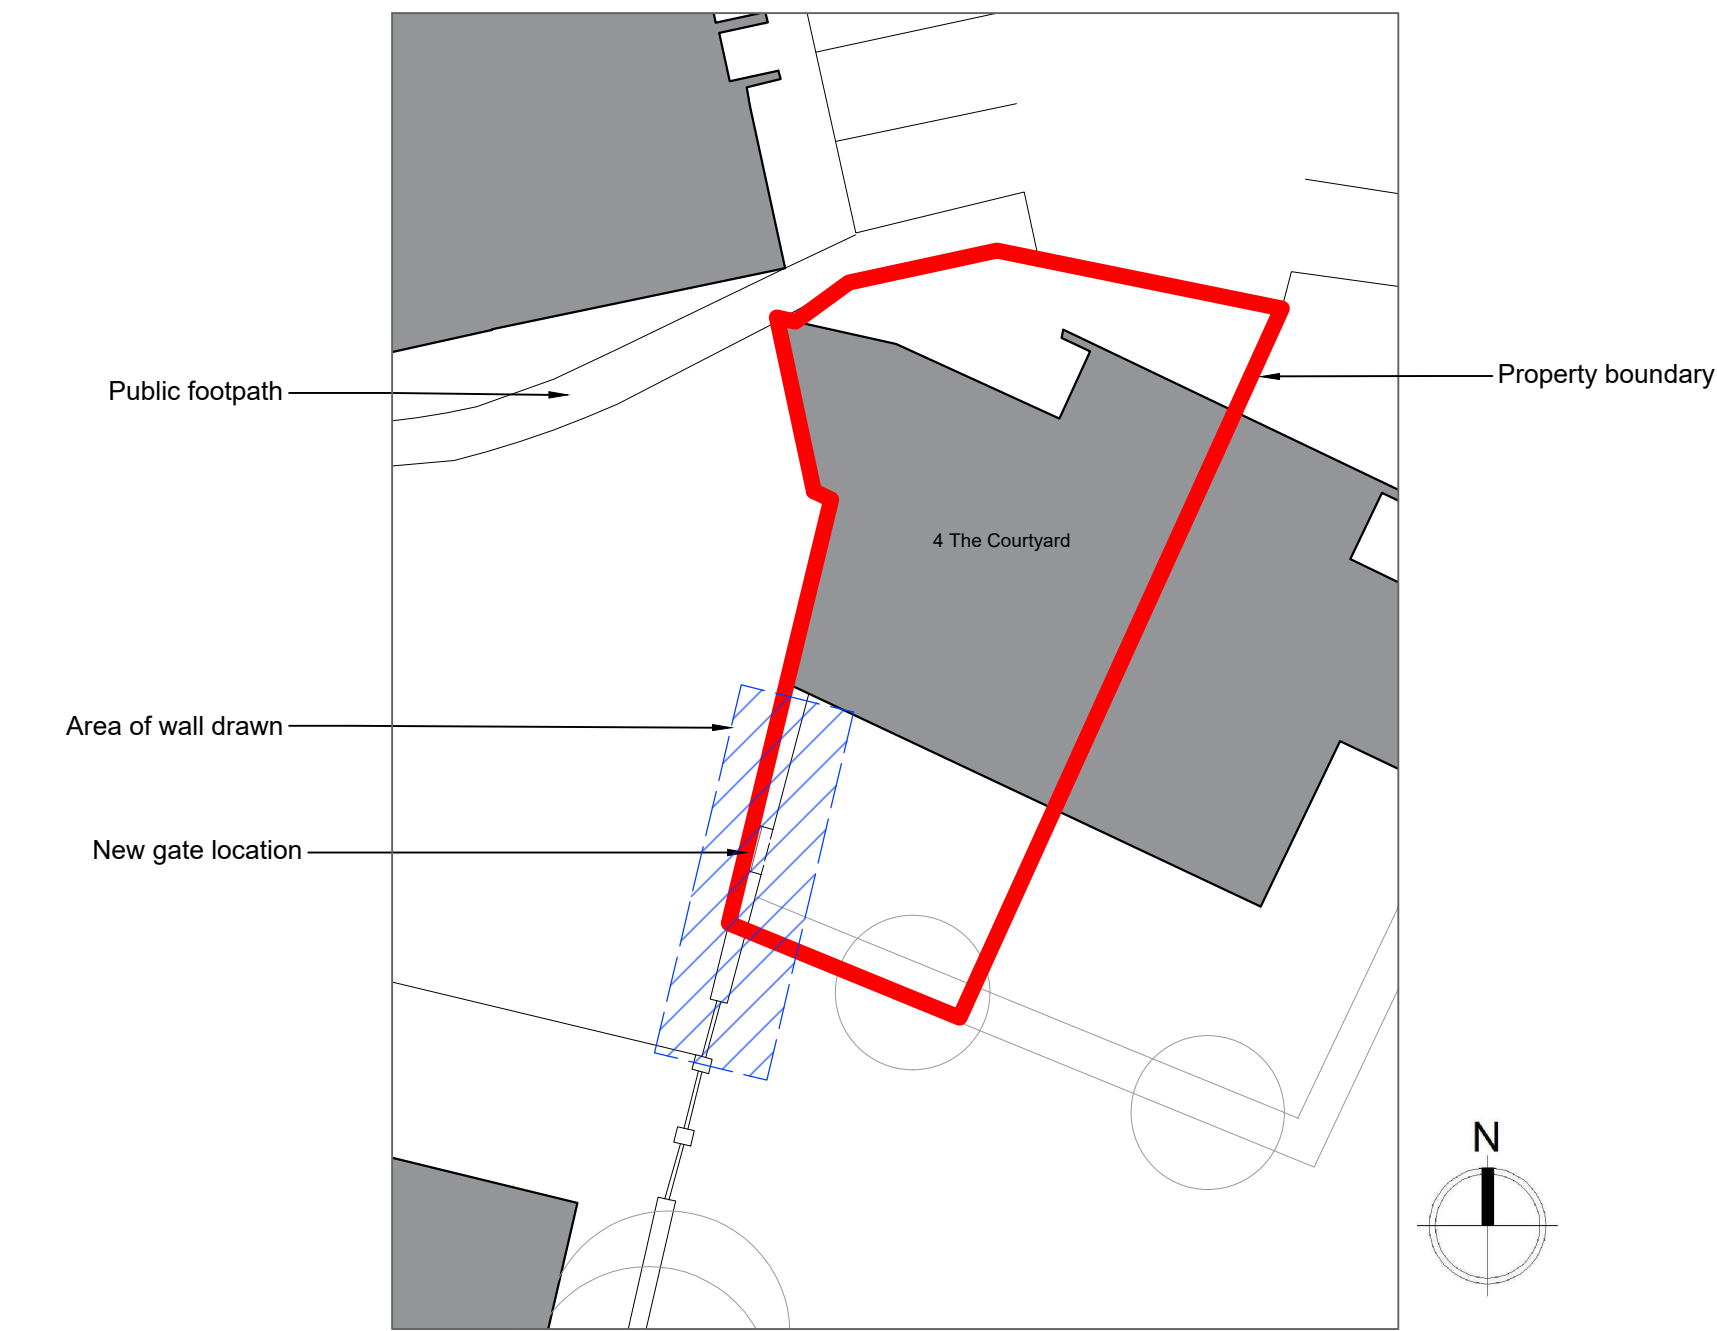

Proposed Plan 1:200



View of existing wall

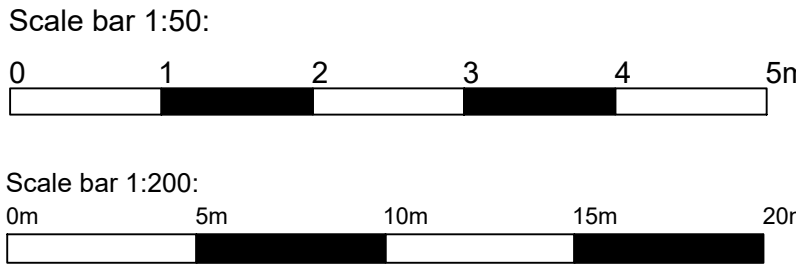

Client: Mo Gholami, 4 The Courtyard, Buxshalls Estate, RH16 2QY			
Architect: Rosanna Wyeth, 2c Quakers Lane, Haywards Heath, RH163QD			
Site: 4 The Courtyard, Buxshalls Estate, RH16 2QY			
Project No: 2603 4 The Courtyard			
Drawing	Revision	Issued Date	Scale
003 Existing and Proposed Drawings	-	17/03/2026	1:50 at A1