

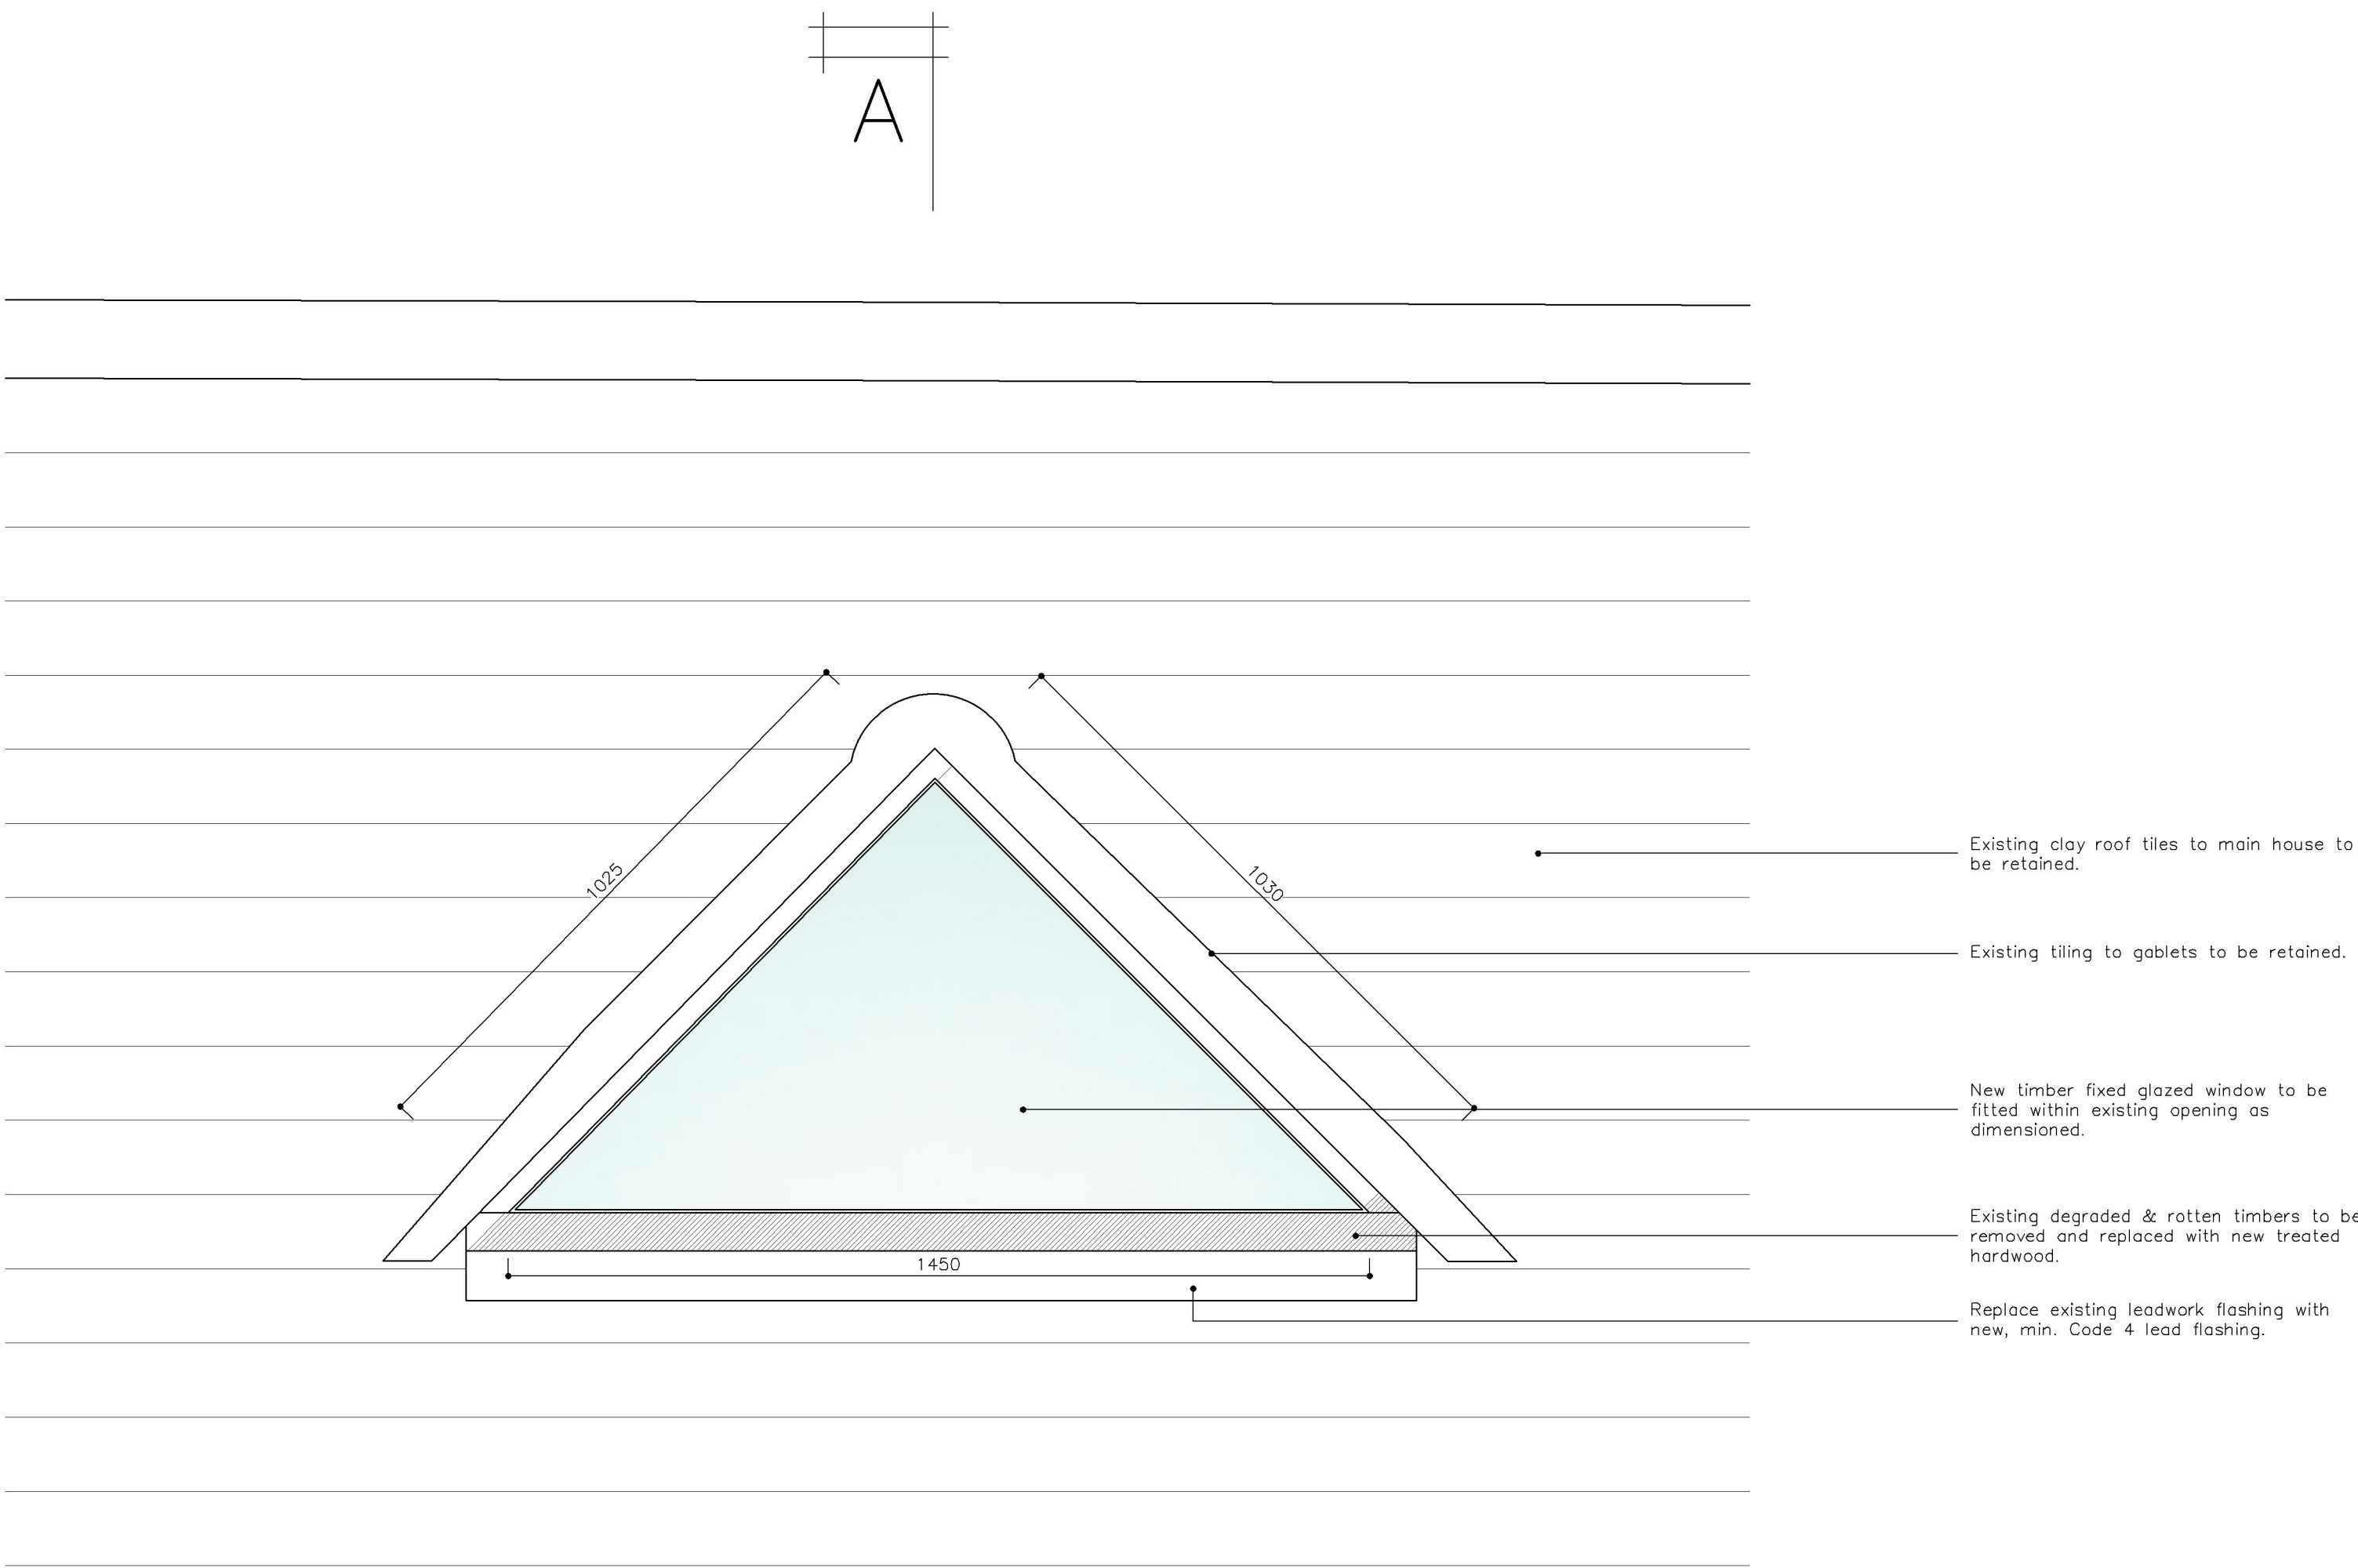


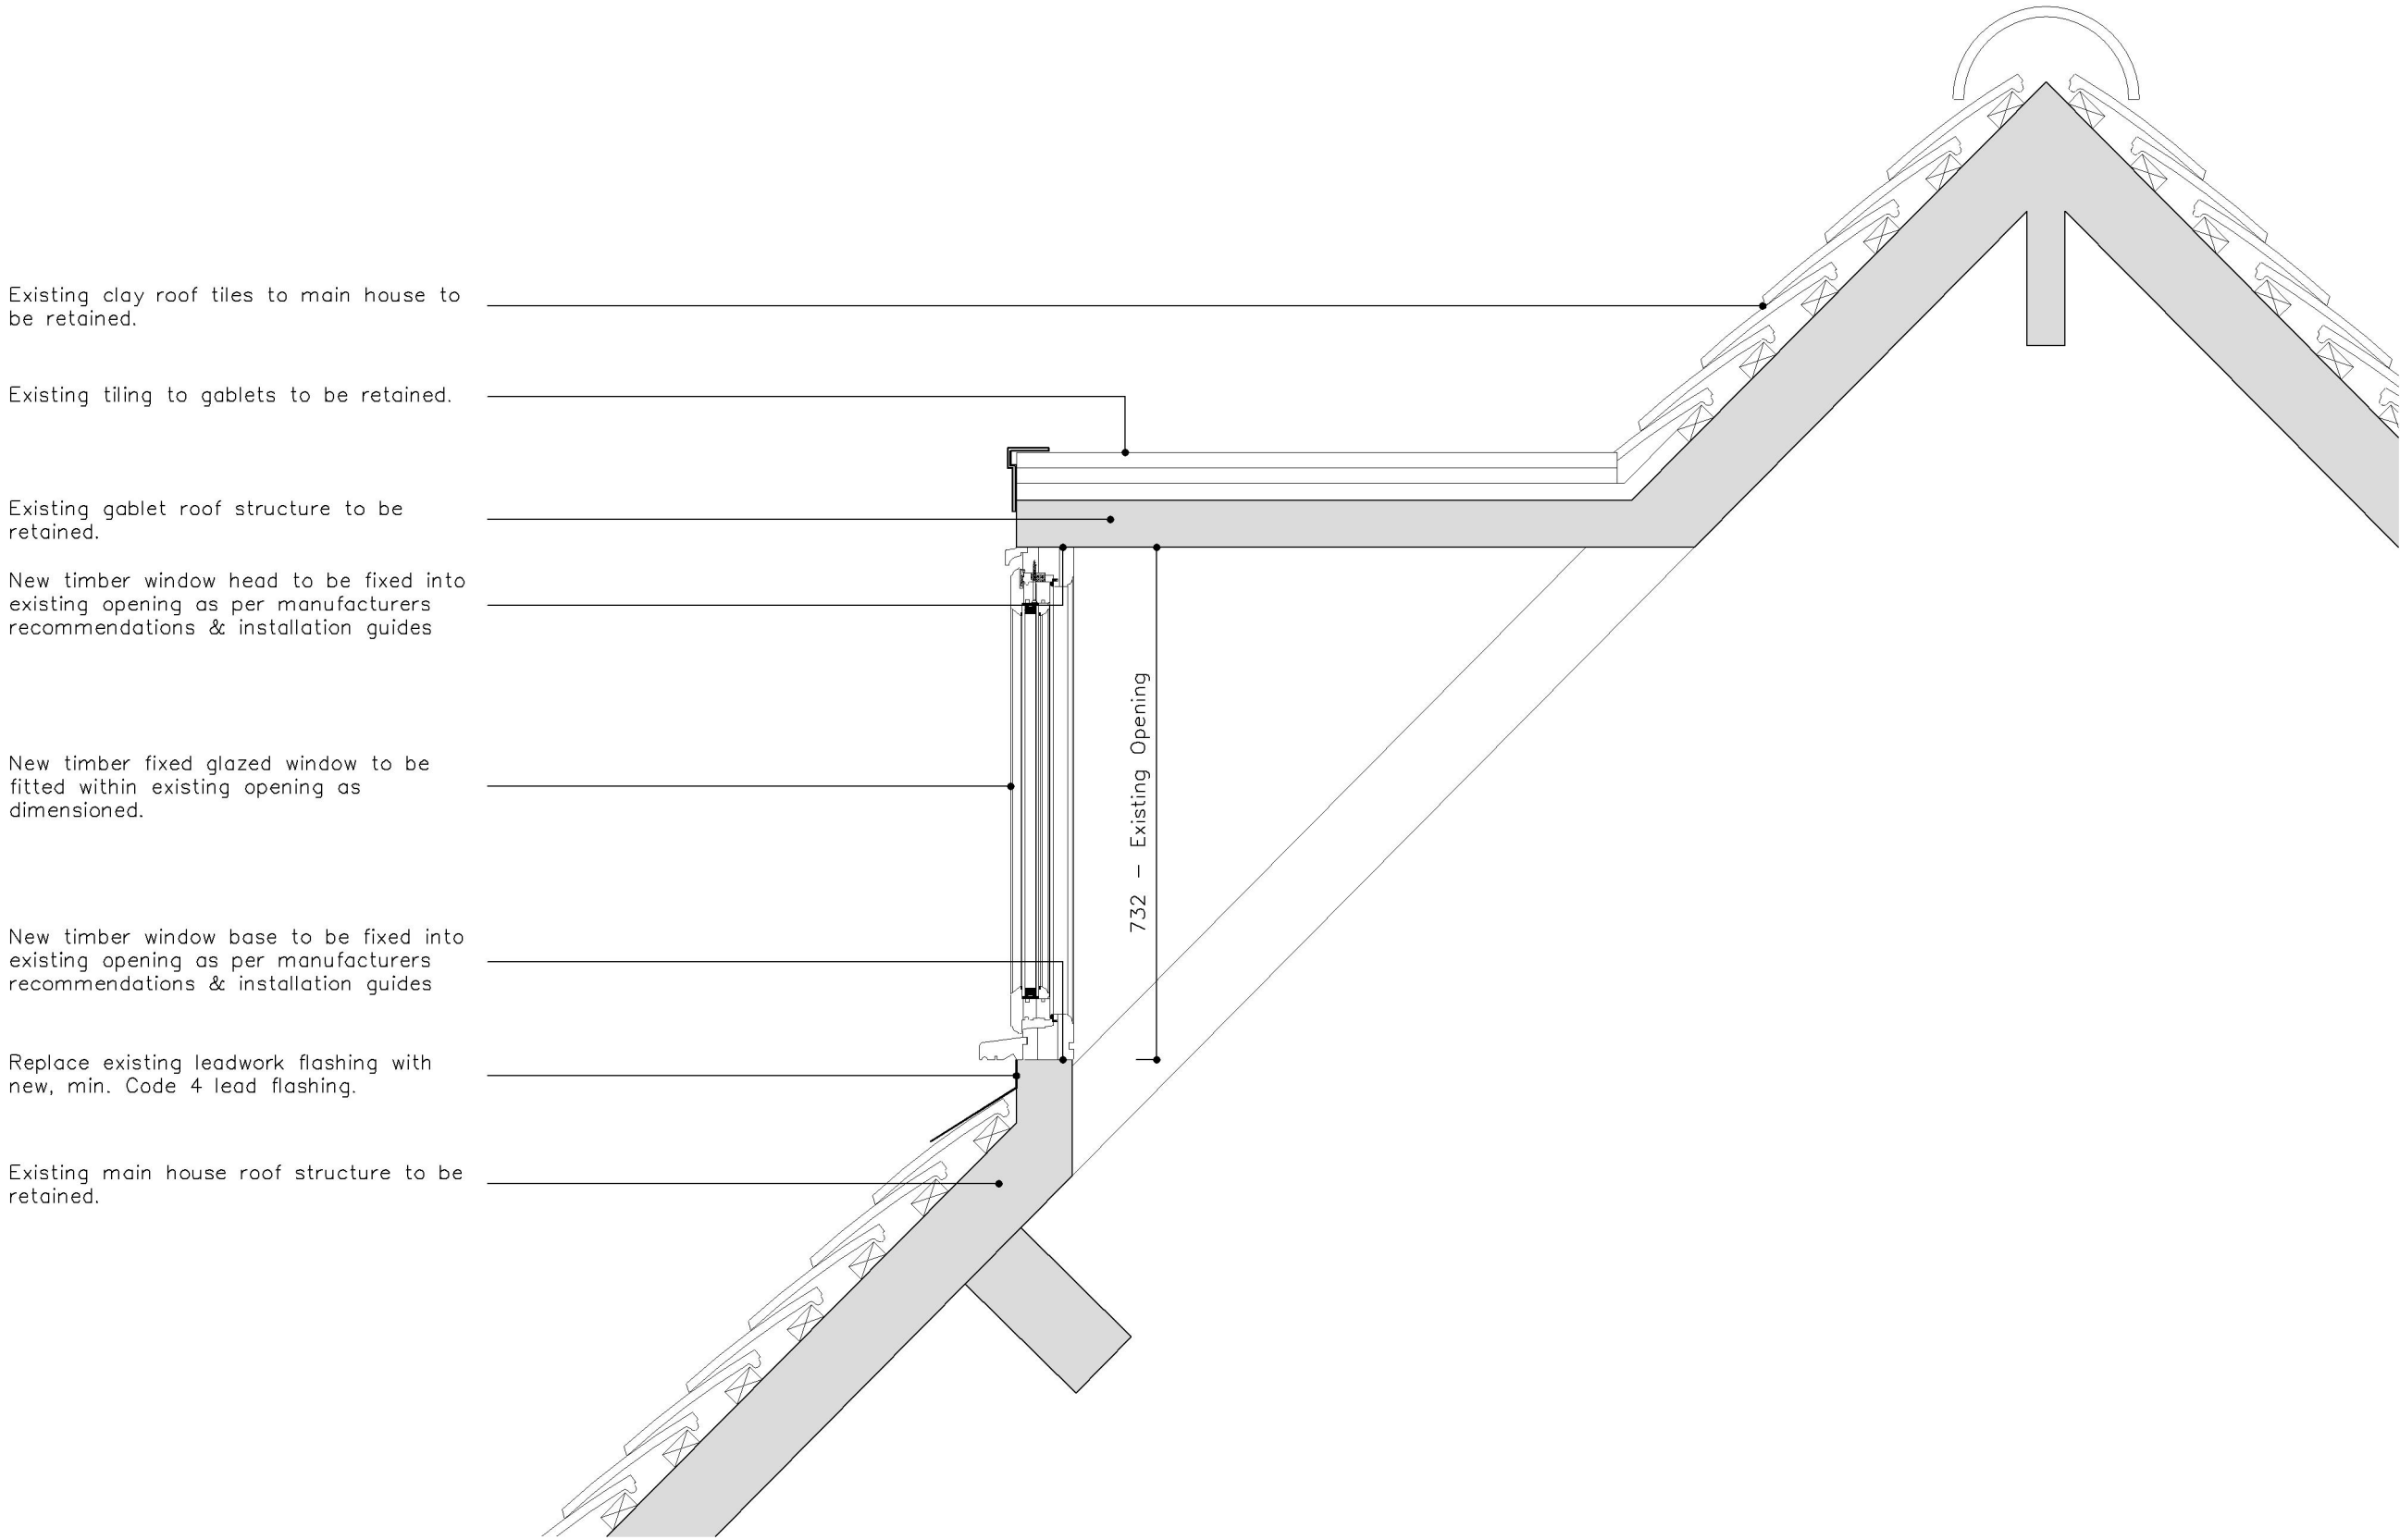

GLAZED GABLET ELEVATION
SCALE 1:10

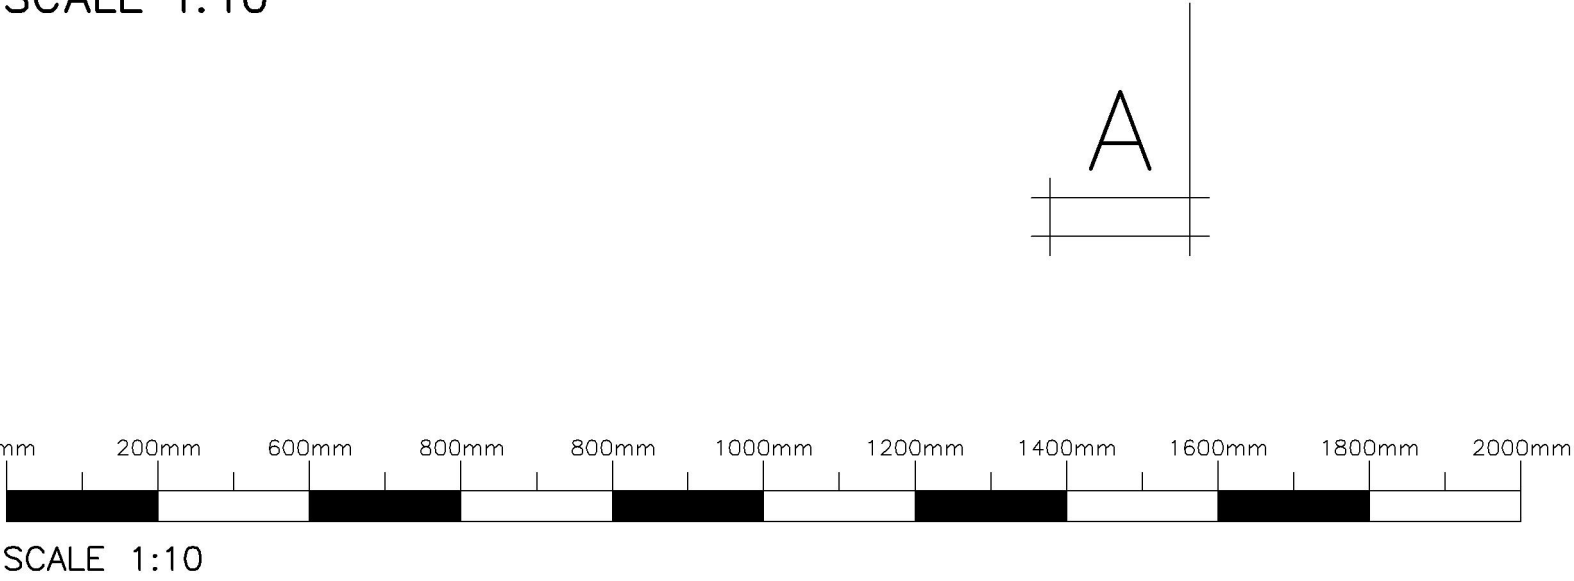

SECTION A-A
SCALE 1:10