




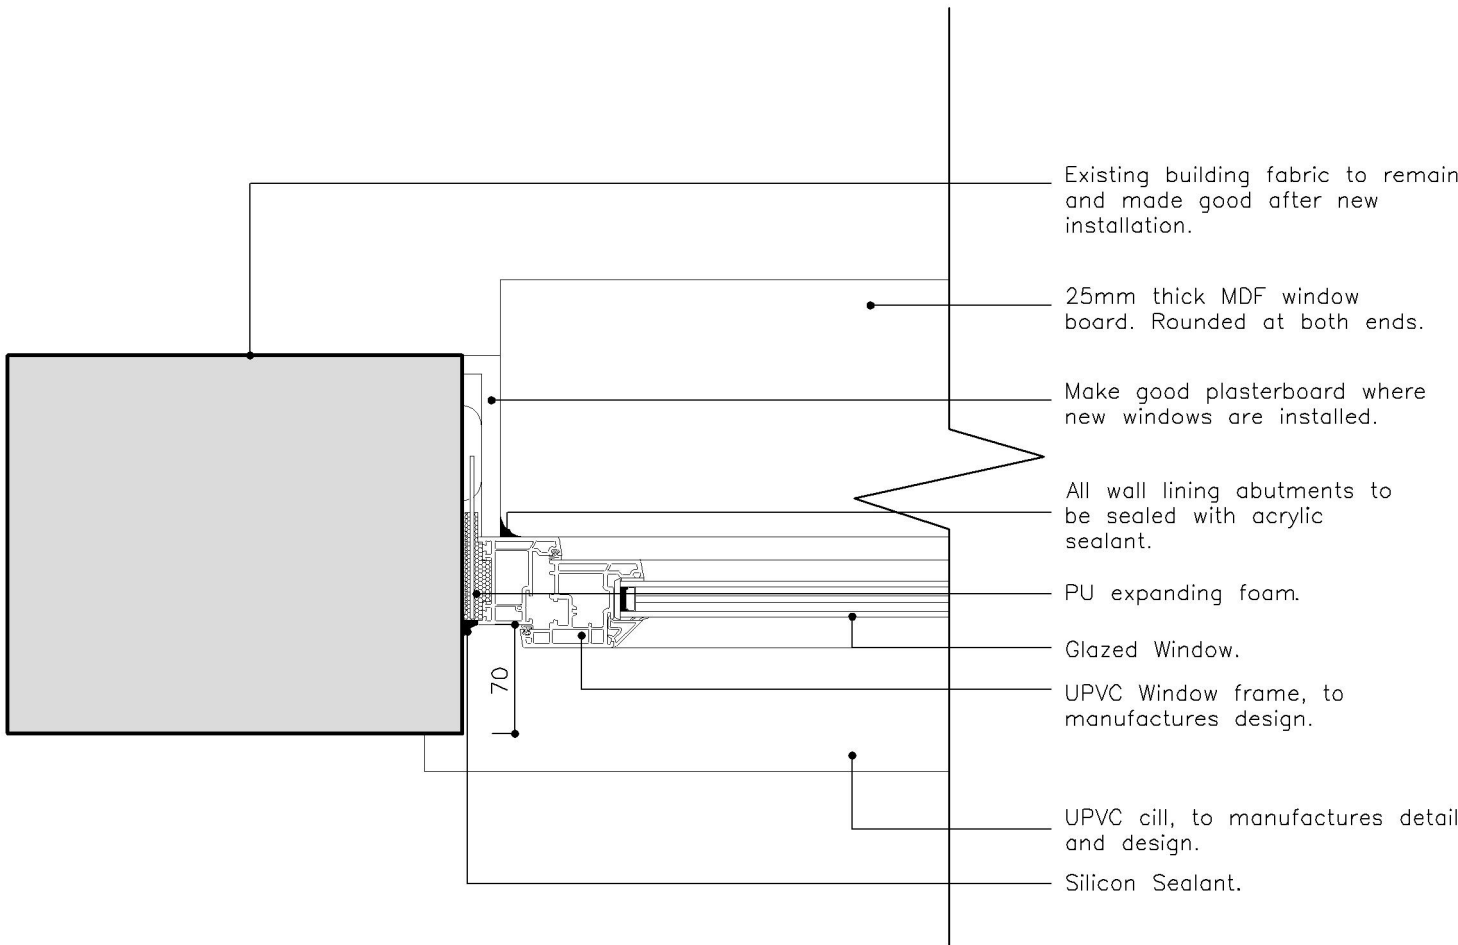


WINDOW JAMB DETAIL
REPLACEMENT WINDOWS

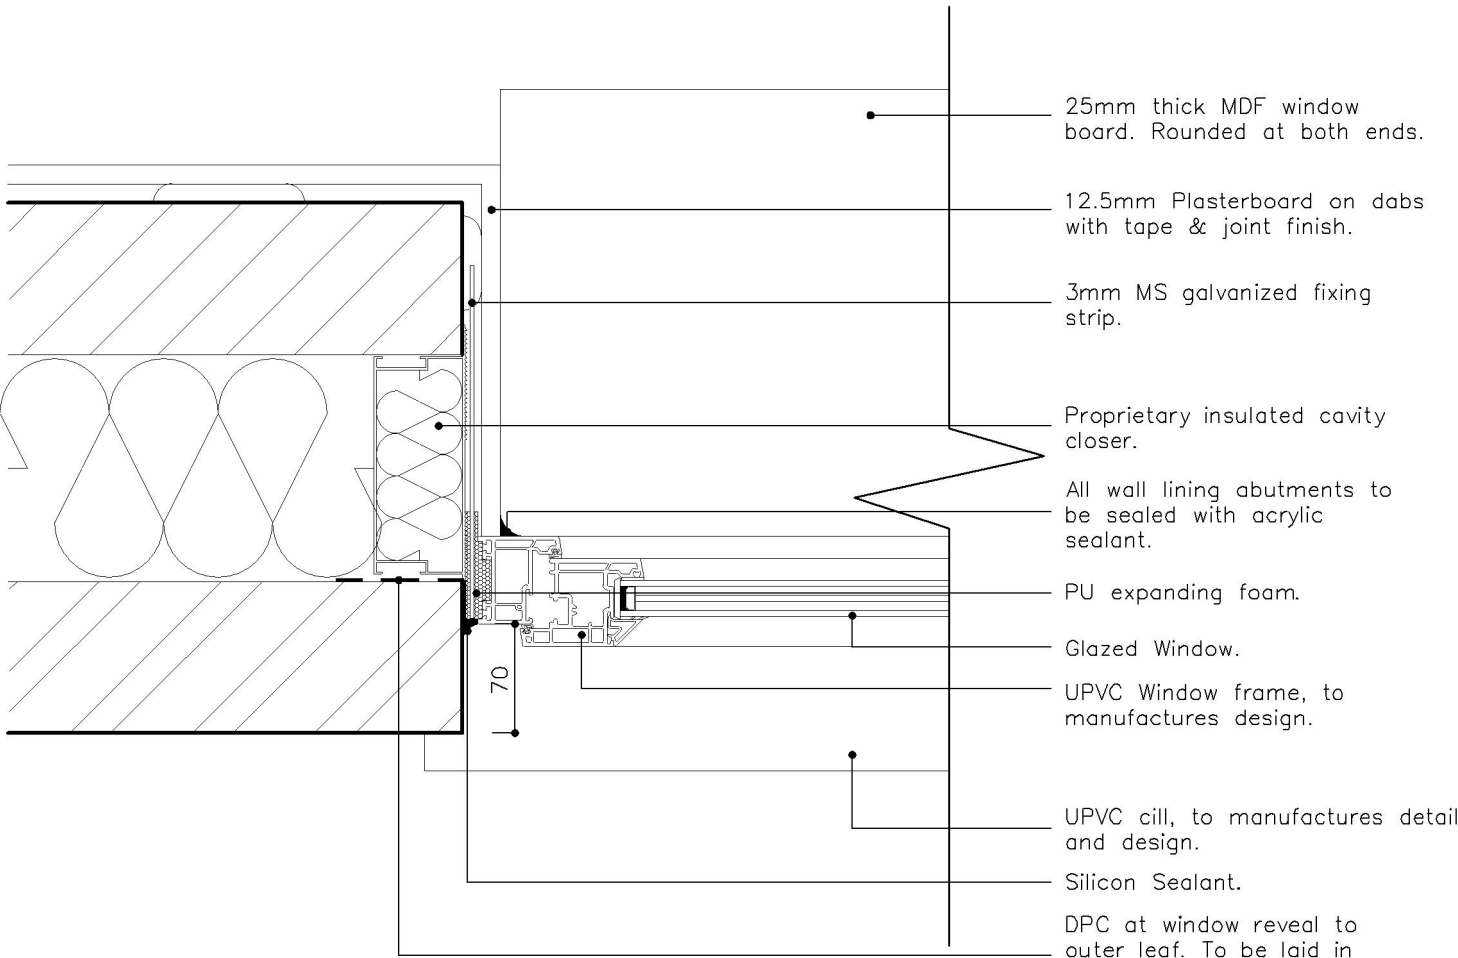

WINDOW JAMB DETAIL
NEW EXTENSION

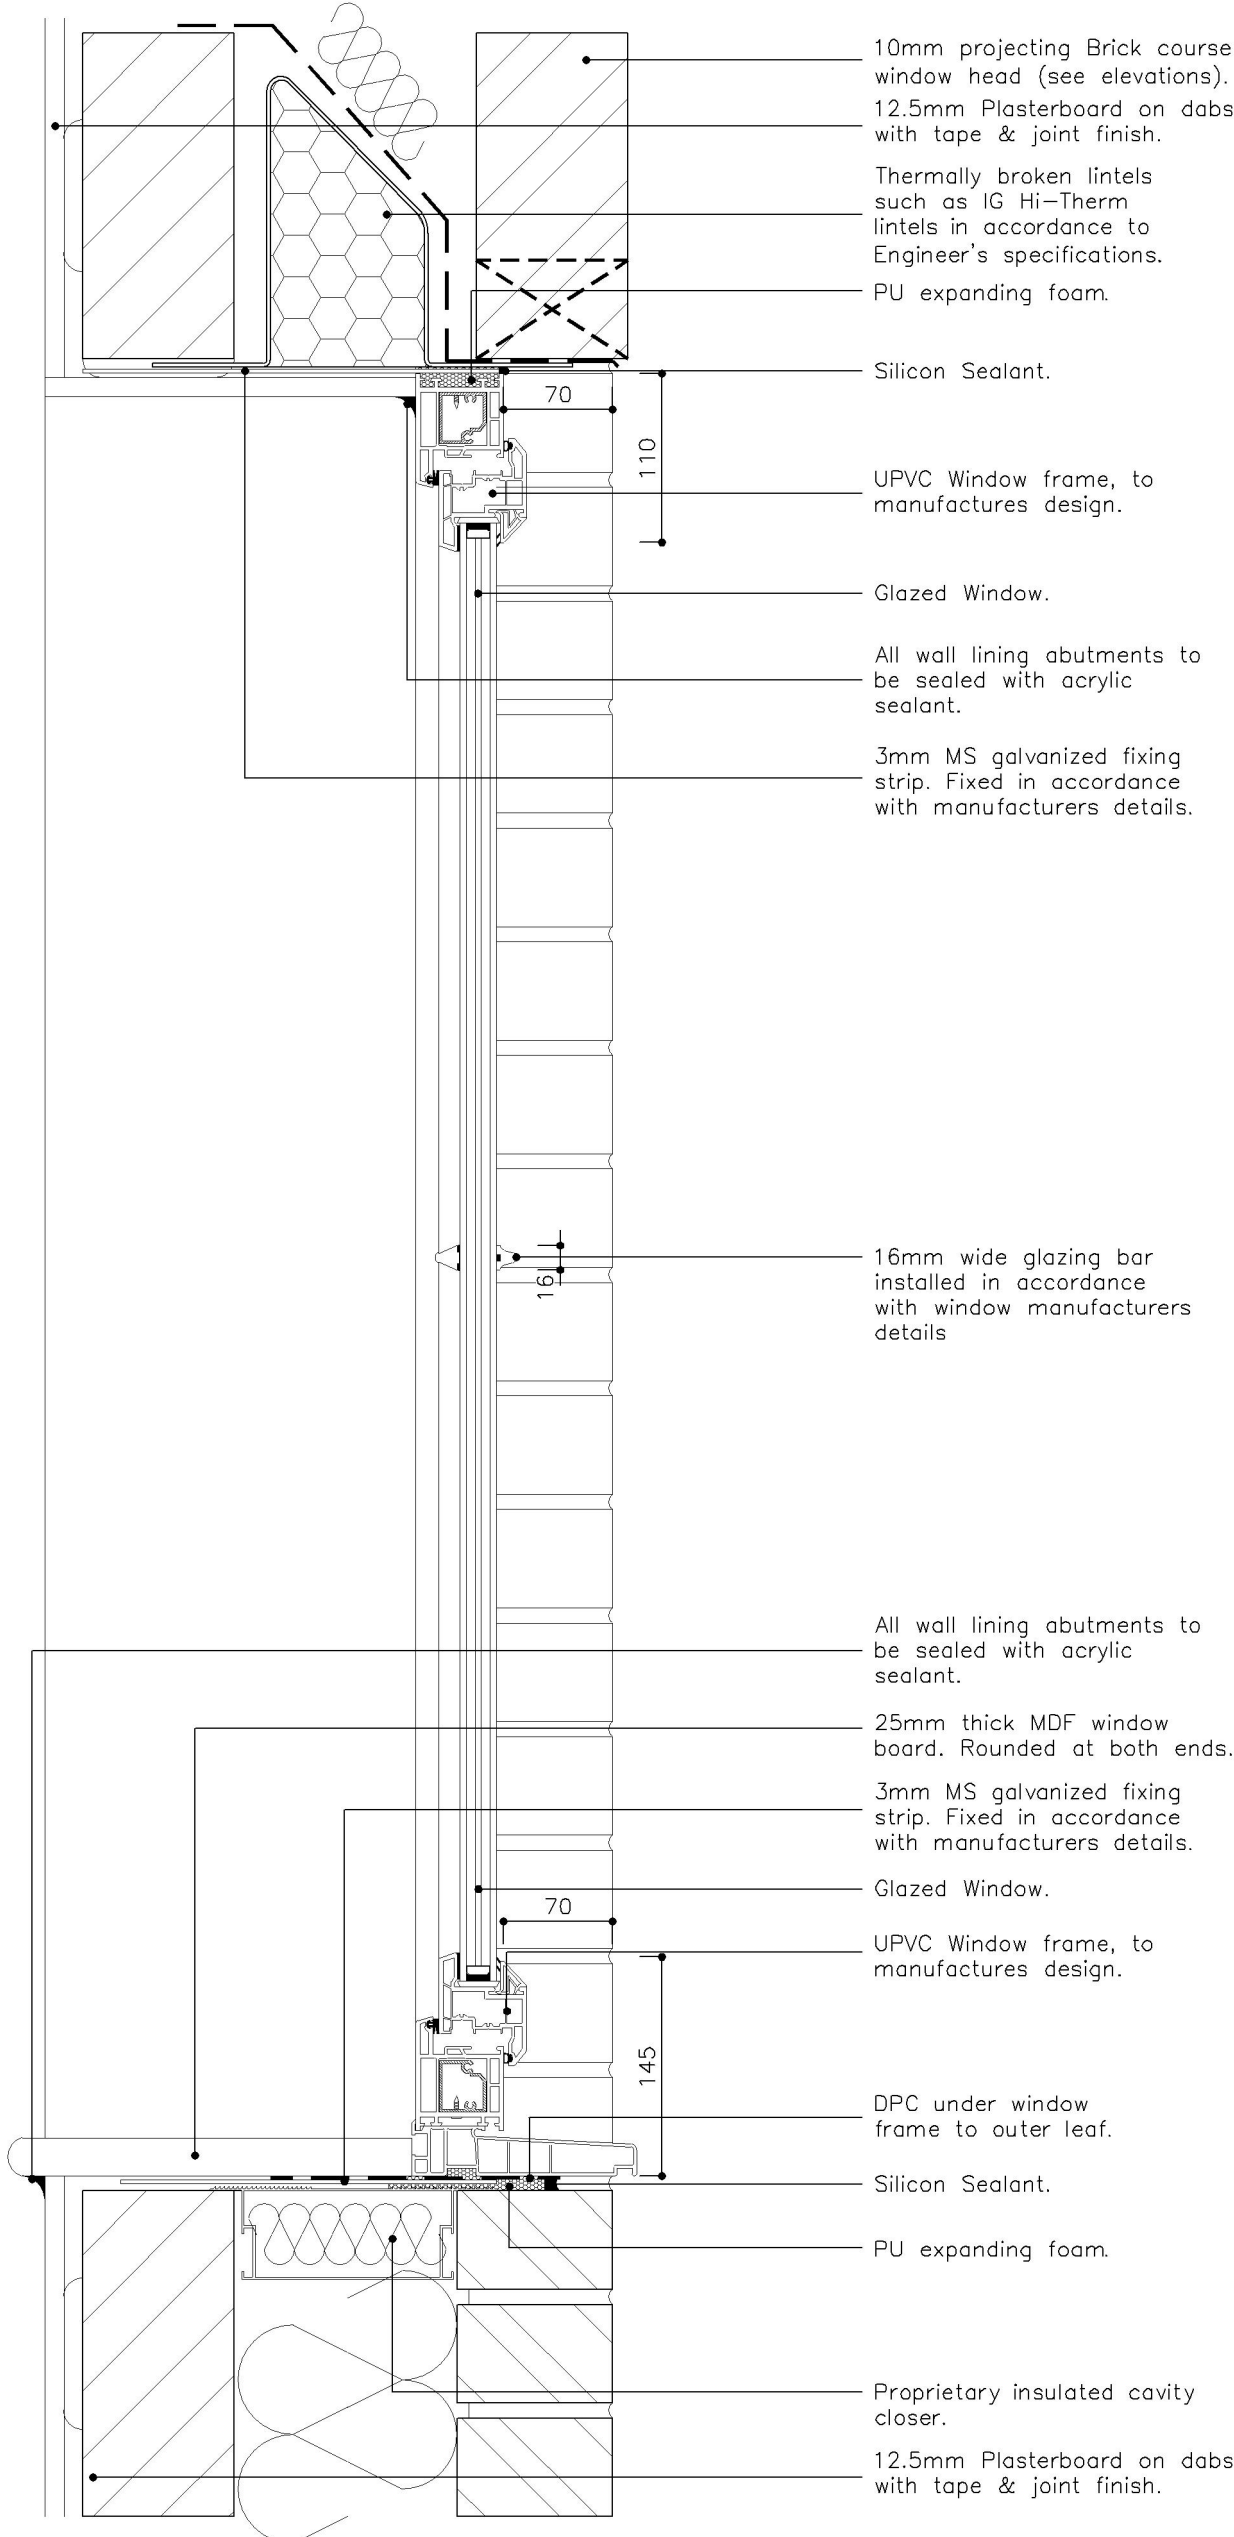

WINDOW SECTION HEAD
& CILL DETAIL

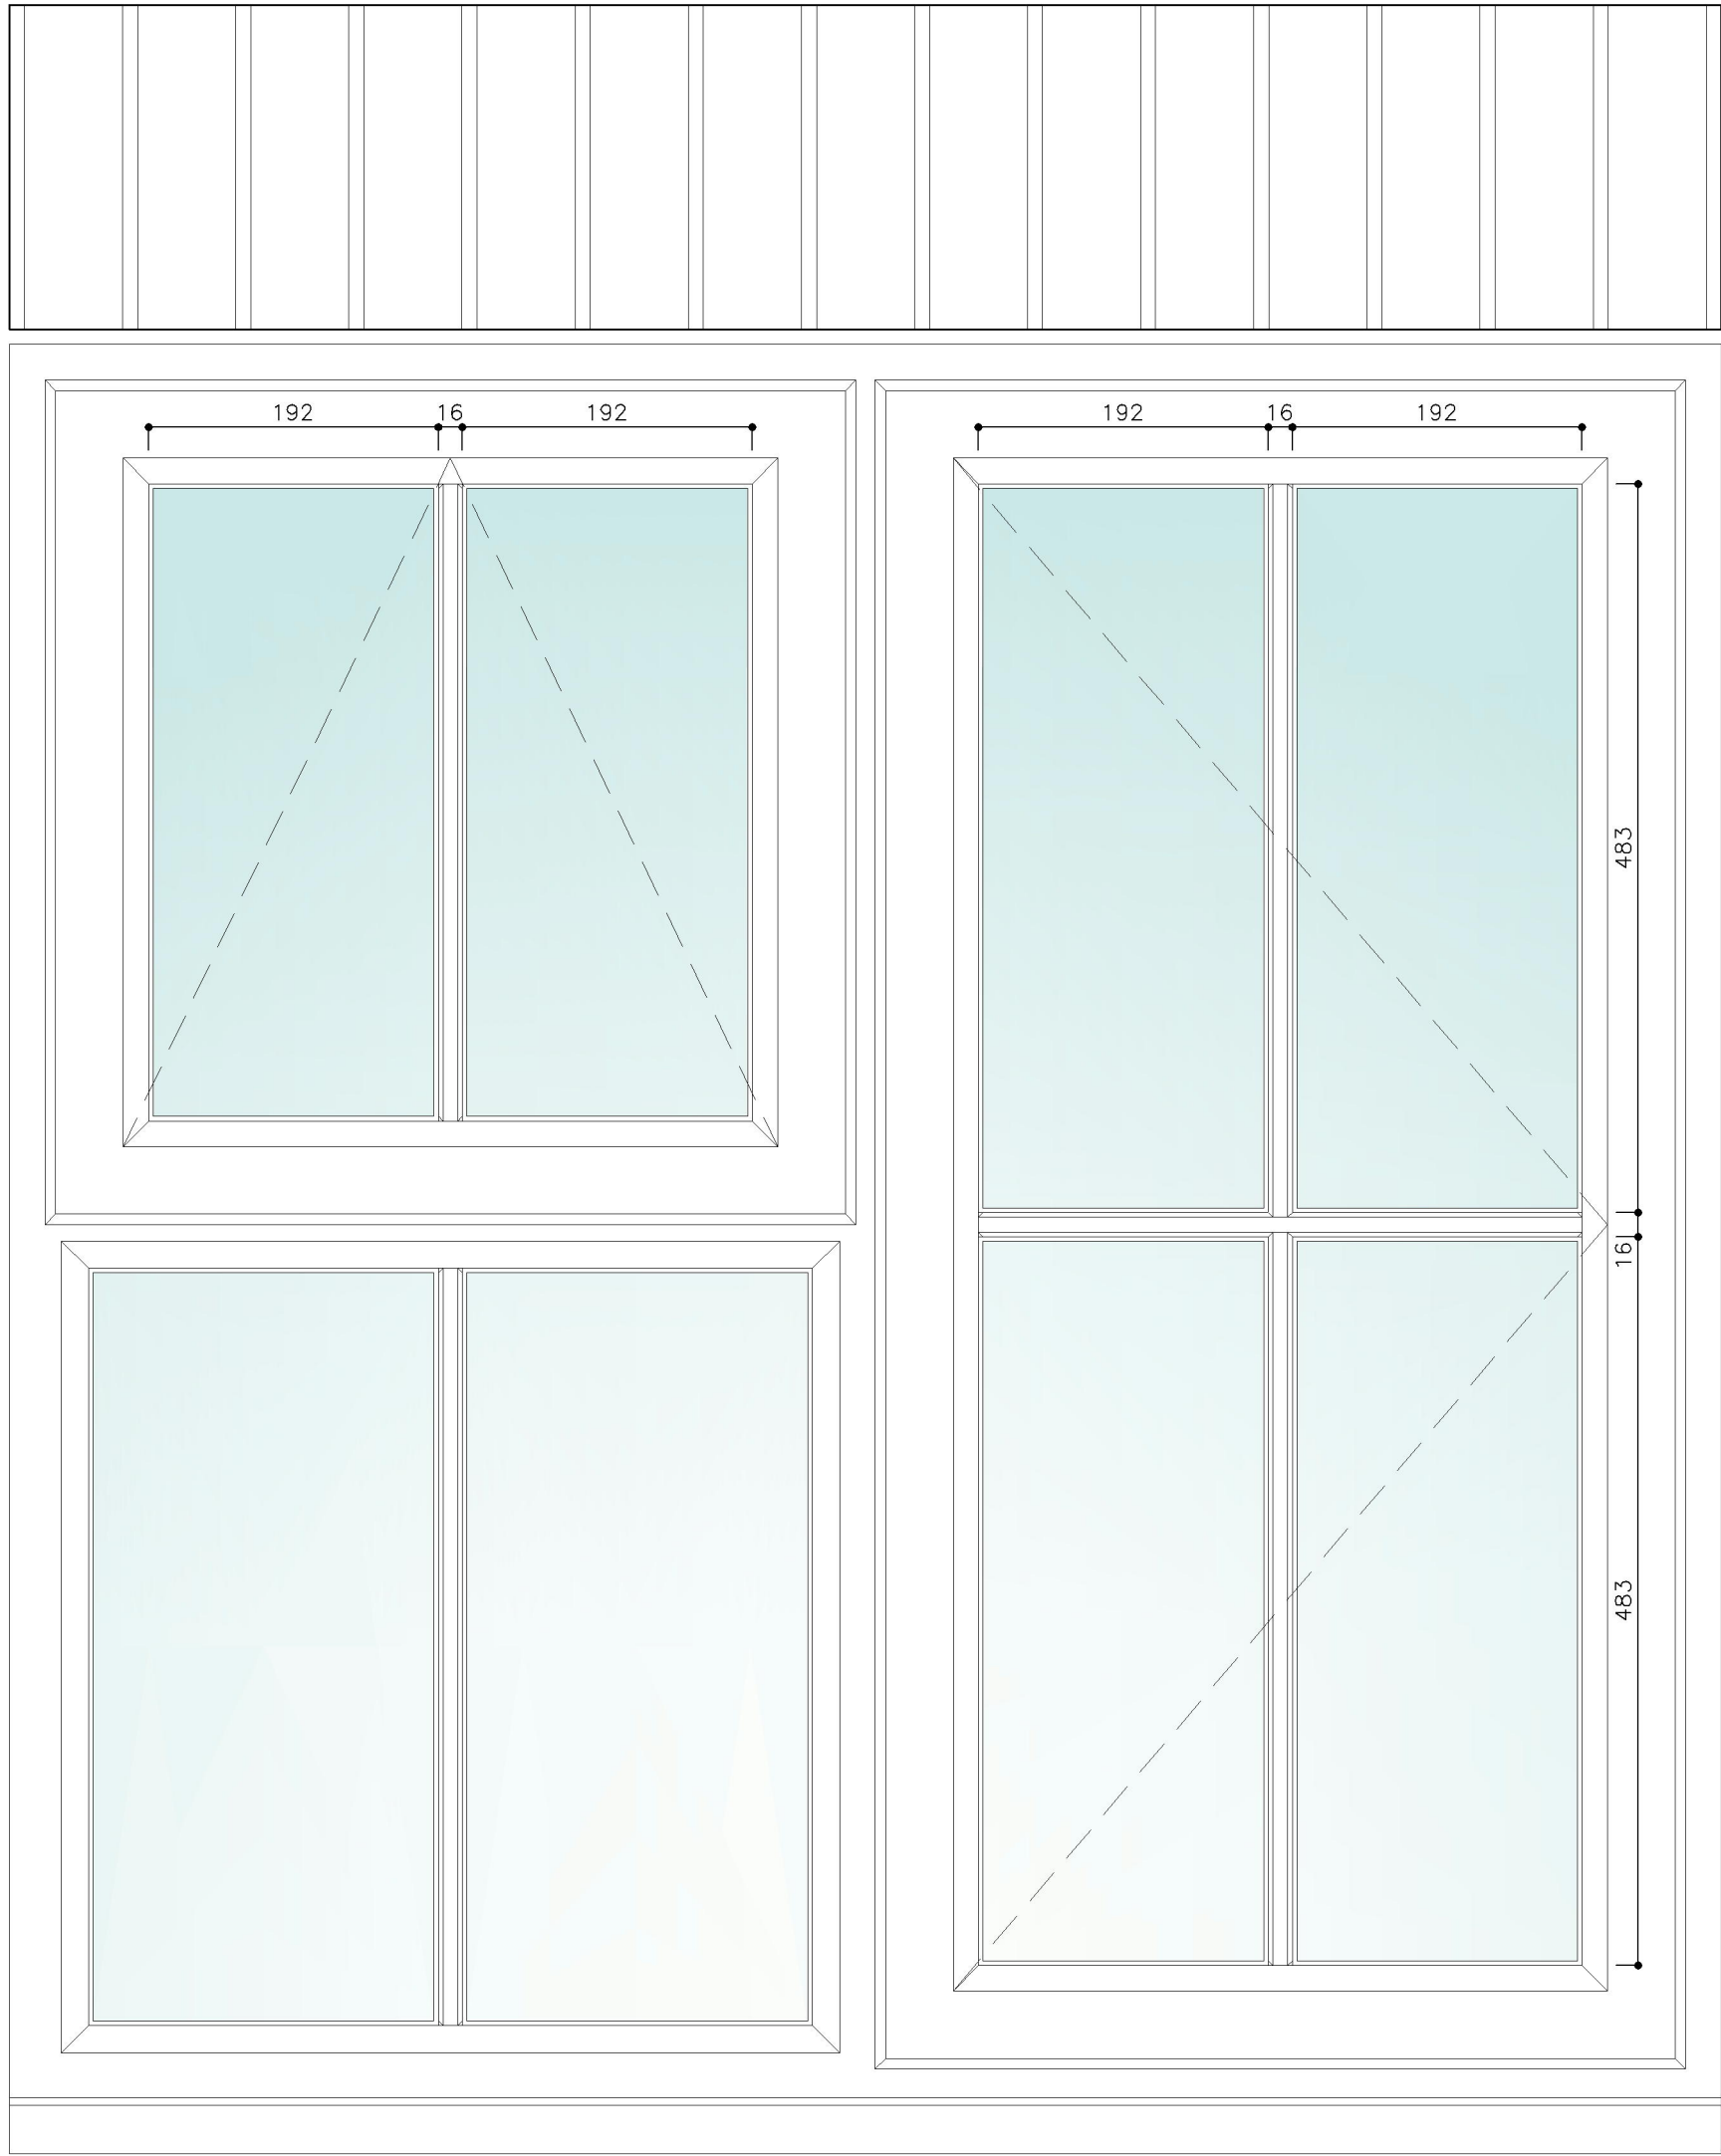

TYPICAL WINDOW ELEVATION

