
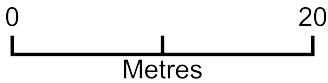


25 Alexandra Road Block Plan

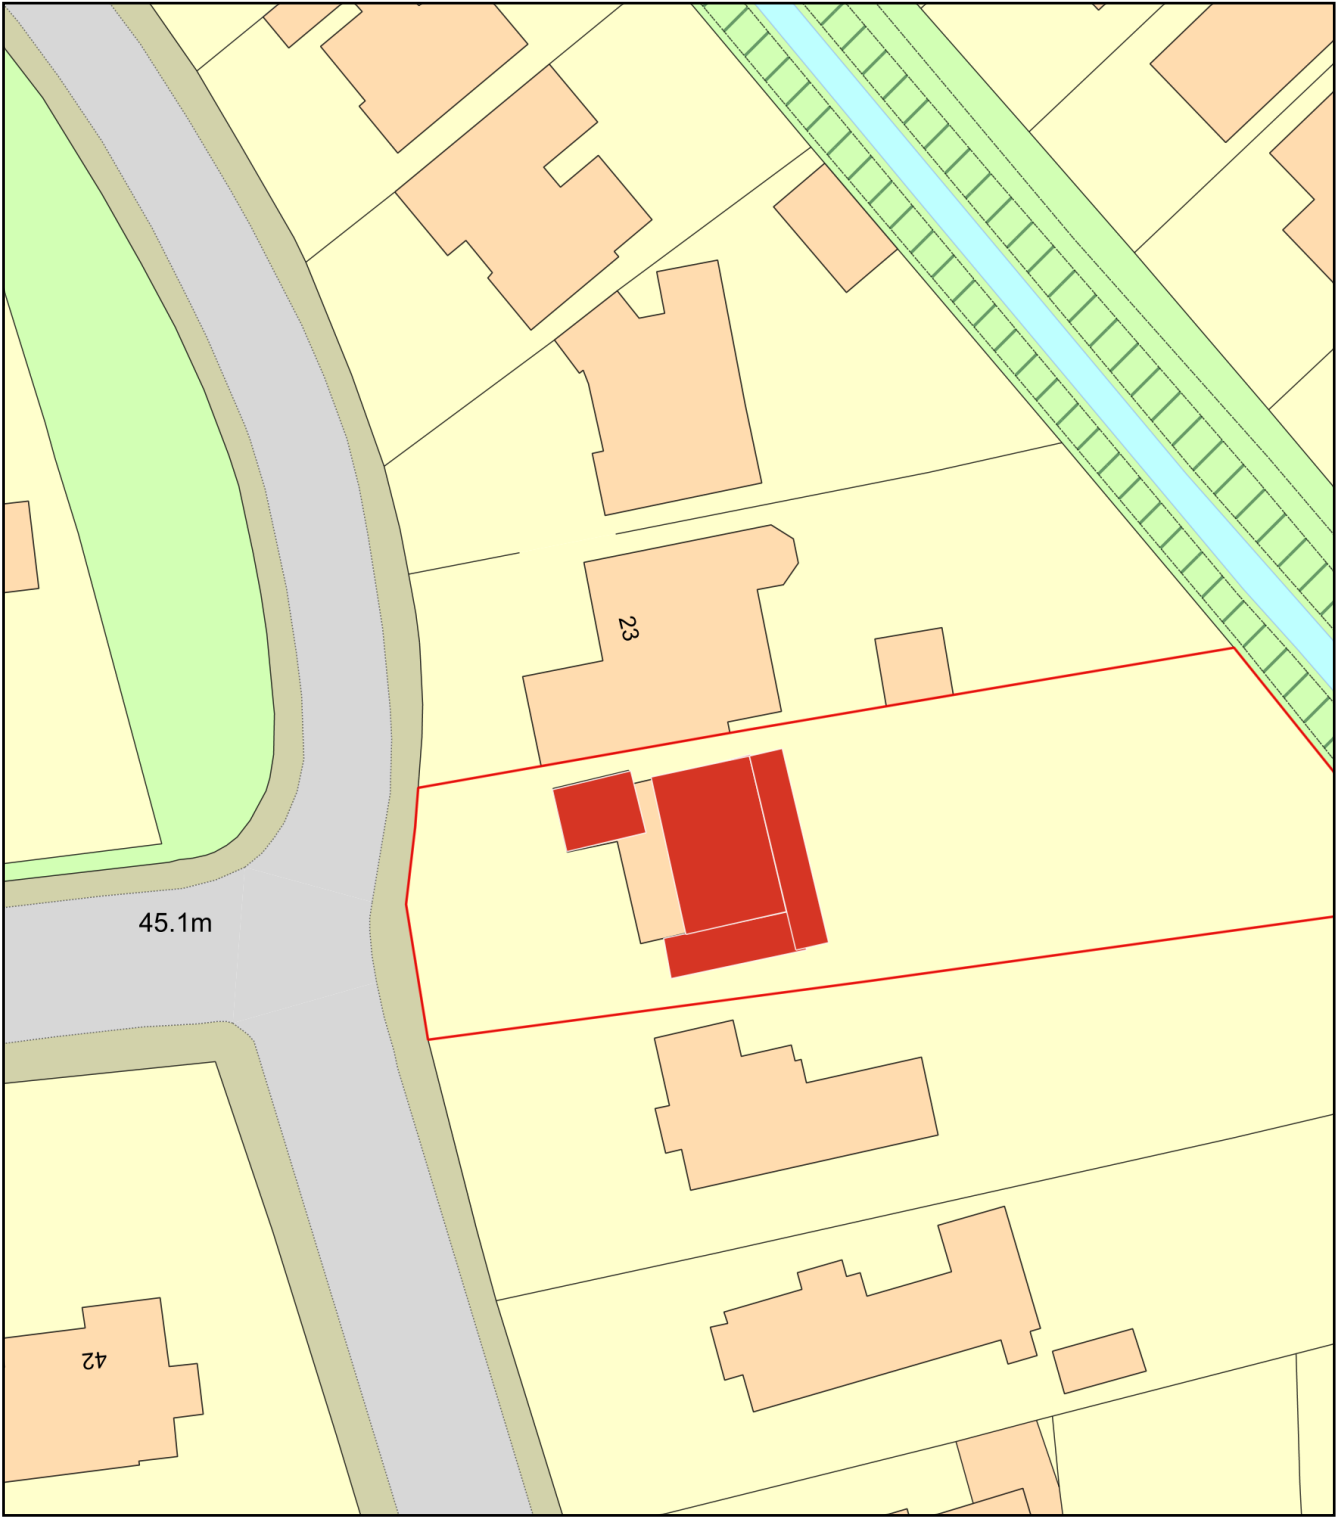

Plan Produced for: Sarah Breeze
Date Produced: 04 Mar 2026
Plan Reference Number: TQRQM26063113700323
Scale: 1:500 @ A4