

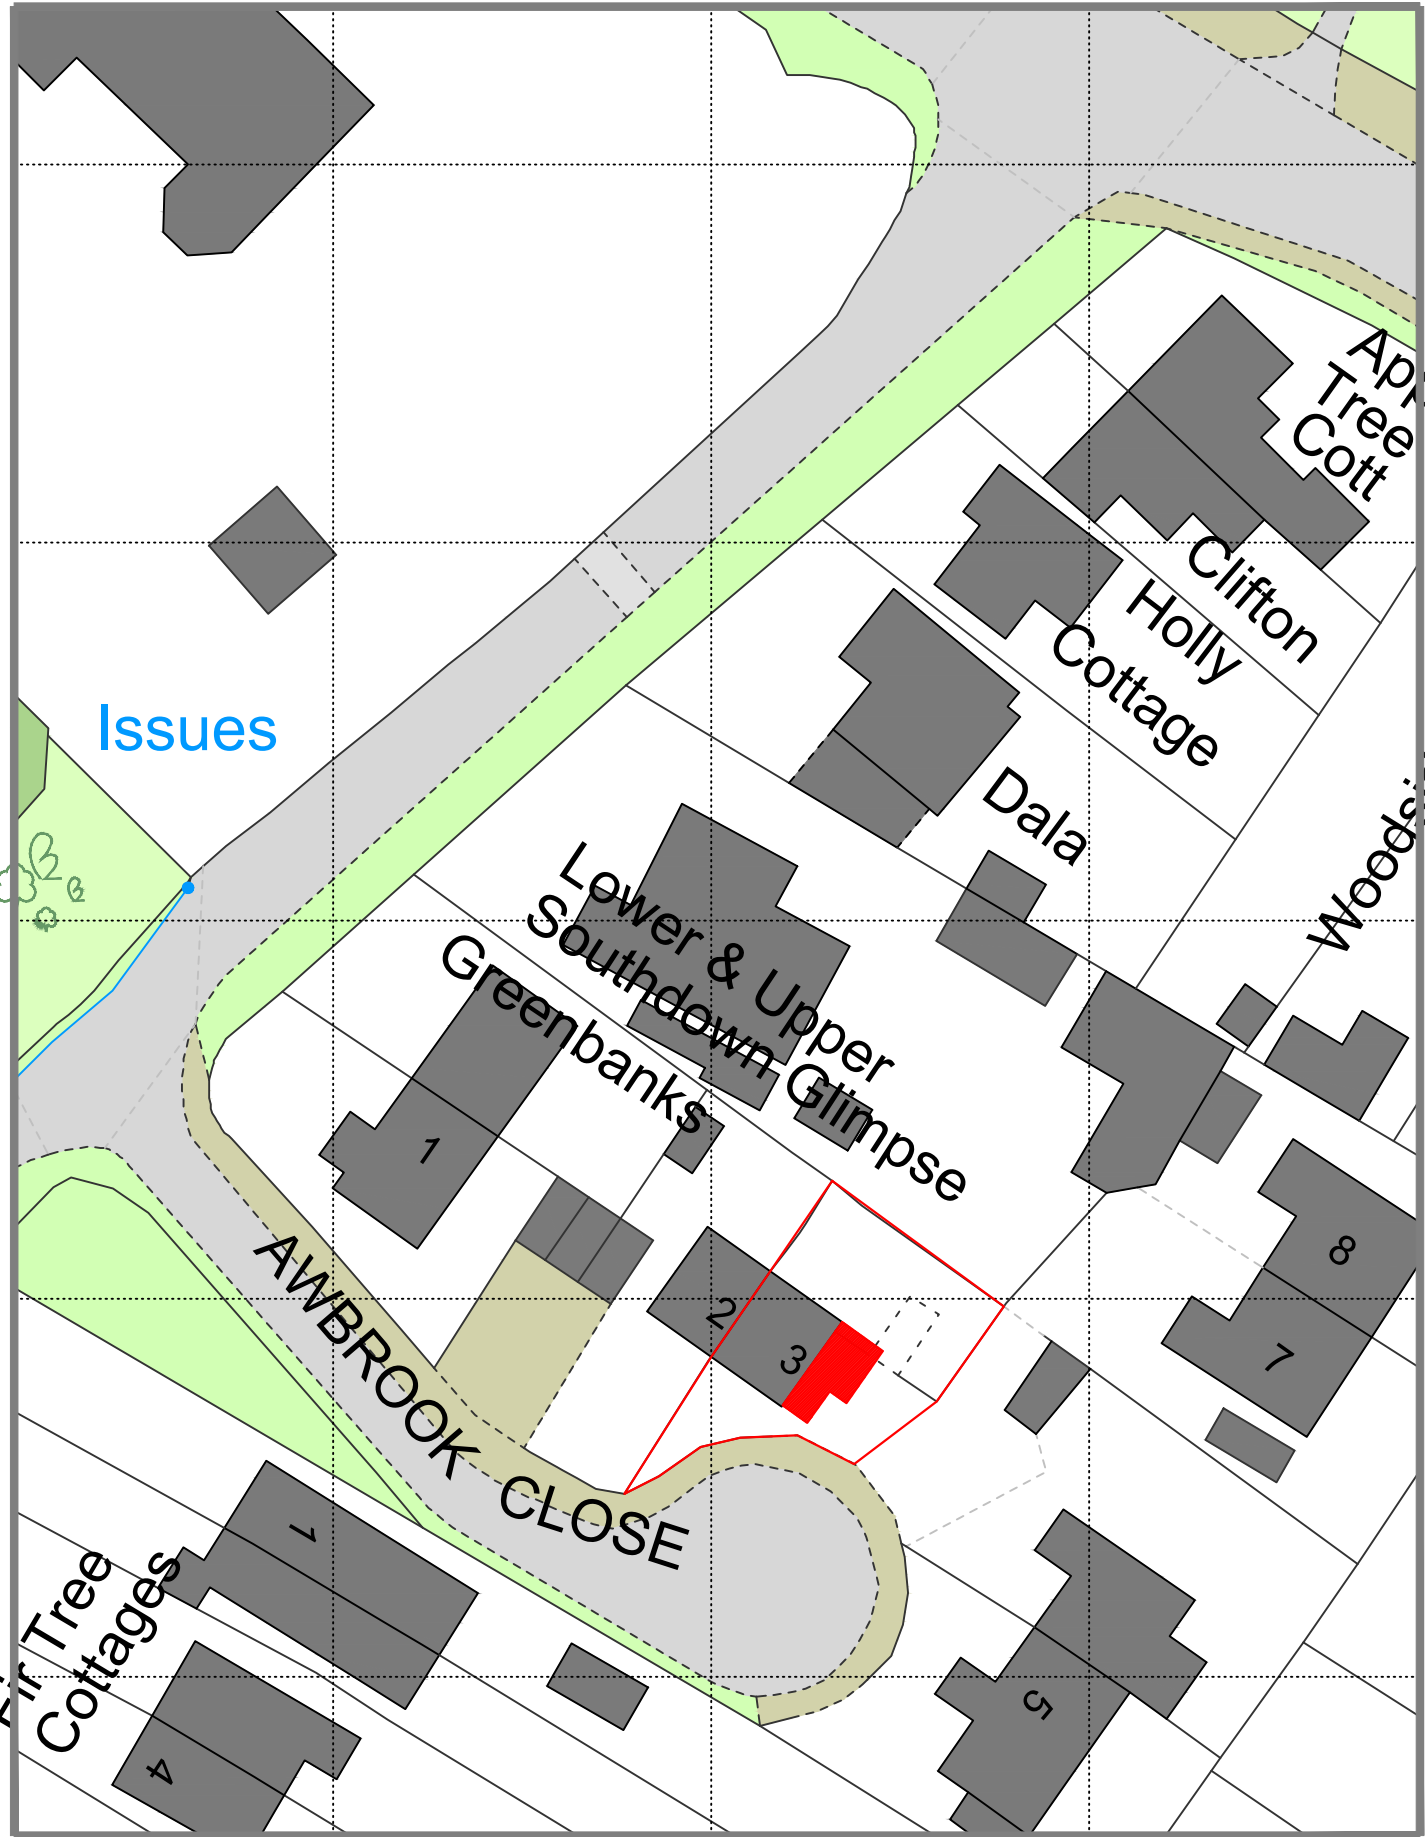



Block Plan 1:500

**NOTES**  
Do not scale from this drawing.  
Any discrepancies should be reported immediately.  
This drawing is copyright. It must not be reproduced or disclosed to third parties without our prior permission.  
This drawing is to be read in conjunction with all relevant consultants, specialist manufacturers drawings and specifications.  
Any surveyed information incorporated within this drawing cannot be guaranteed as accurate unless confirmed by fixed dimension.  
All dimensions are in millimetres unless noted otherwise.

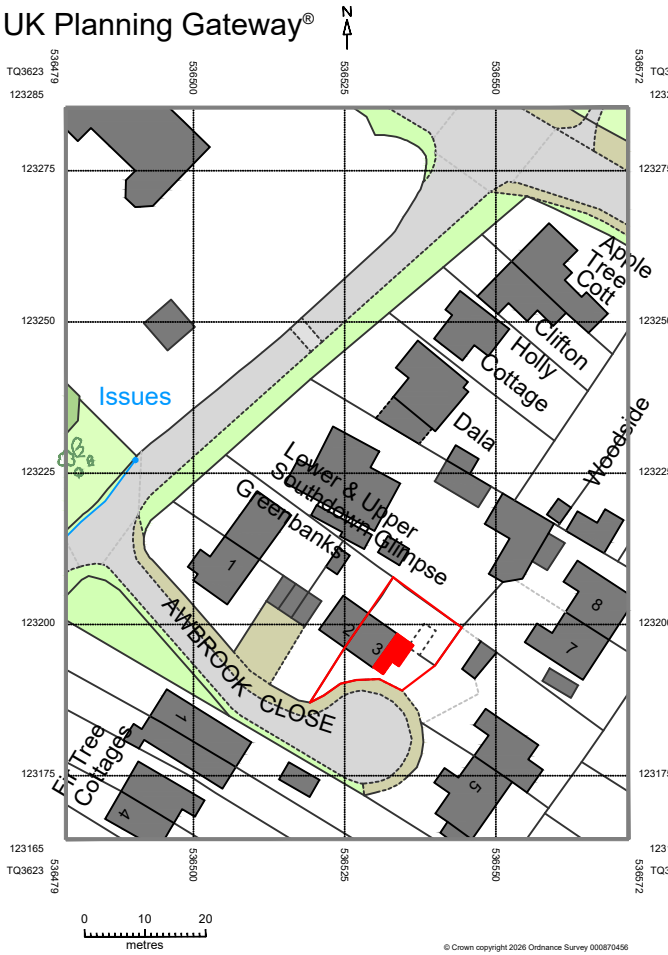

Site Location Plan 1:1250

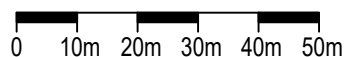

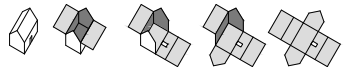

studio@dwellingarchitecture.com  
www.dwellingarchitecture.com

Tel: 01444 831 800  
Fax: 01444 220 499

Drawing Status

**PLANNING**

Client  
Mr and Mrs Benson

Project  
Proposed Extension & Alterations  
3 Awbrook Close, Scaynes Hill, West Sussex, RH17 7PP

Title  
Site Location and Block Plans

|         |                   |       |            |
|---------|-------------------|-------|------------|
| Dwg.    | <b>1418 SI 10</b> | Rev.  | -          |
| Job No. | 1418              | Date  | 13/10/2026 |
| Scale   | 1:1250/1:500 @ A3 | Drawn | JSR        |
| Checked | JSR               |       |            |

