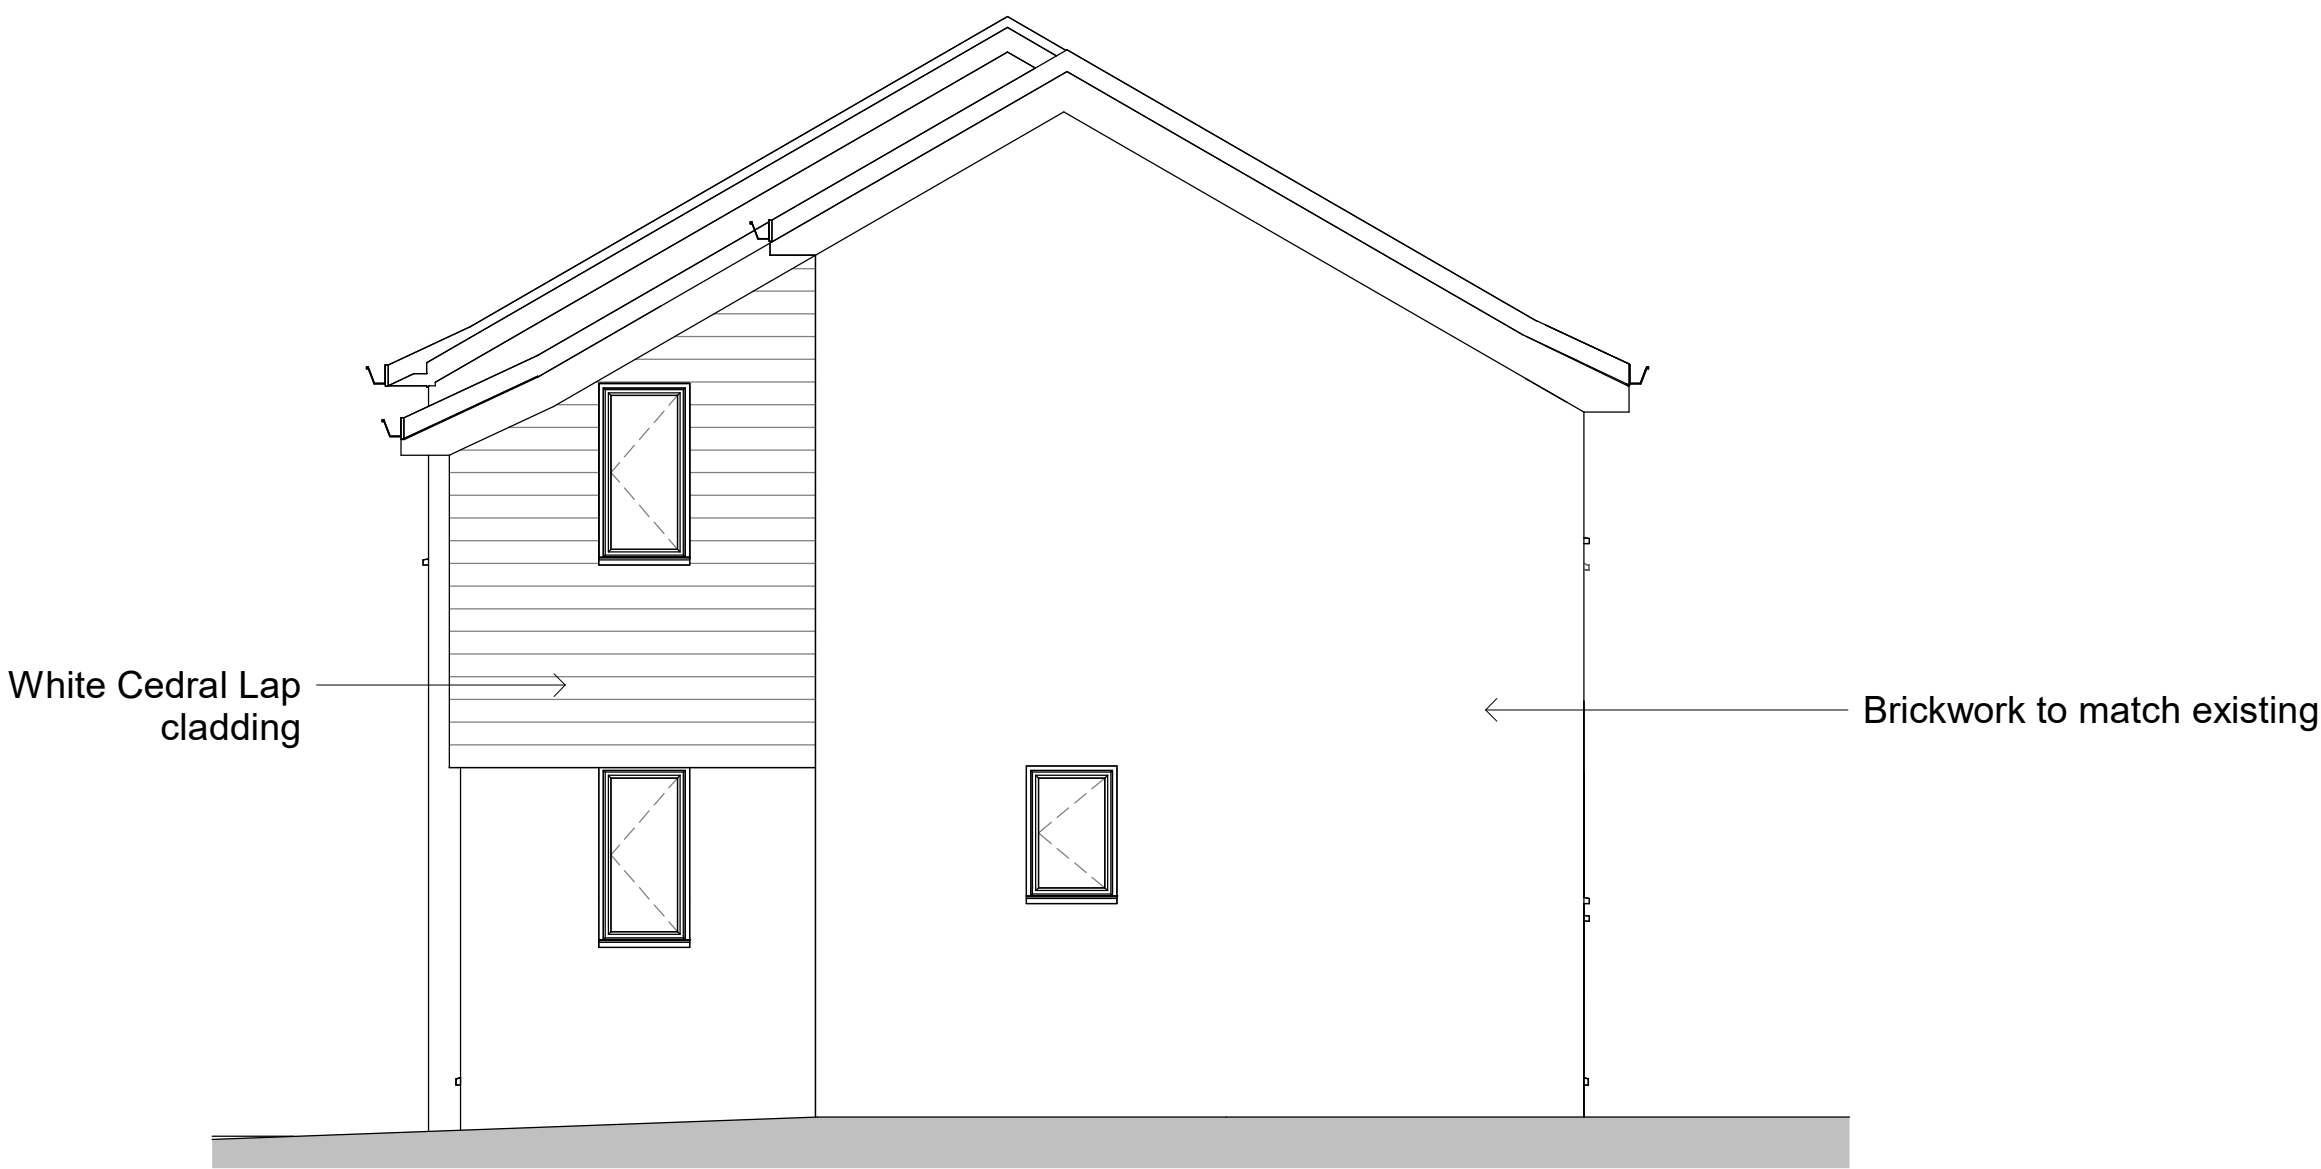


NOTES
Do not scale from this drawing.
Any discrepancies should be reported immediately.
This drawing is copyright. It must not be reproduced or disclosed to third parties without our prior permission.
This drawing is to be read in conjunction with all relevant consultants, specialist manufacturers drawings and specifications.
Any surveyed information incorporated within this drawing cannot be guaranteed as accurate unless confirmed by fixed dimension.
All dimensions are in millimetres unless noted otherwise.



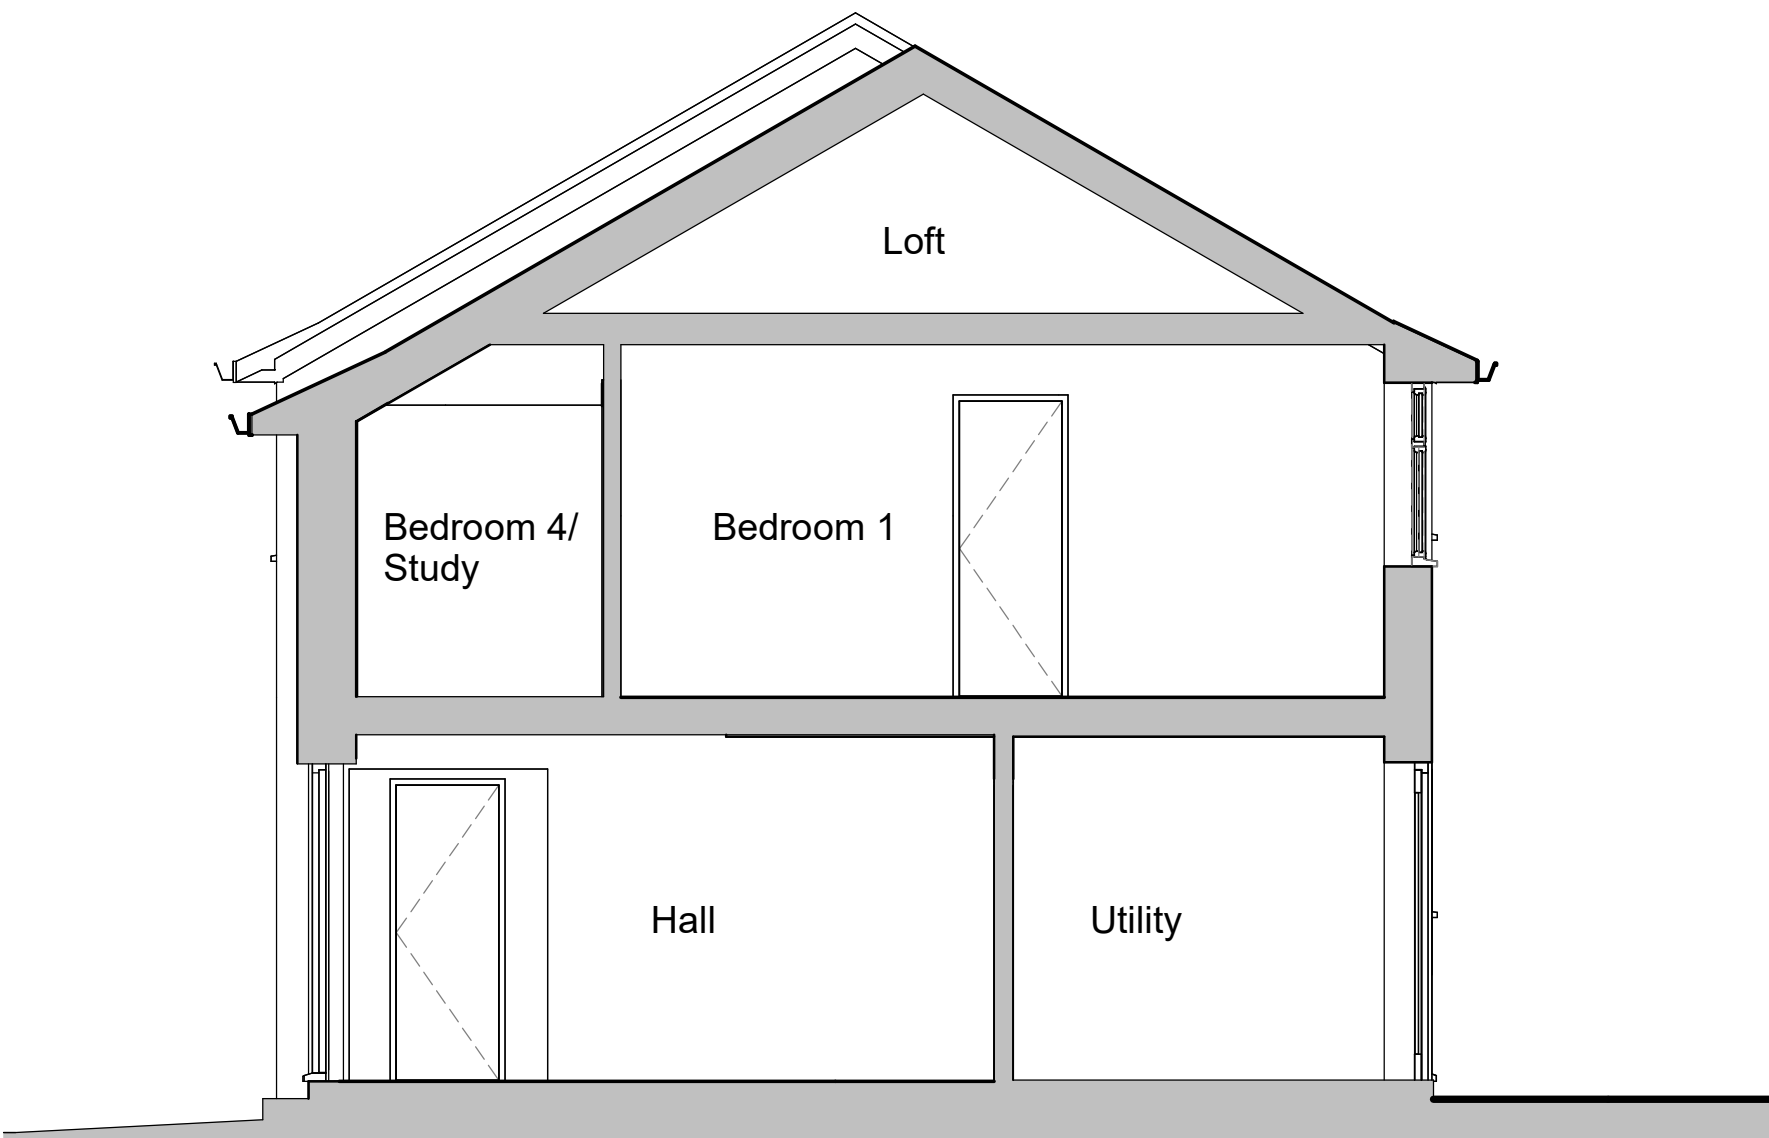
South West Elevation as Proposed (front)
1 : 50



South East Elevation as Proposed (side)
1 : 50



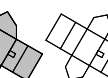
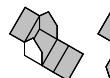
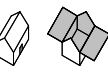
North East Elevation as Proposed (rear)
1 : 50



A-A Section
1 : 50



2	13/10/2026	Updated annotation
1	06/10/2026	Prepared for planning

Rev	Date	Author	Revision Description
 dwelling architecture + design studio@dwellingarchitecture.com www.dwellingarchitecture.com Tel: 01444 831 800			
Drawing Status			
PLANNING			
Client			
Mr & Mrs Benson			
Project			
3 Awbrook Close, Scaynes Hill, West Sussex, RH17 7PP			
Title			
Elevations as Proposed			
Dwg. 1418 GA 11 Rev. 2			
Job No.	Date	Scale	Checked
1418	18/08/2026	1 : 50	Checker