



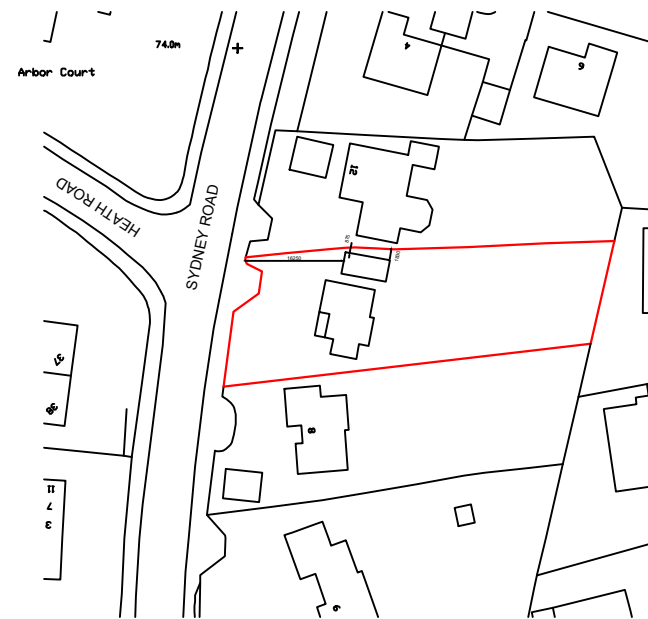

Serial number: 302349
© Crown copyright and database right 2025
Ordnance Survey licence AC0000848283
Reproduction in whole or in part is prohibited
without the prior permission of Ordnance Survey.

Location Plan 1:1250
0 25 50 75 100
Scale In Metres


Existing

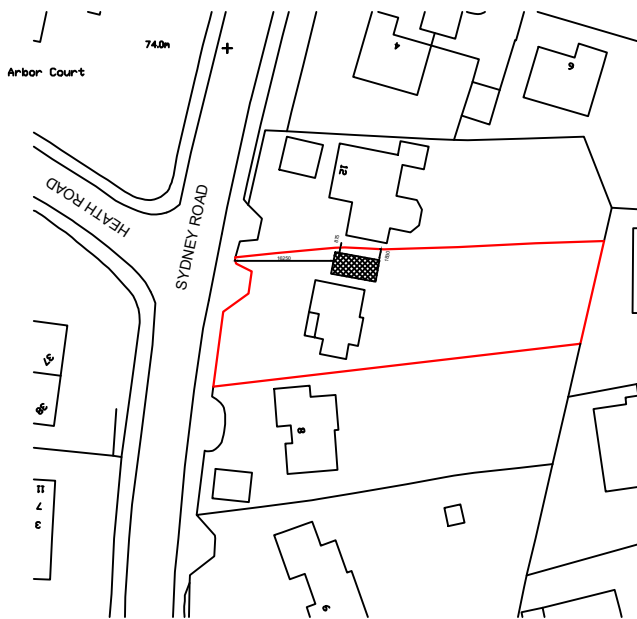

Serial number: 302349
© Crown copyright and database right 2025
Ordnance Survey licence AC0000848283
Reproduction in whole or in part is prohibited
without the prior permission of Ordnance Survey.


Location Plan 1:1250
0 25 50 75 100
Scale In Metres

Proposed

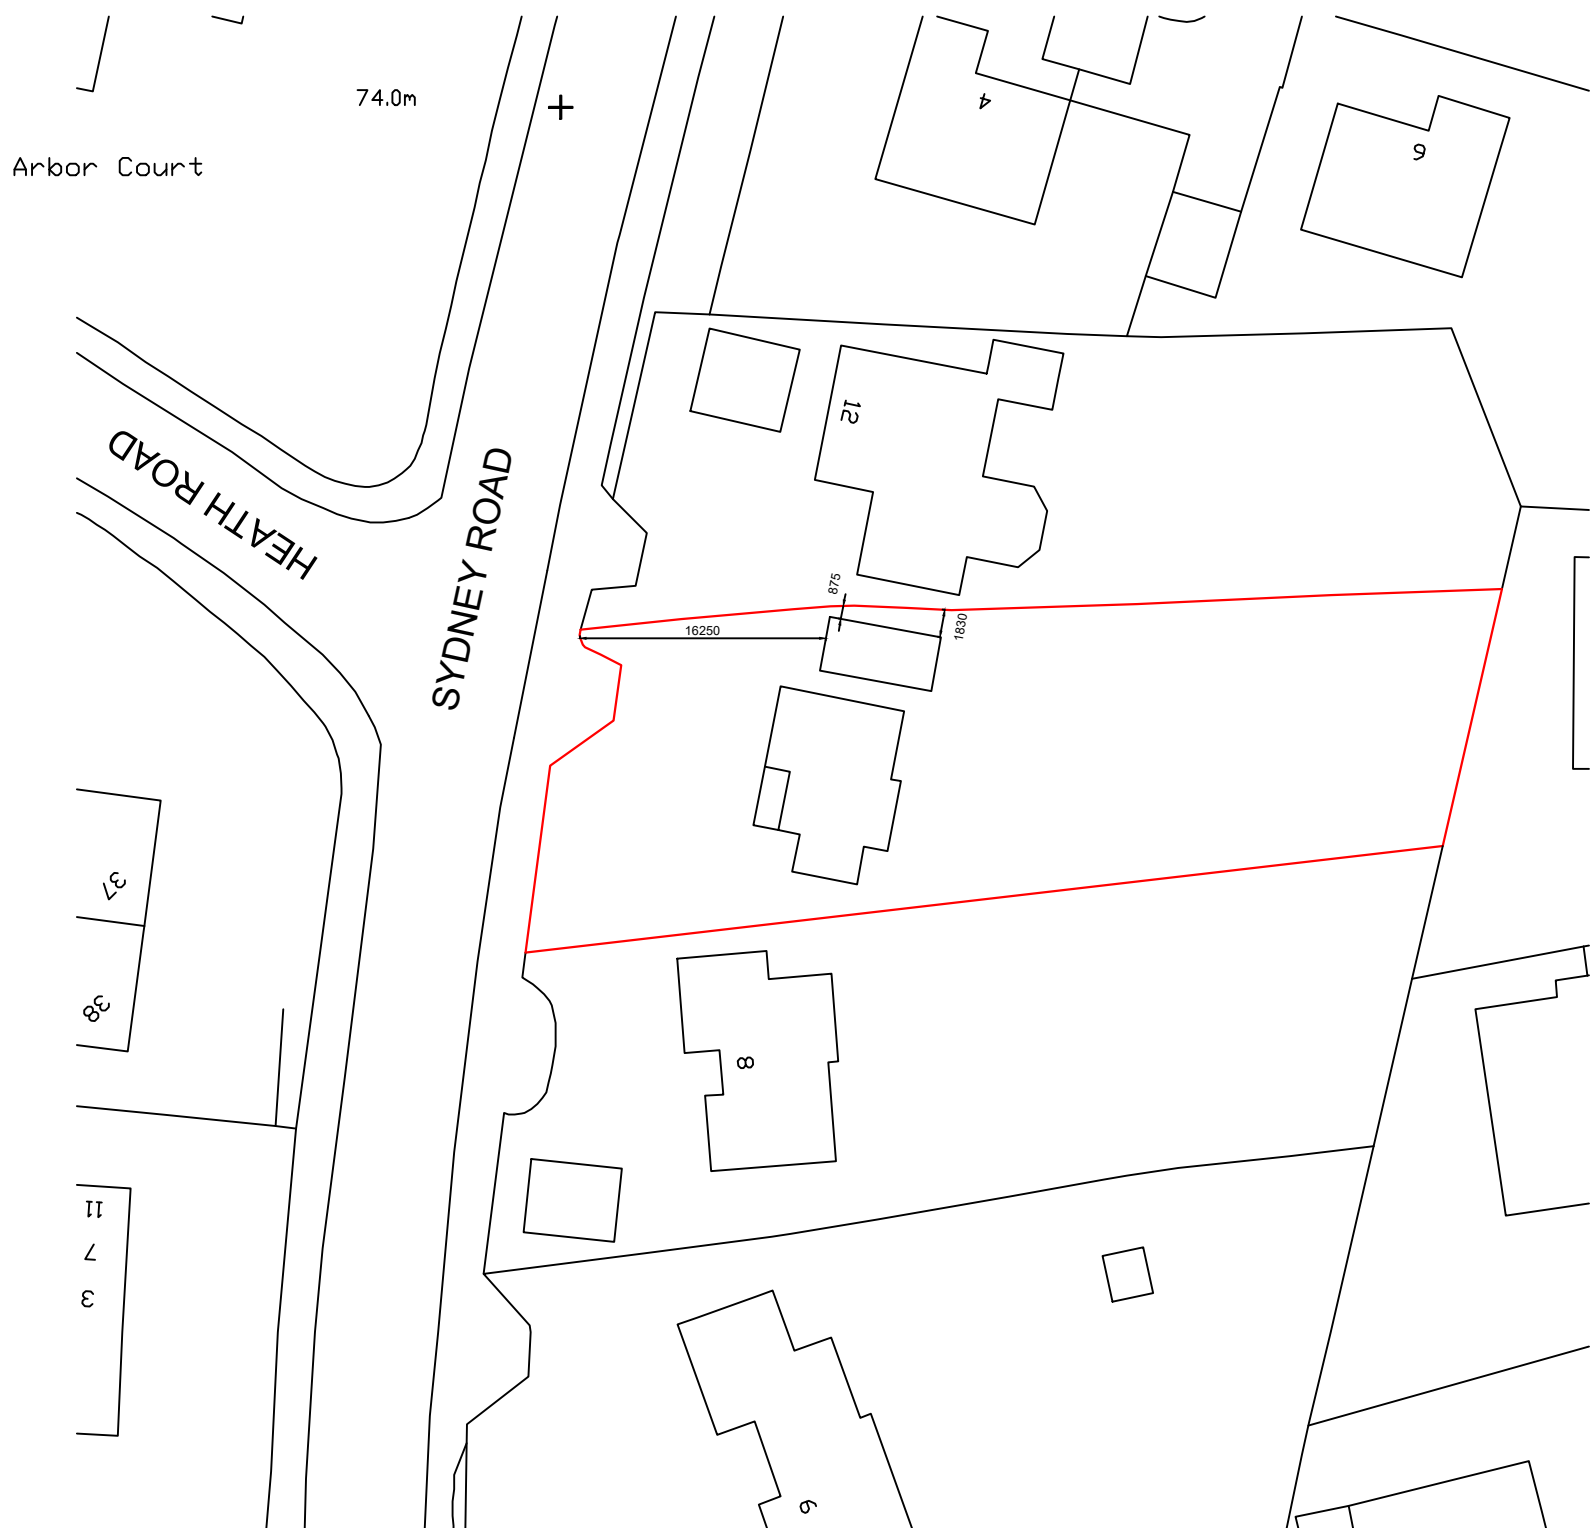

Serial number: 302349
© Crown copyright and database right 2025
Ordnance Survey licence AC0000848283
Reproduction in whole or in part is prohibited
without the prior permission of Ordnance Survey.

Existing Block Plan 1:500
0 10 20 30 40
Scale In Metres

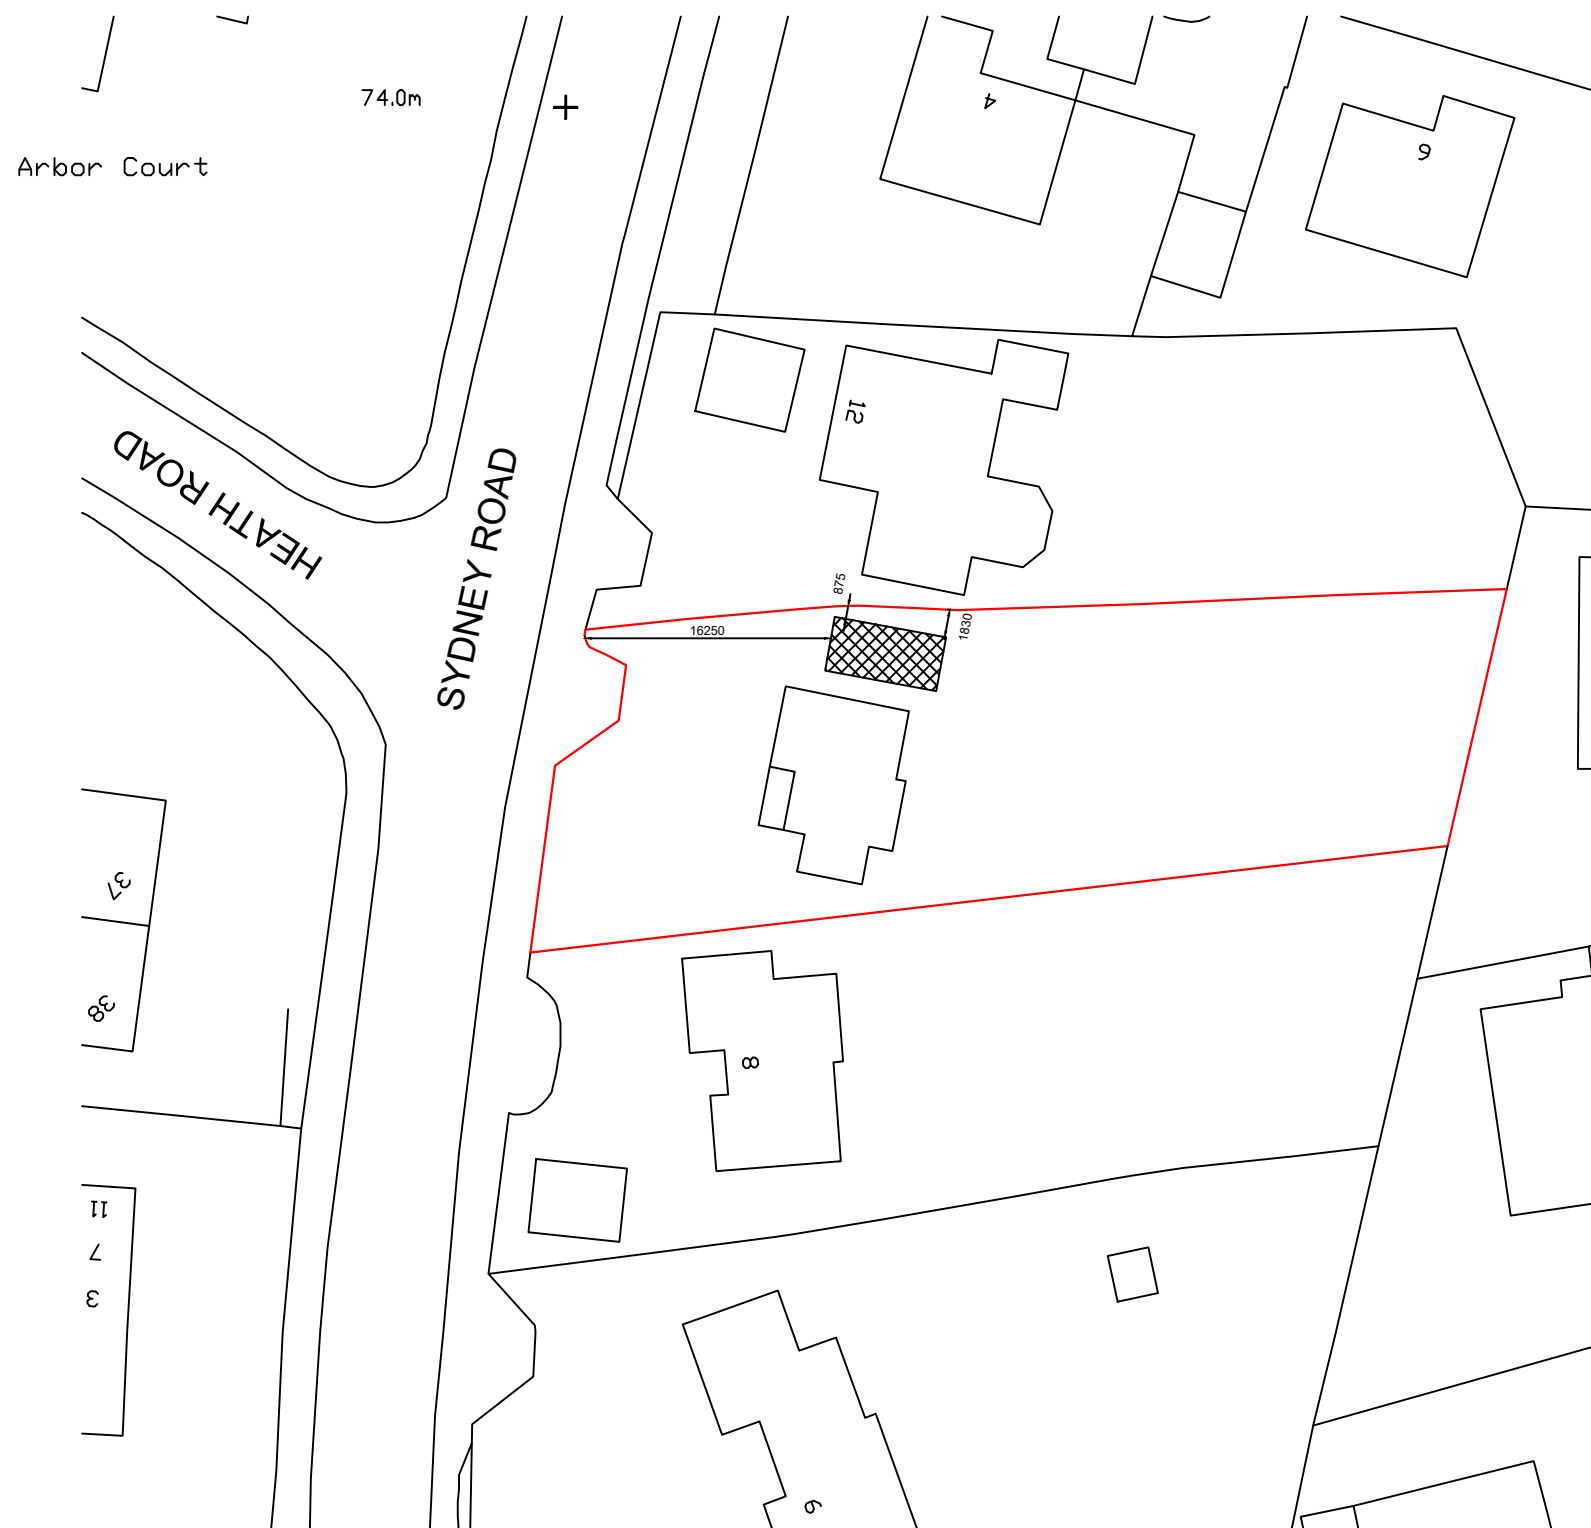

Serial number: 302349
© Crown copyright and database right 2025
Ordnance Survey licence AC0000848283
Reproduction in whole or in part is prohibited
without the prior permission of Ordnance Survey.

Proposed Block Plan 1:500
0 10 20 30 40
Scale In Metres

SKETCH DRAWING		
NOTES		
- © Copyright of this drawing remains the property of Buchanan Rum Architects Ltd and should not be reproduced in full or parts or re-issued without written permission from Buchanan Rum Architects Ltd		
- These drawings must be read in conjunction with the structural engineers drawings & details, and with all other consultants, sub-contractor and specialist's drawings & details.		
- All dimensions are in millimetres, unless stated otherwise.		
- All goods materials workmanship to conform with current building regulations BS8 and CDM.		
- All dimensions must be checked on site, and any discrepancies verified with the architect.		
- Do not scale from the drawing		
- Any discrepancies between the drawings, details and specification must be reported to the architect immediately before work is put in hand.		
- All works to be carried out in full accordance with current Building Regulations, British Standards and all Health & Safety Regulations		
- If in doubt please ask.		
rev.	date	comment
Client		
Site address		
10 Oathall Road		
Job Title		
Garage conversion		
Location plan and block plan		
buchan rum		
9 SAVILL ROAD LINDFIELD WEST SUSSEX RH162NY		
E: info@buchanrumarchitects.co.uk		
Scale	1:1250, 1:500	Size A1
Drawing number 24_151_PL_00_105		Rev. 00