


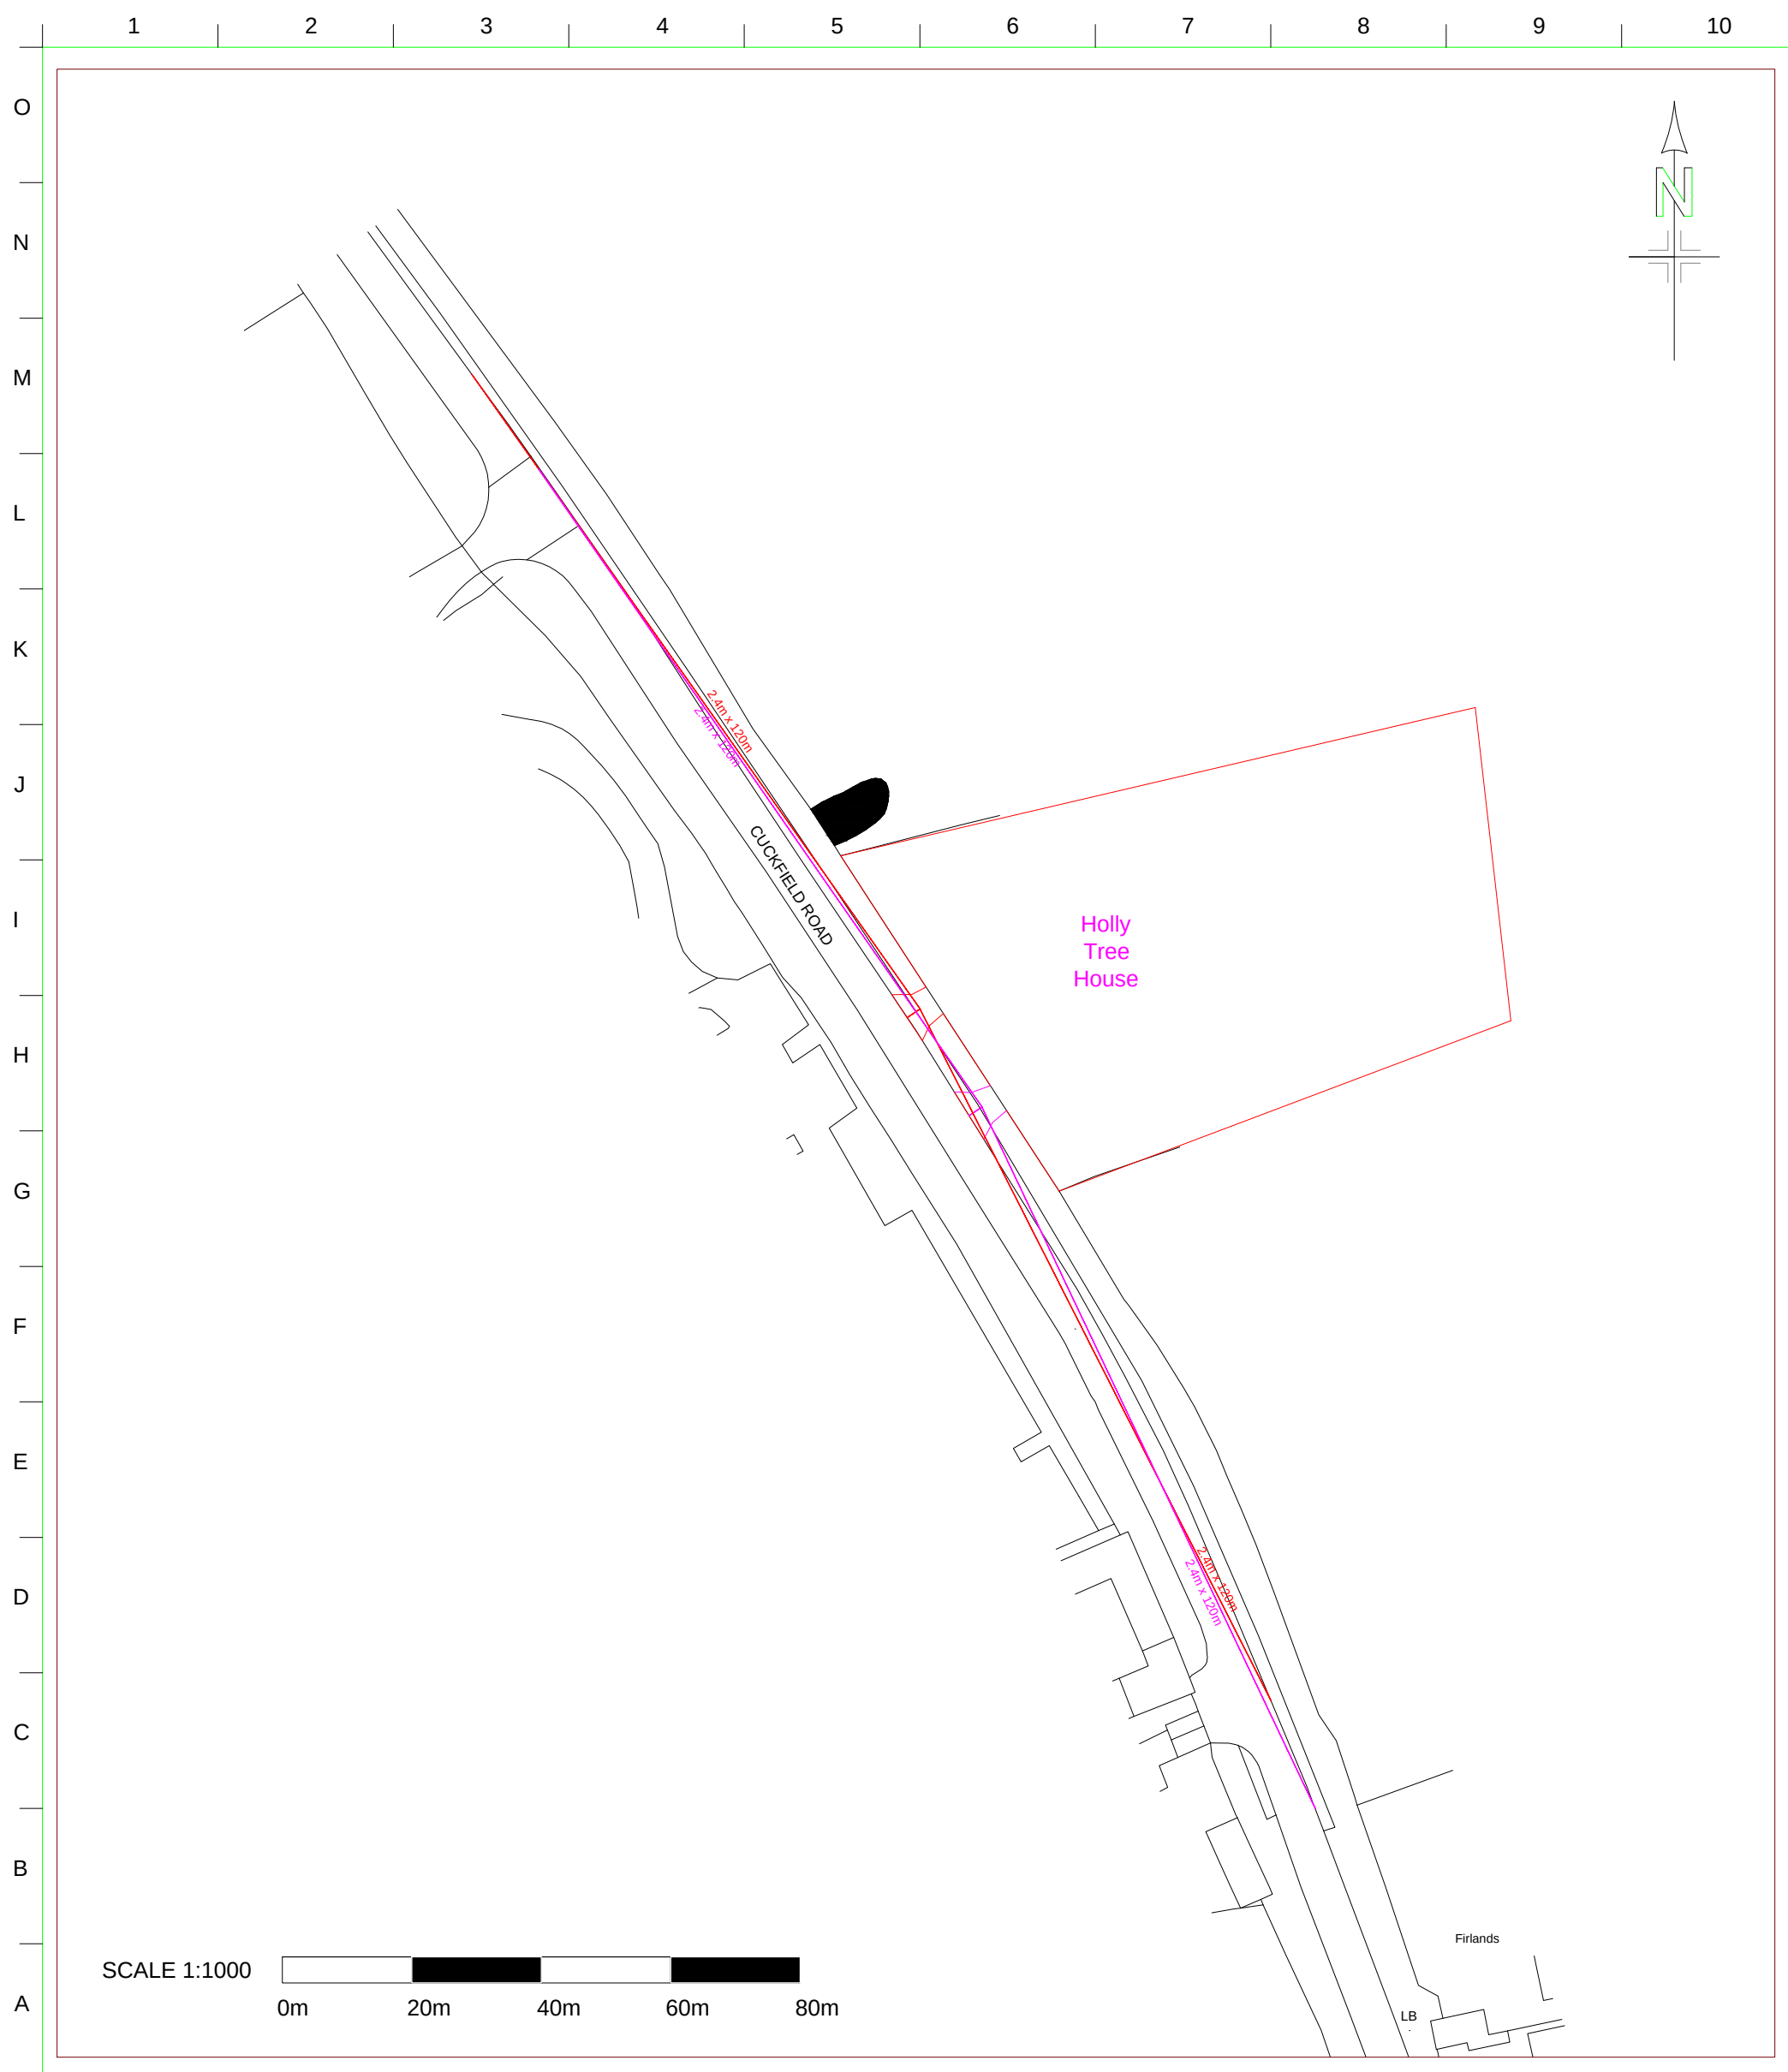

Notes:

1. This drawing to be read in conjunction with all other relevant Monson drawings and specifications, any discrepancies to be reported to Monson prior to any fabrication or work commencing on site.

2. Do not scale this drawing use figured dimensions only

3. All dimensions in millimetres, all levels in metres.

© Monson Engineering Ltd.

MONSON

Broadway Chambers, High Street, Crowborough, East Sussex TN6 1DF
Tel: (01892) 601370
E-mail: enquiries@monson.co.uk

E-mail: enquiries@monson.co.uk

A	GL	06/11/23	Original Issue
Issue	By	Date	Amendments

Original Drawing:	Prepared	GL
Size A3	Approved	GL
Origin:	Crowborough	
Current Issue:	Approved	GL
	Date	06/11/23

Drawing Status: **PRELIMINARY**

Project:

Holly Tree House
Cuckfield Road
Burgess Hill
RH15 8RE

Description:

Visibility Splays

Scale:

Dwg No:

23017/03

Issue:

A