


## NOTES:

- 1) EXISTING PATH TO BE LIFTED AND RE-LAID.
- 2) BRICKS TO BE LIFTED, CLEANED, SECURELY STORED AND RE-LAID.
- 3) ONLY HAND TOOLS TO BE USED.
- 4) INTERFACE WITH THE BUILDING TO REMAIN THE SAME.

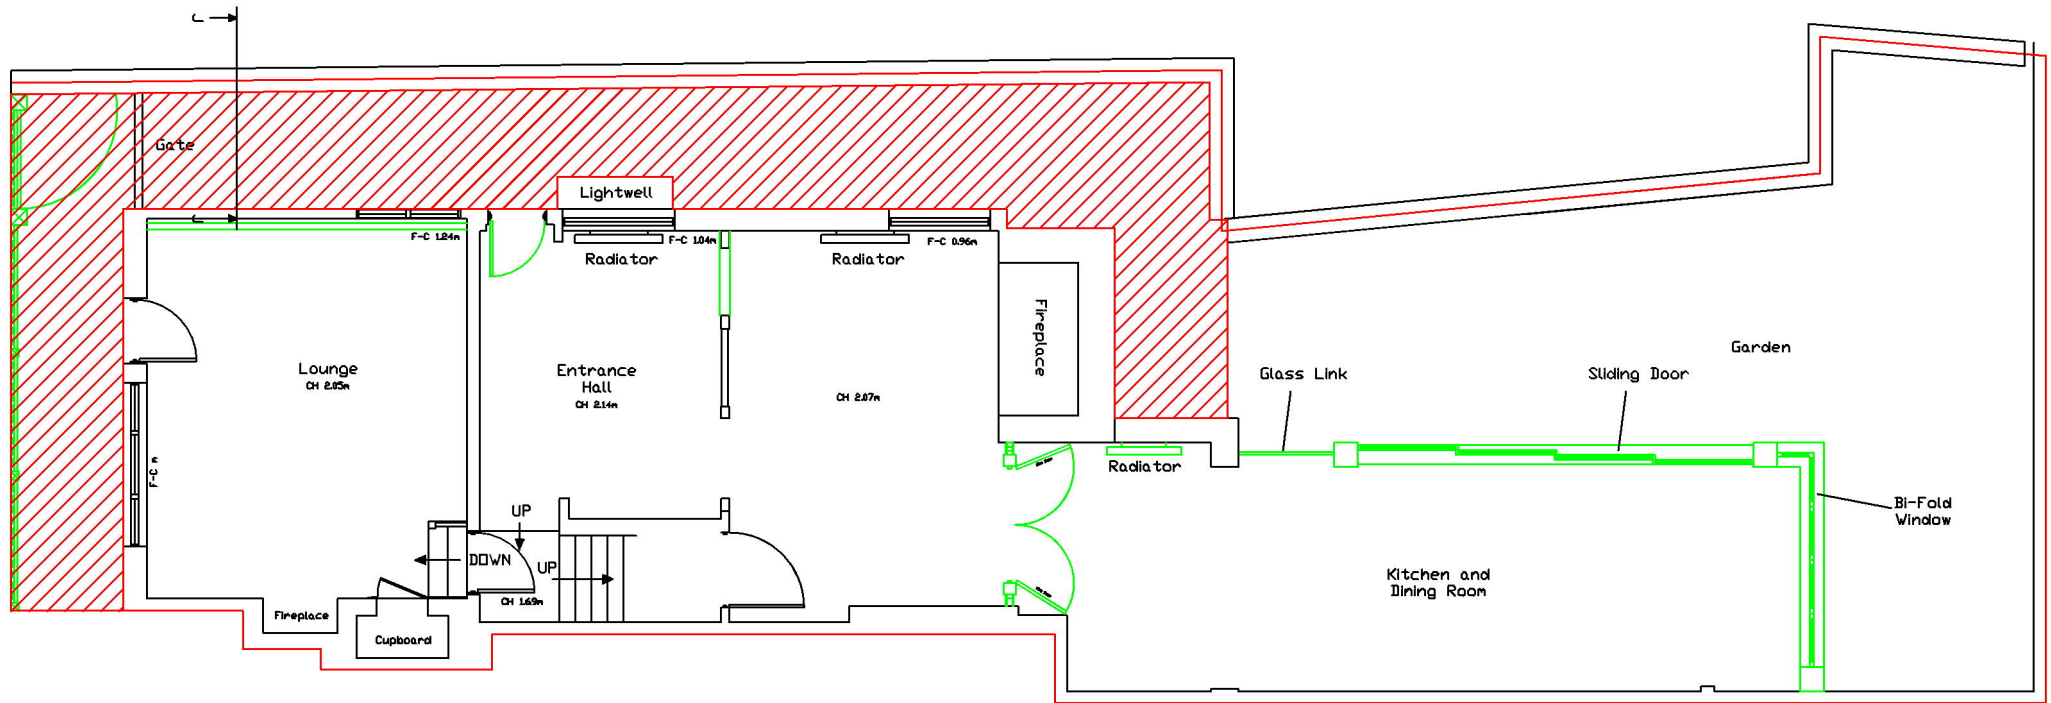

Party Wall

House

Interface with building  
to remain the same

Section View on JJ

— EXISTING  
— BOUNDARY  
▨ AREA TO BE RELAID

|                               |             |                  |            |         |          |
|-------------------------------|-------------|------------------|------------|---------|----------|
| 02                            | 15-JAN-2025 | FOR INFORMATION  | JP         | EB      | EB       |
| 01                            | 29-OCT-2024 | FOR INFORMATION  | JP         | EB      | EB       |
| Rev                           | Date        | Reason for issue | Author     | Checked | Approved |
| THE TOLL HOUSE                |             |                  |            |         |          |
| PROPOSED - RELAID PATH DETAIL |             |                  |            |         |          |
| JONATHON PEREZ & EMMA BURROWS |             |                  |            |         |          |
| THE TOLL HOUSE                |             |                  |            |         |          |
| 56 HIGH STREET                |             |                  |            |         |          |
| LINDFIELD                     |             |                  |            |         |          |
| SUSSEX                        |             |                  |            |         |          |
| RH16 2HL                      |             |                  |            |         |          |
| T 07835 709 345               |             |                  |            |         |          |
| E jonathonperez@gmail.com     |             |                  |            |         |          |
| DRAWING NUMBER                | SHEET       | SCALE            | PAPER SIZE |         |          |
| 56HS-001                      | P-33        | 1:100 (A4)       | A4         |         |          |