


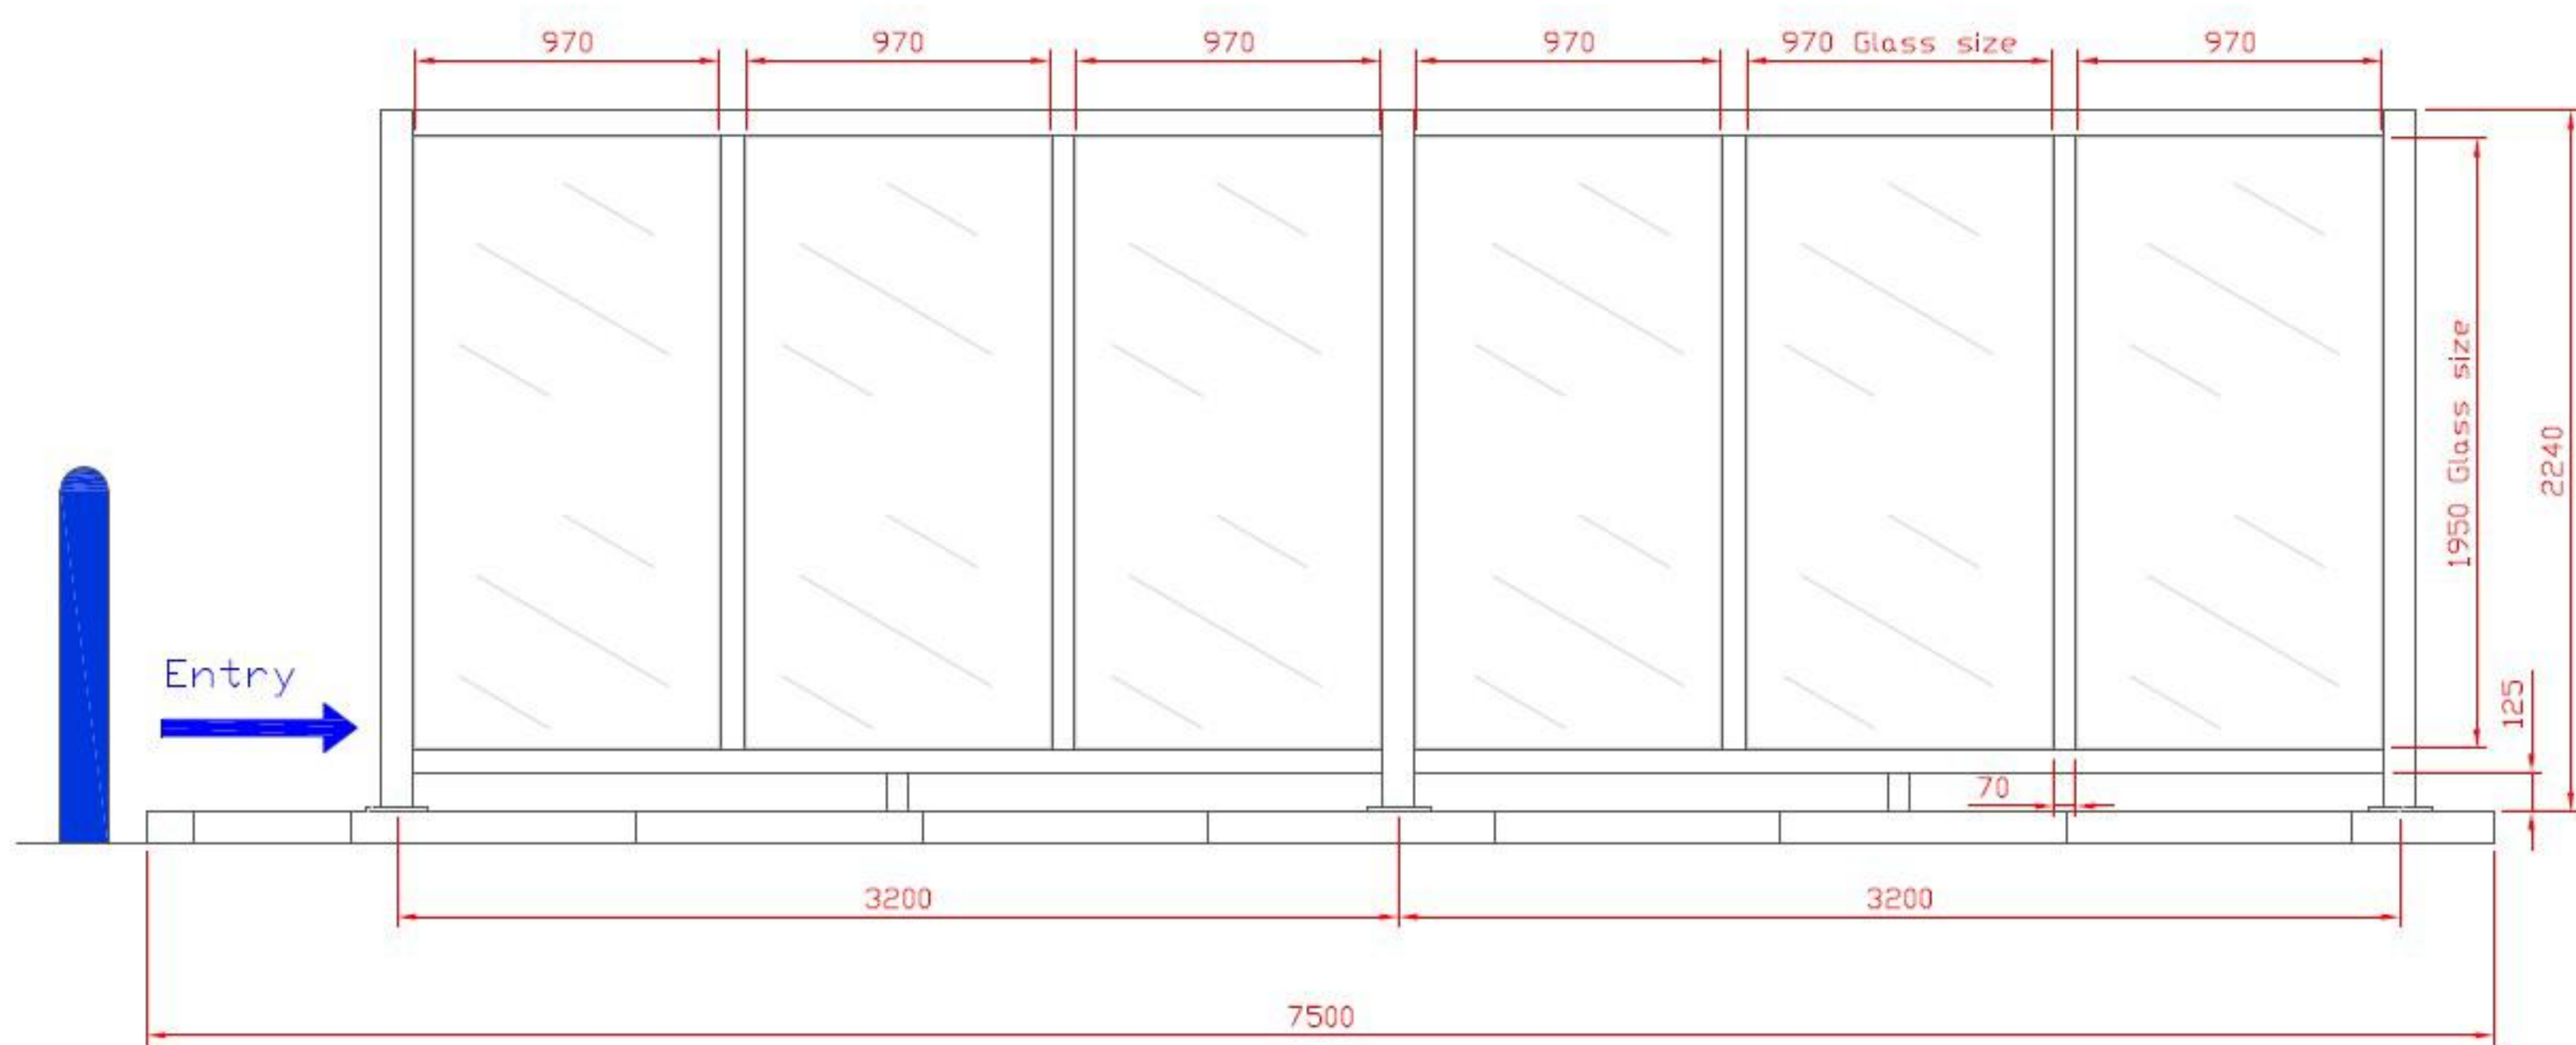

Side Elevation Open Bay