



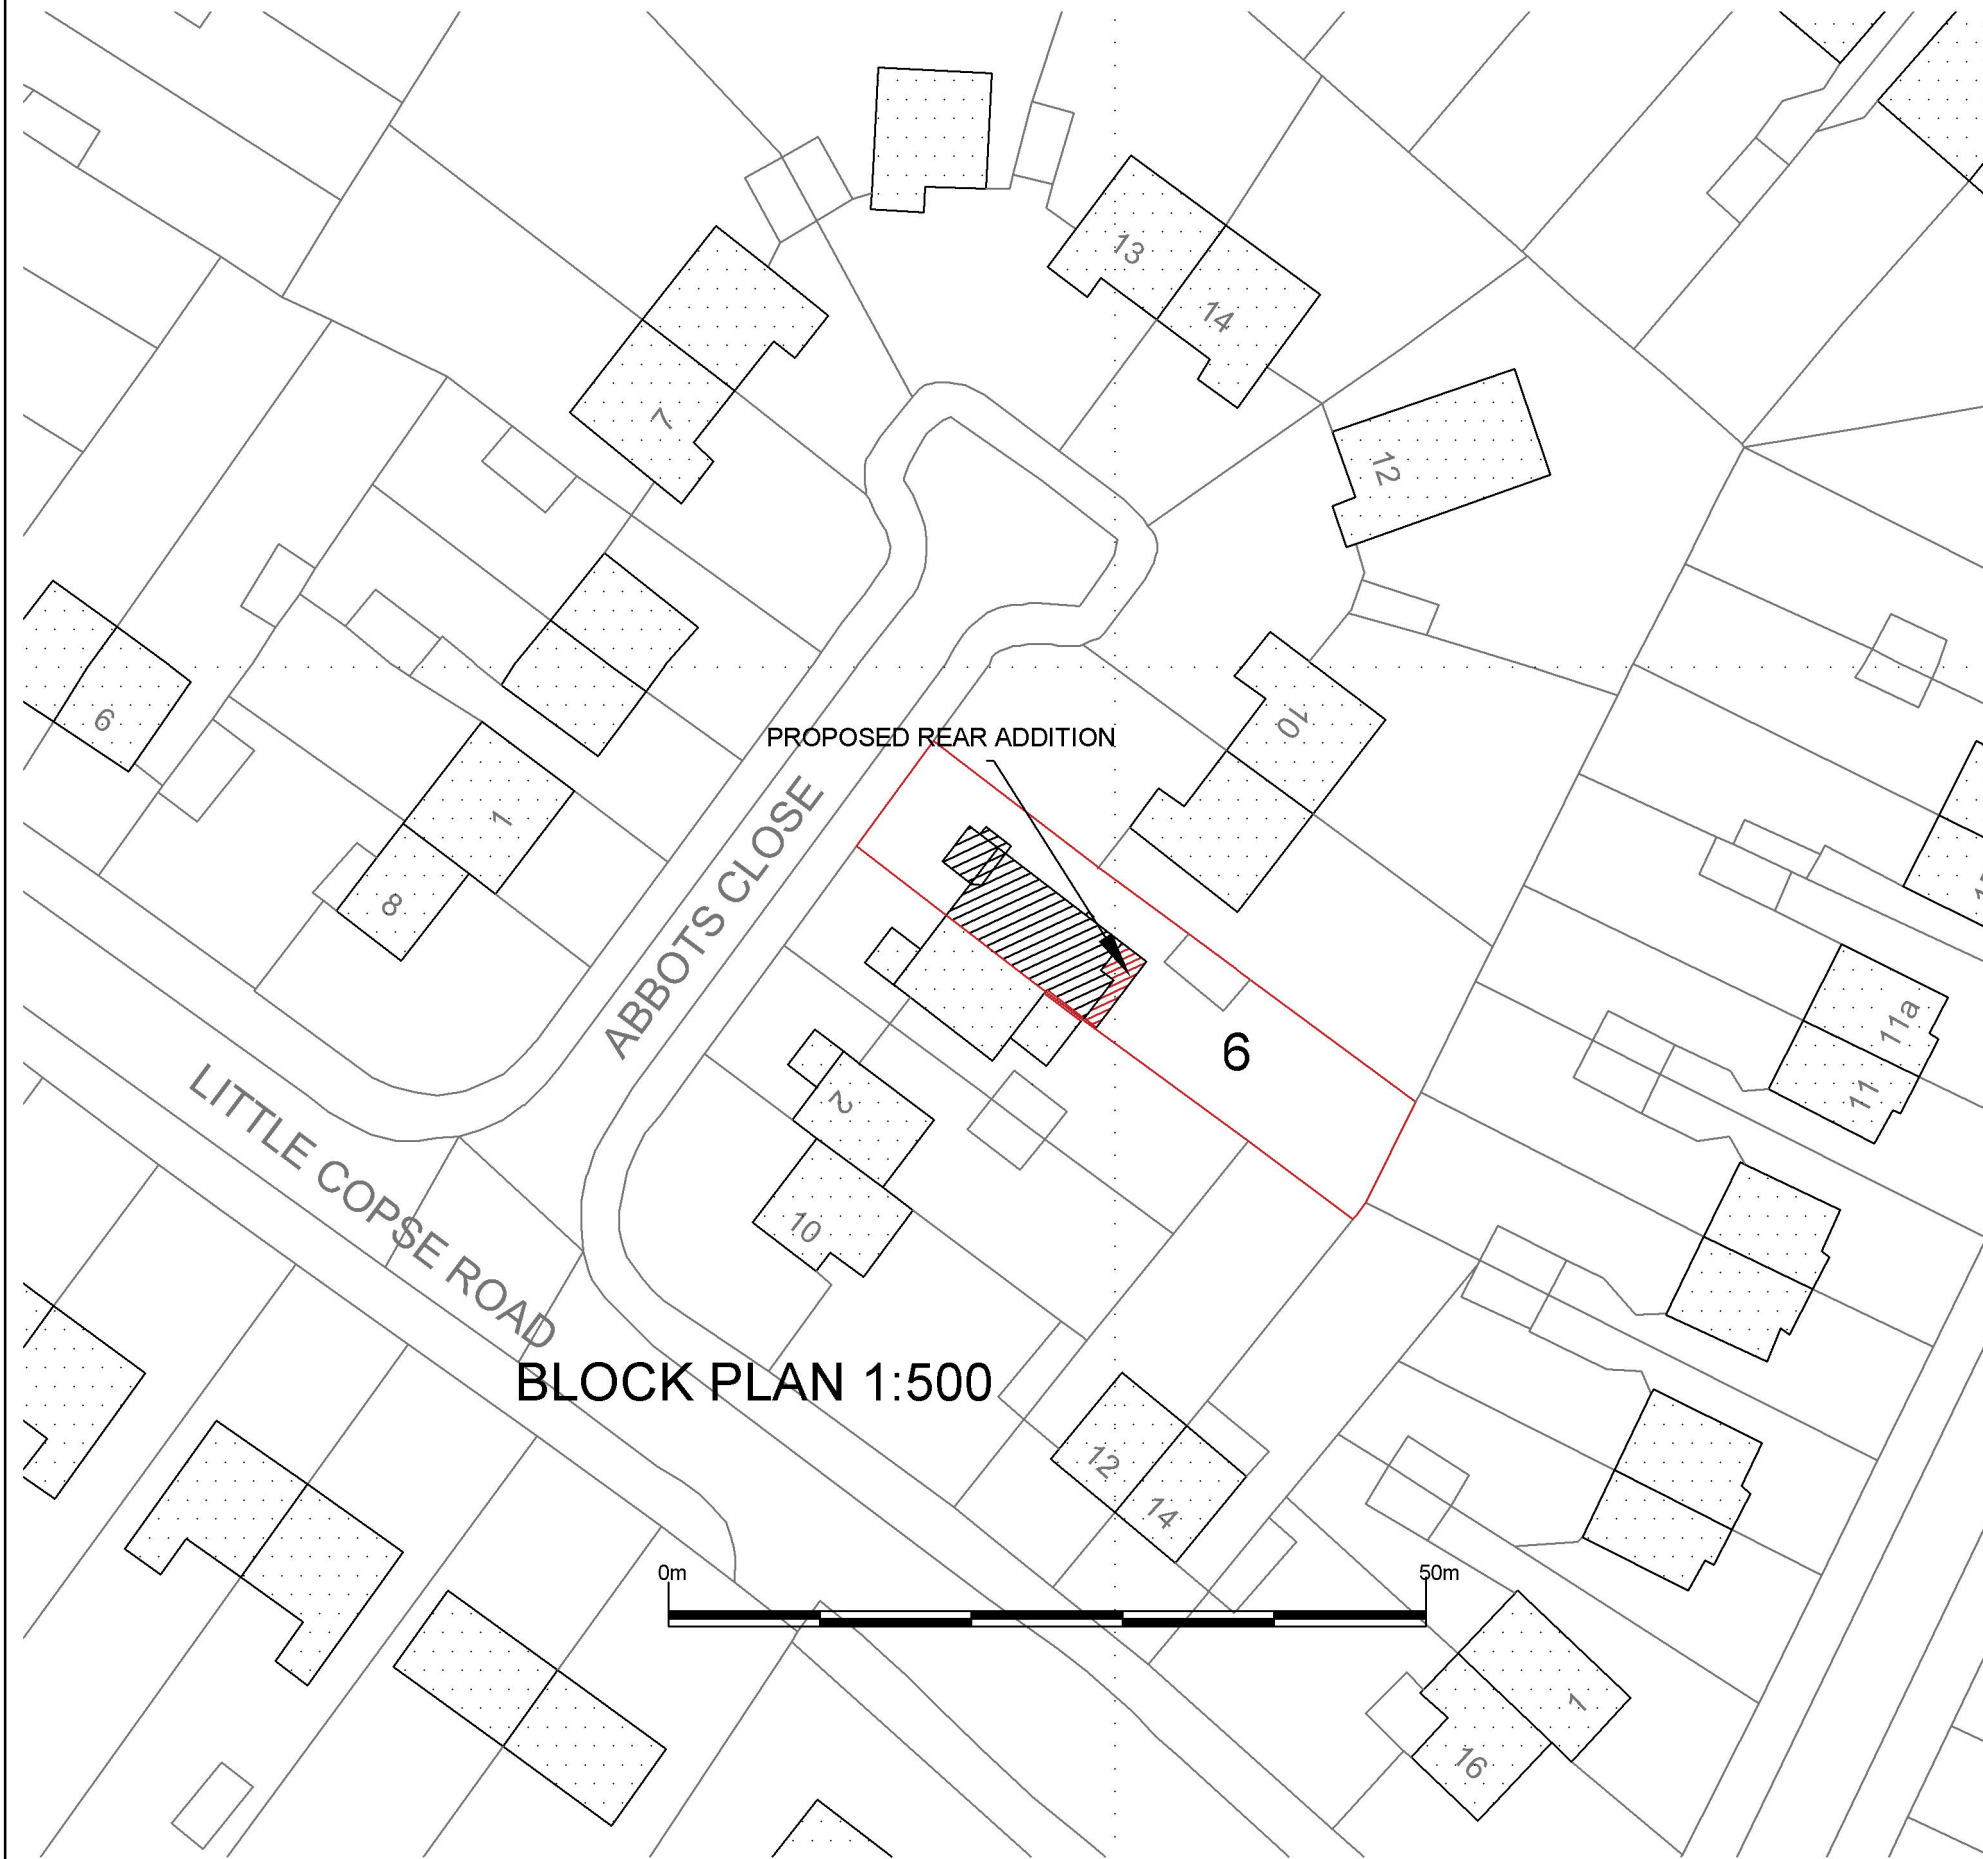

©Crown Copyright and database rights 2019 OS Licence no. 100019980

LOCATION PLAN 1:1250

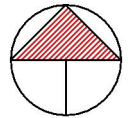

Project SINGLE STOREY REAR ADDITION AT 6 ABBOTS CLOSE, HASSECKS BN6 8PH			
Client MR. & MRS. T. CRESSWELL			
Drawing Title BLOCK PLAN 1:500, LOCATION PLAN 1:1250			
LARKINS & POLLINGTON DESIGN PARTNERSHIP 2 Birling Way Manor Park Uckfield TN22 1LP 01825 768948 07894 124919			
Date 12.24	Drawn By mpp	Checked	Scale 1:500
Drawing No. 1084/24/GBR/05		Amendment	