



10 metres @ 1:100 on A3

1 metre @ 1:100 on A3

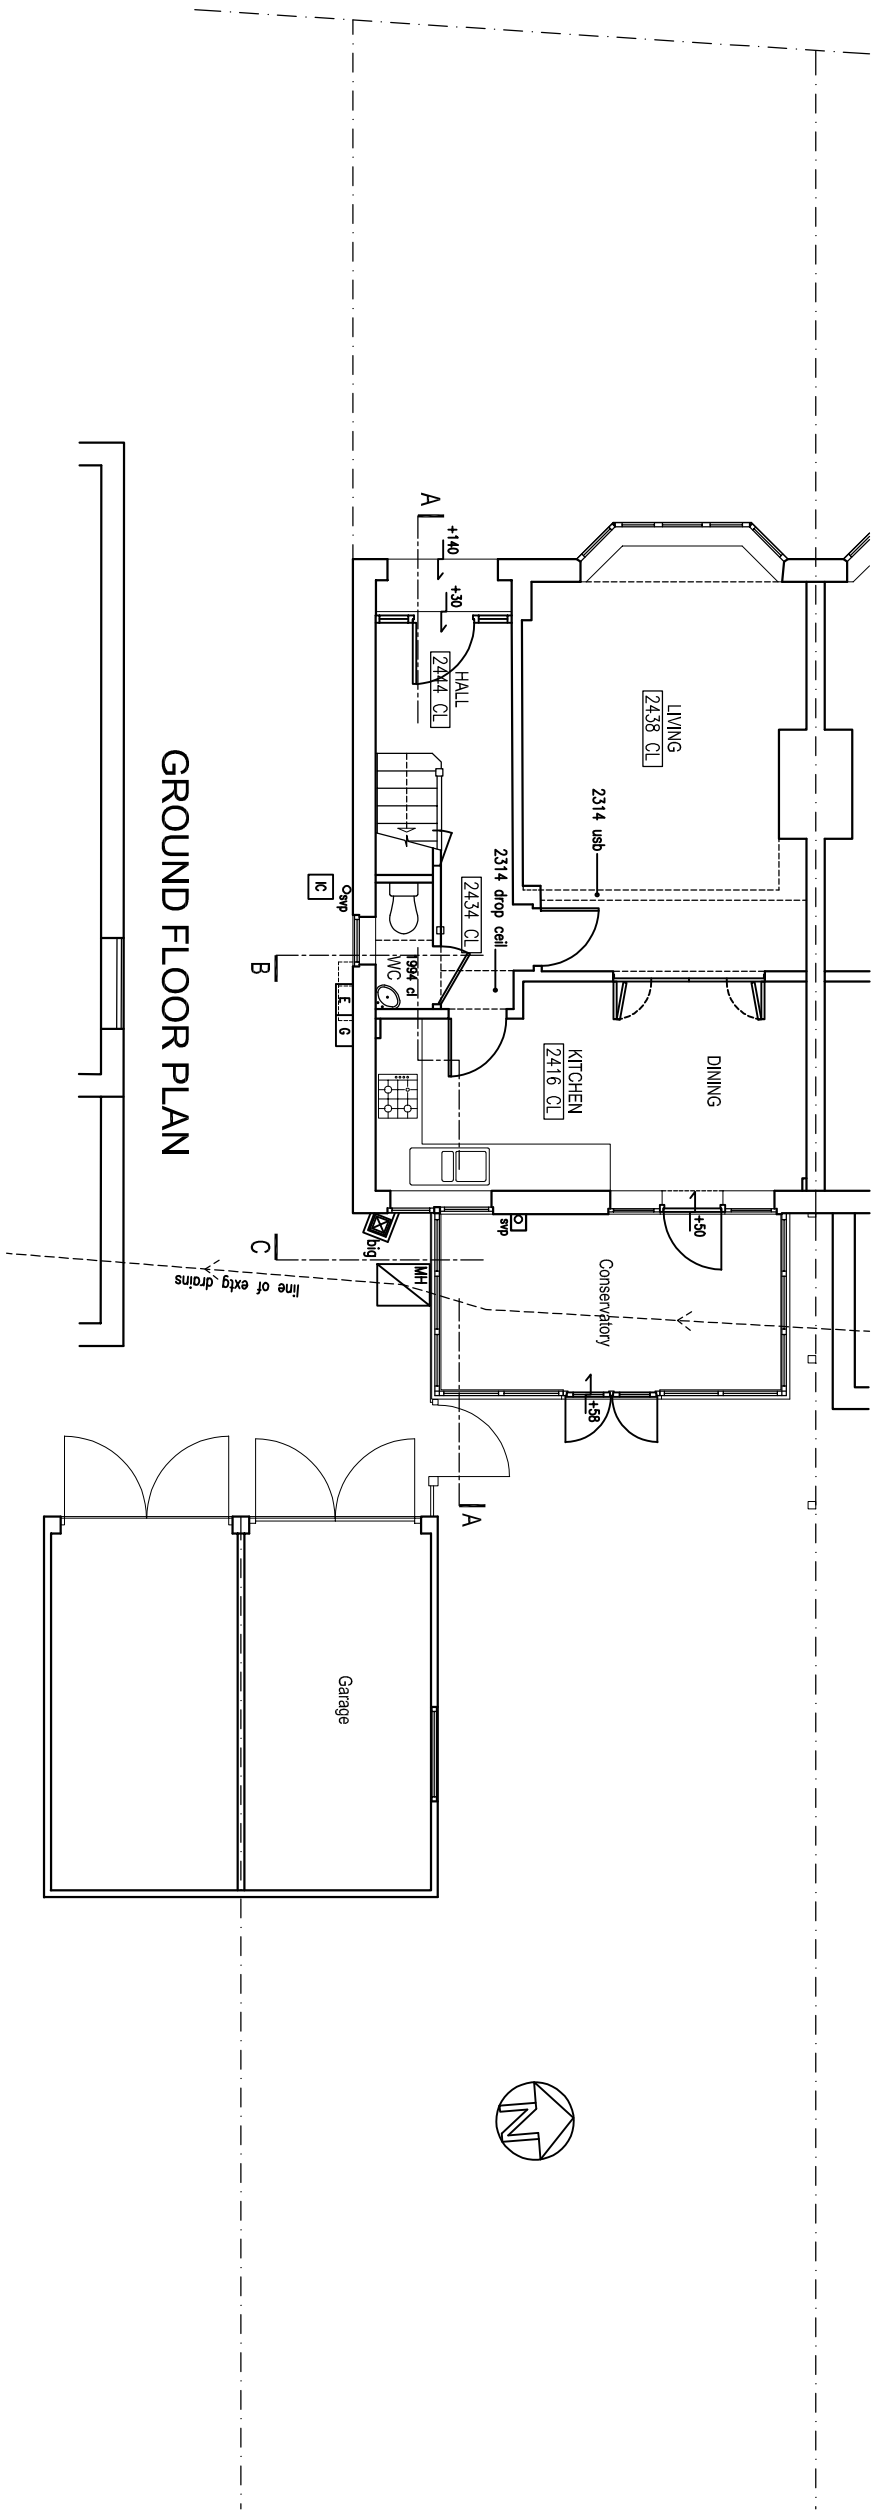

GROUND FLOOR PLAN

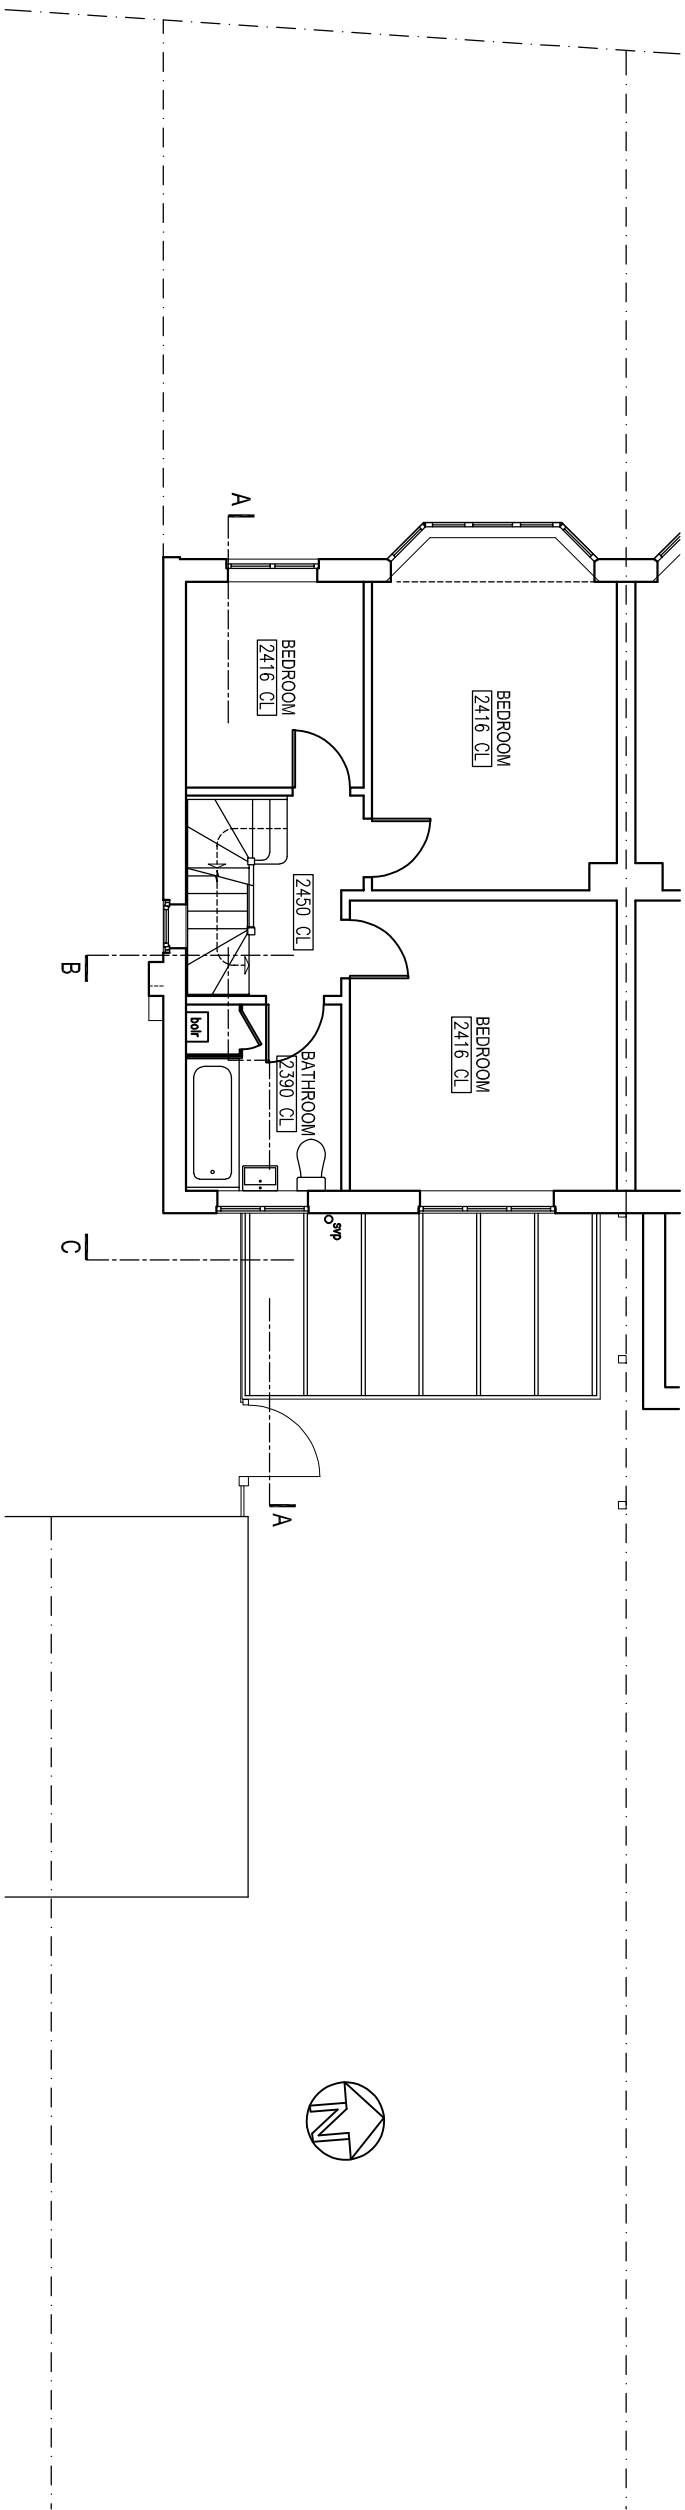

FIRST FLOOR PLAN

rev.	date

These drawings should be approved by Local Authority Building Control or other appropriate checking Authority prior to commencement of the work.
No dimensions to be scaled from this drawing.
This drawing is copyright.

client Peter Cowell & Jen Fitzgibbon

project 20 Farnham Avenue
Hassocks

drawing Existing Plans

scale	1:100@A3	date	24.01.2025
drom	BBB		

9 Kinton Road
Hove, East Sussex
BN3 7PG

tel: 01273 298317
fax: 01273 298317
e-mail: info@clairehaighassociates.com



CH 1274 /002

rev.