



10 metres @ 1:100 on A3


1 metre @ 1:100 on A3

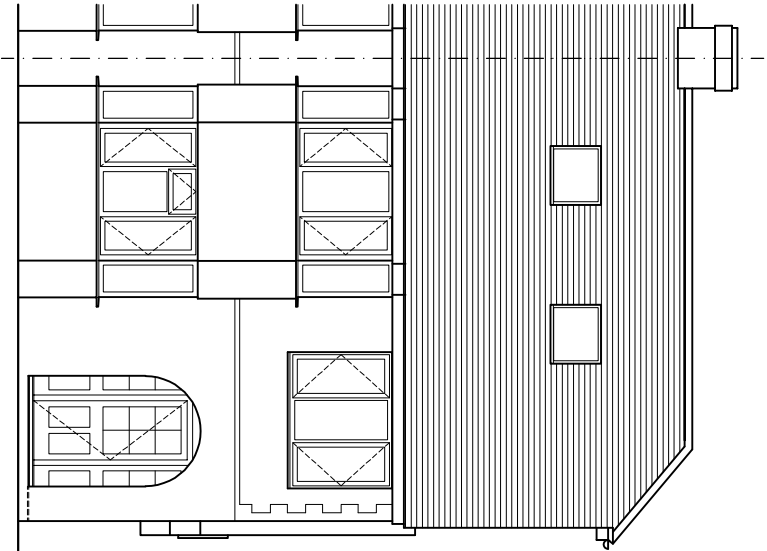


FRONT (WEST) ELEVATION

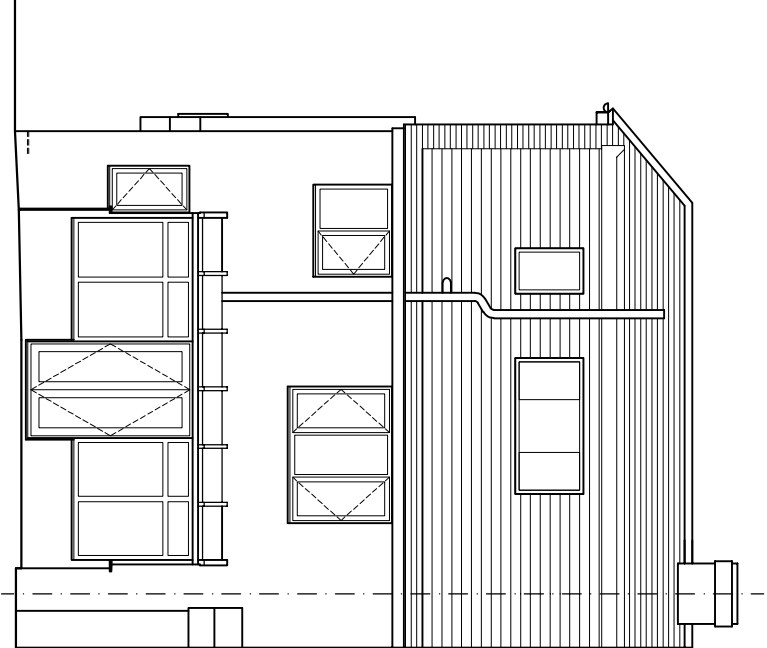

REAR (EAST) ELEVATION

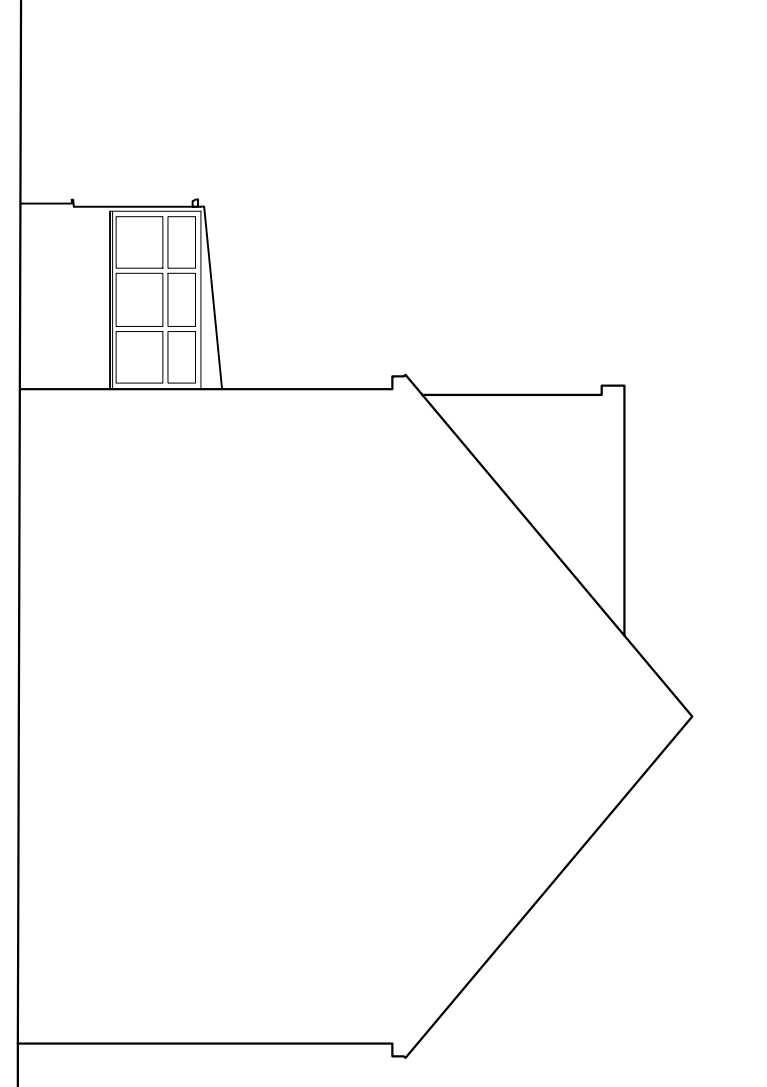

SIDE (NORTH) ELEVATION

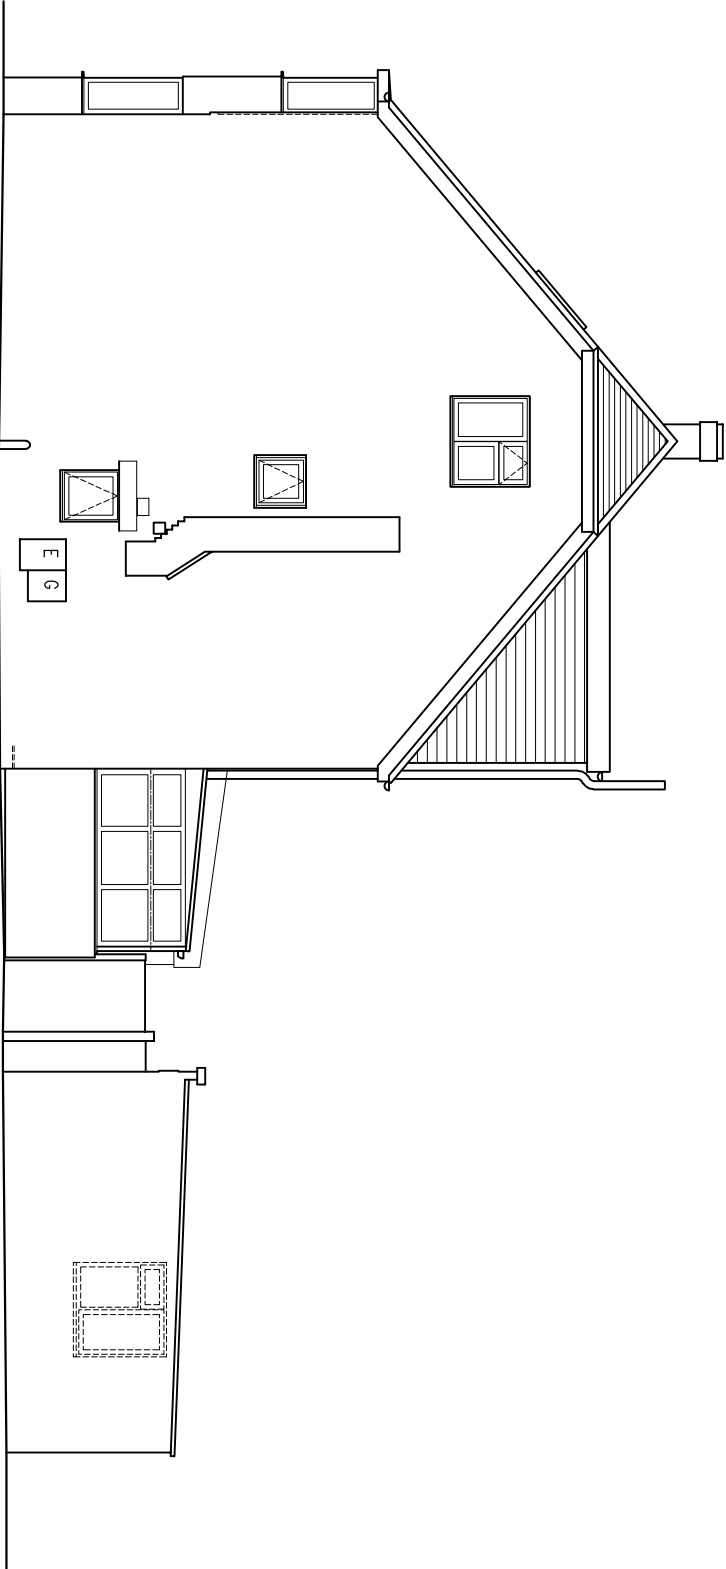

SIDE (SOUTH) ELEVATION

rev.	date
------	------

These drawings should be approved by Local Authority
Building Control or other appropriate checking Authority
prior to commencement of the work.
No dimensions to be scaled from this drawing.
All dimensions to be checked on site.
This drawing is copyright.

client

Peter Cowell & Jen Fitzgibbon

project

20 Farnham Avenue
Hassocks

drawing

Existing Elevation

scale	1:100@A3	date	24.01.2025
dwn	BBB		

9 Kenton Road
Hove, East Sussex
BN3 9PG

tel: 01273 298317
fax: 01273 298317
e-mail: info@clairehaighassociates.com



Claire Haigh
Associates Ltd

CH 1274 /003

rev.