
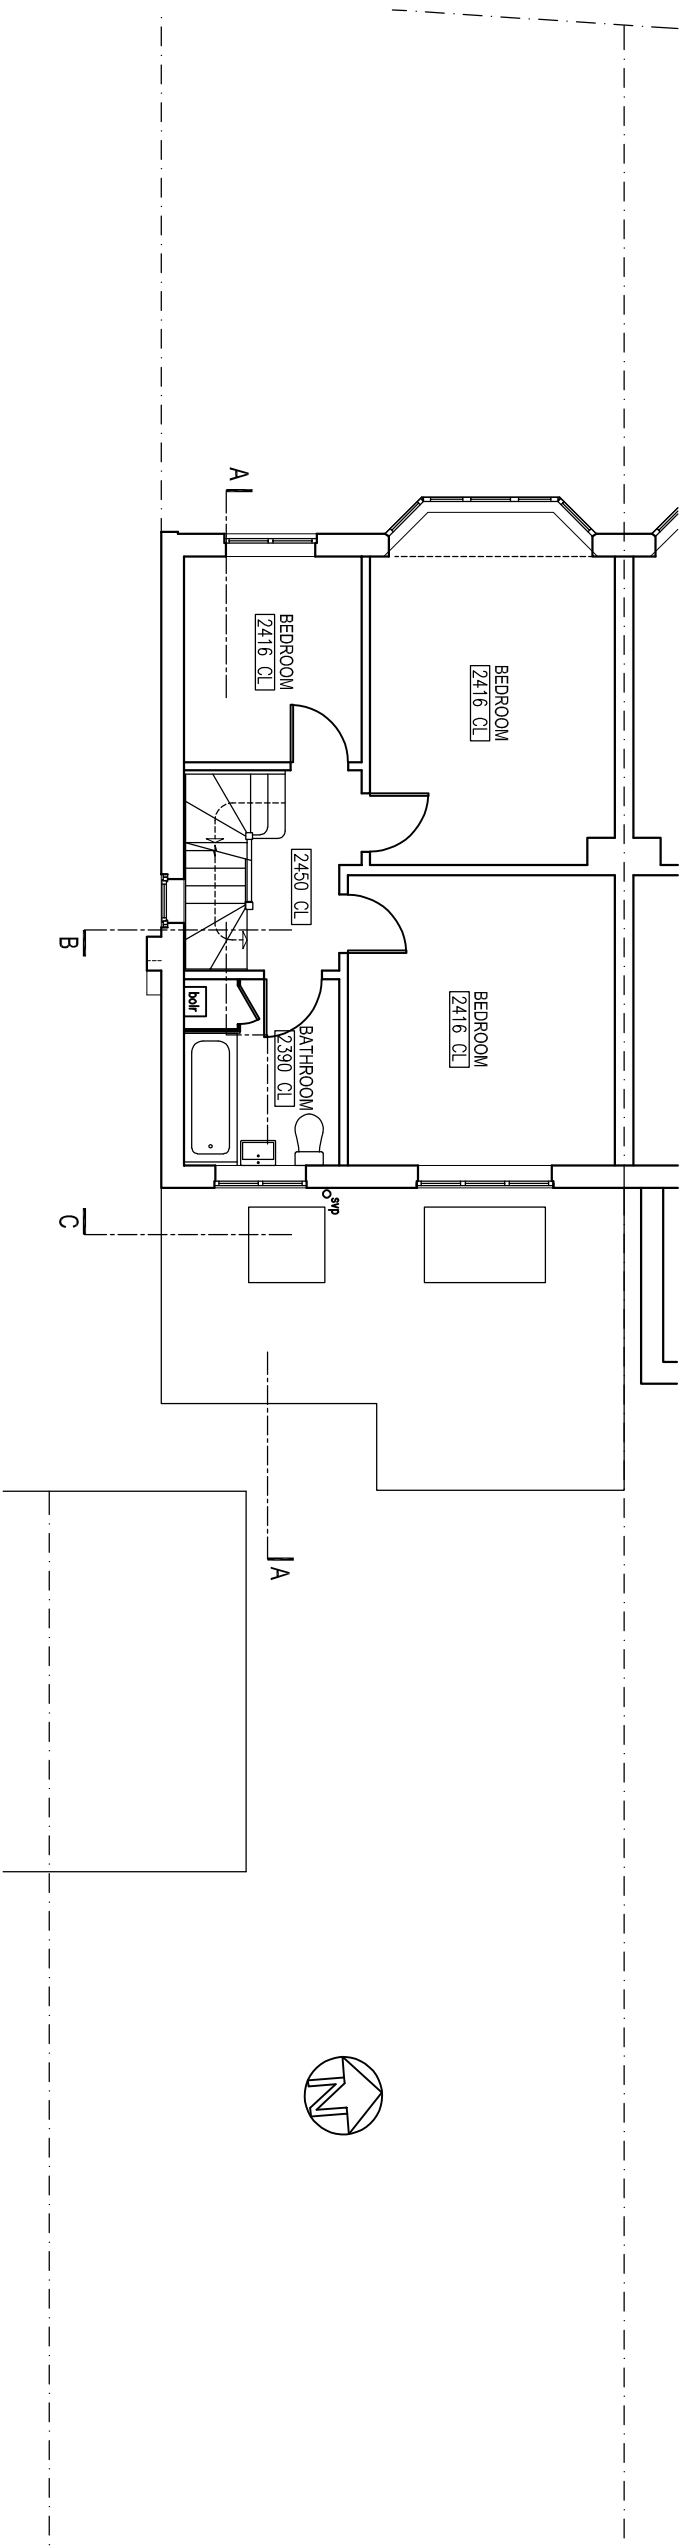


10 metres @ 1:100 on A3

1 metre @ 1:100 on A3

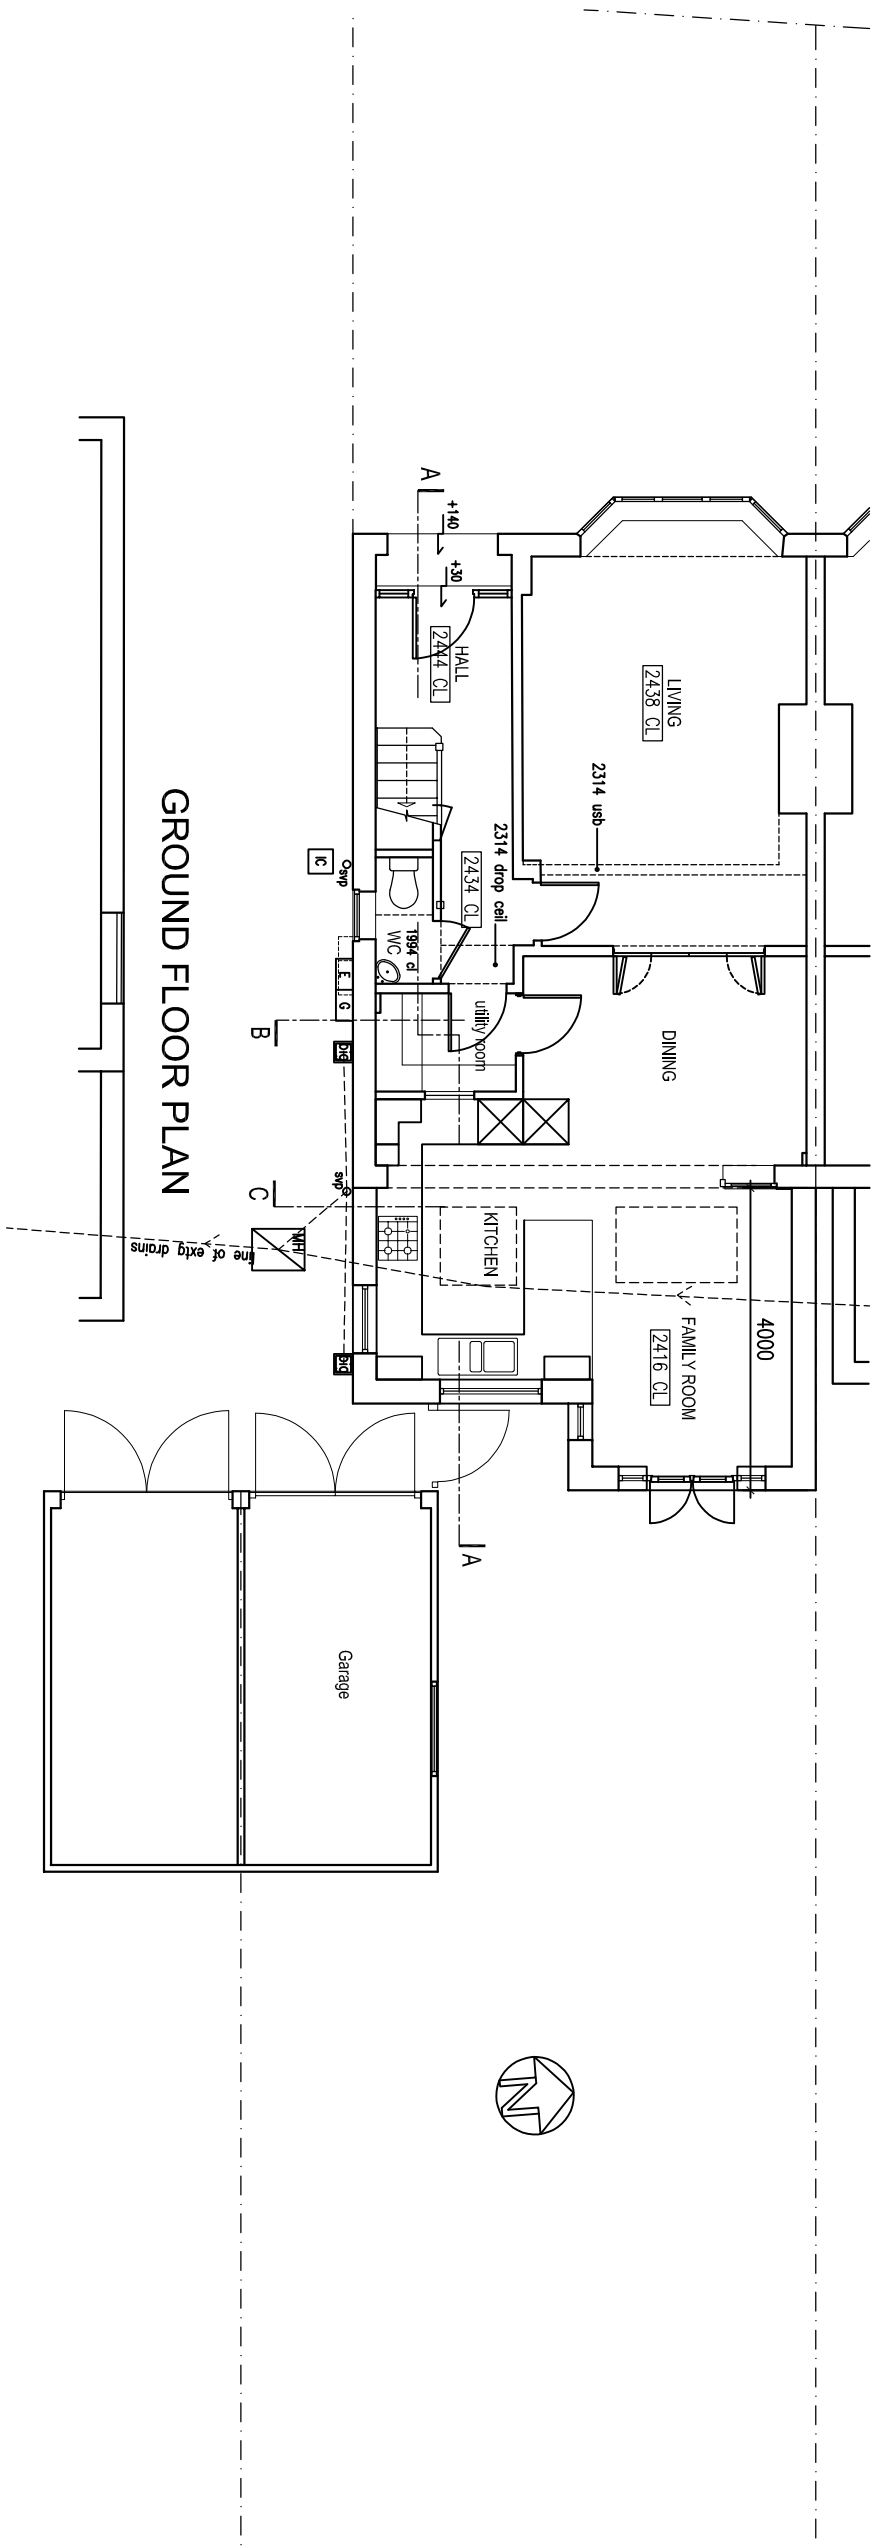

rev.	date

These drawings should be approved by Local Authority Building Control or other appropriate checking Authority prior to commencement of the work.
No dimensions to be scaled from this drawing.
This drawing is copyright.

client Peter Cowell & Jen Fitzgibbon

project 20 Farnham Avenue
Hassocks

drawing Proposed Plans

scale	1:100@A3	date	10.03.2025
drom	CH		

9 Kinton Road
Hove, East Sussex
BN3 9PG

tel: 01273 298317
fax: 01273 298317
e-mail: info@clairehaighassociates.com

 Claire Haigh
Associates Ltd

CH 1274 /005

rev.