



10 metres @ 1:100 on A3

 


1 metre @ 1:100 on A3

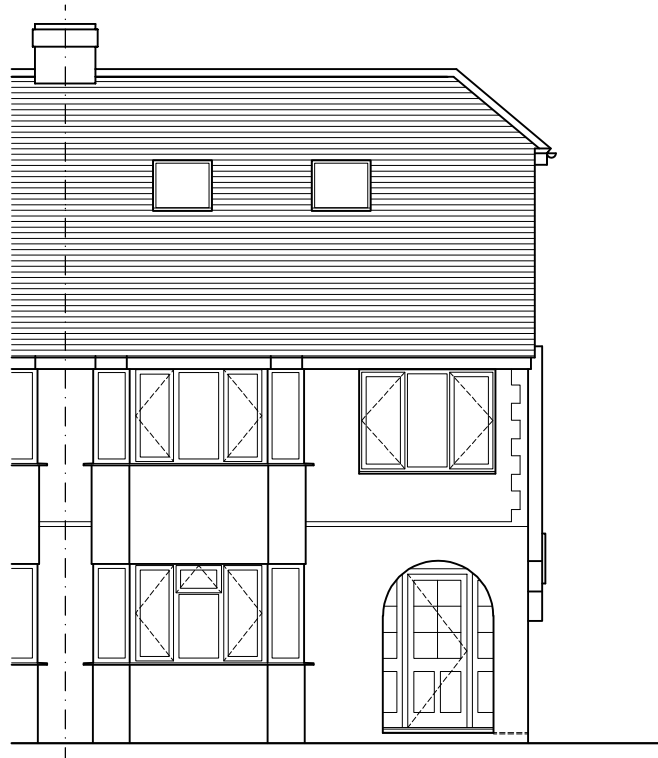


FRONT (WEST) ELEVATION



REAR (EAST) ELEVATION

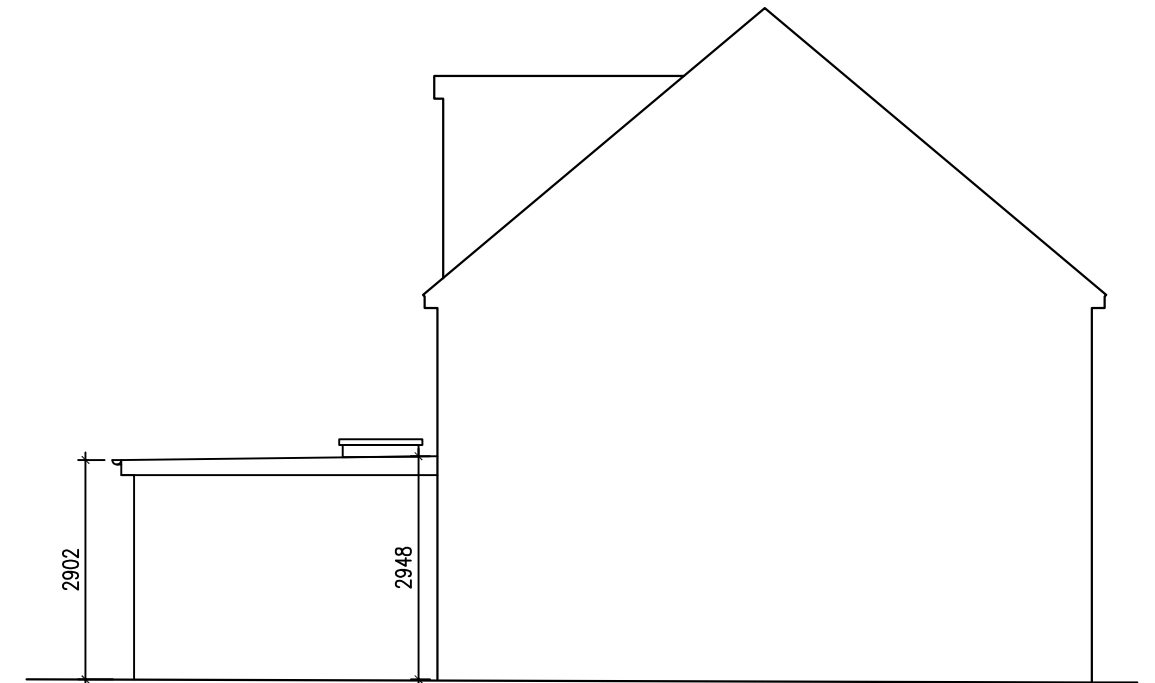

SIDE (NORTH) ELEVATION

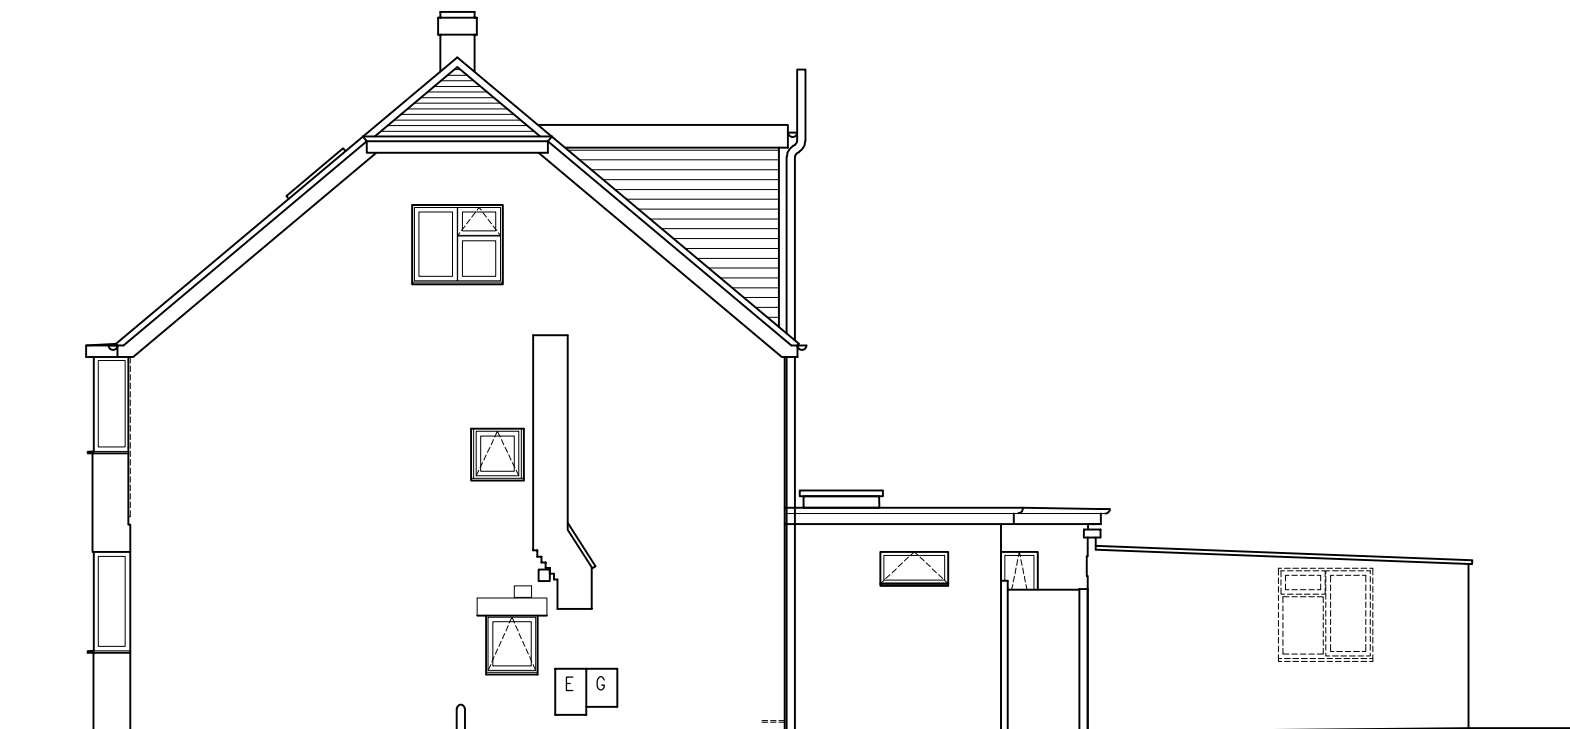

SIDE (SOUTH) ELEVATION

rev.	date

These drawings should be approved by Local Authority Building Control or other appropriate checking Authority prior to commencement of the work.

No dimensions to be scaled from this drawing. All dimensions to be checked on site. This drawing is copyright.

client Peter Cowell & Jen Fitzgibbon

project 20 Farnham Avenue Hassocks

drawing Proposed Elevation

scale 1:100@A3 date 10.03.2025

drawn CH

9 Kenton Road Hove, East Sussex BN3 4PG tel: 01273 298217 fax: 01273 298217 e-mail: info@clairehaigharchitects.co.uk

Claire Haigh Associates Ltd

CH 1274 /006

rev.