



Permitted Development Application

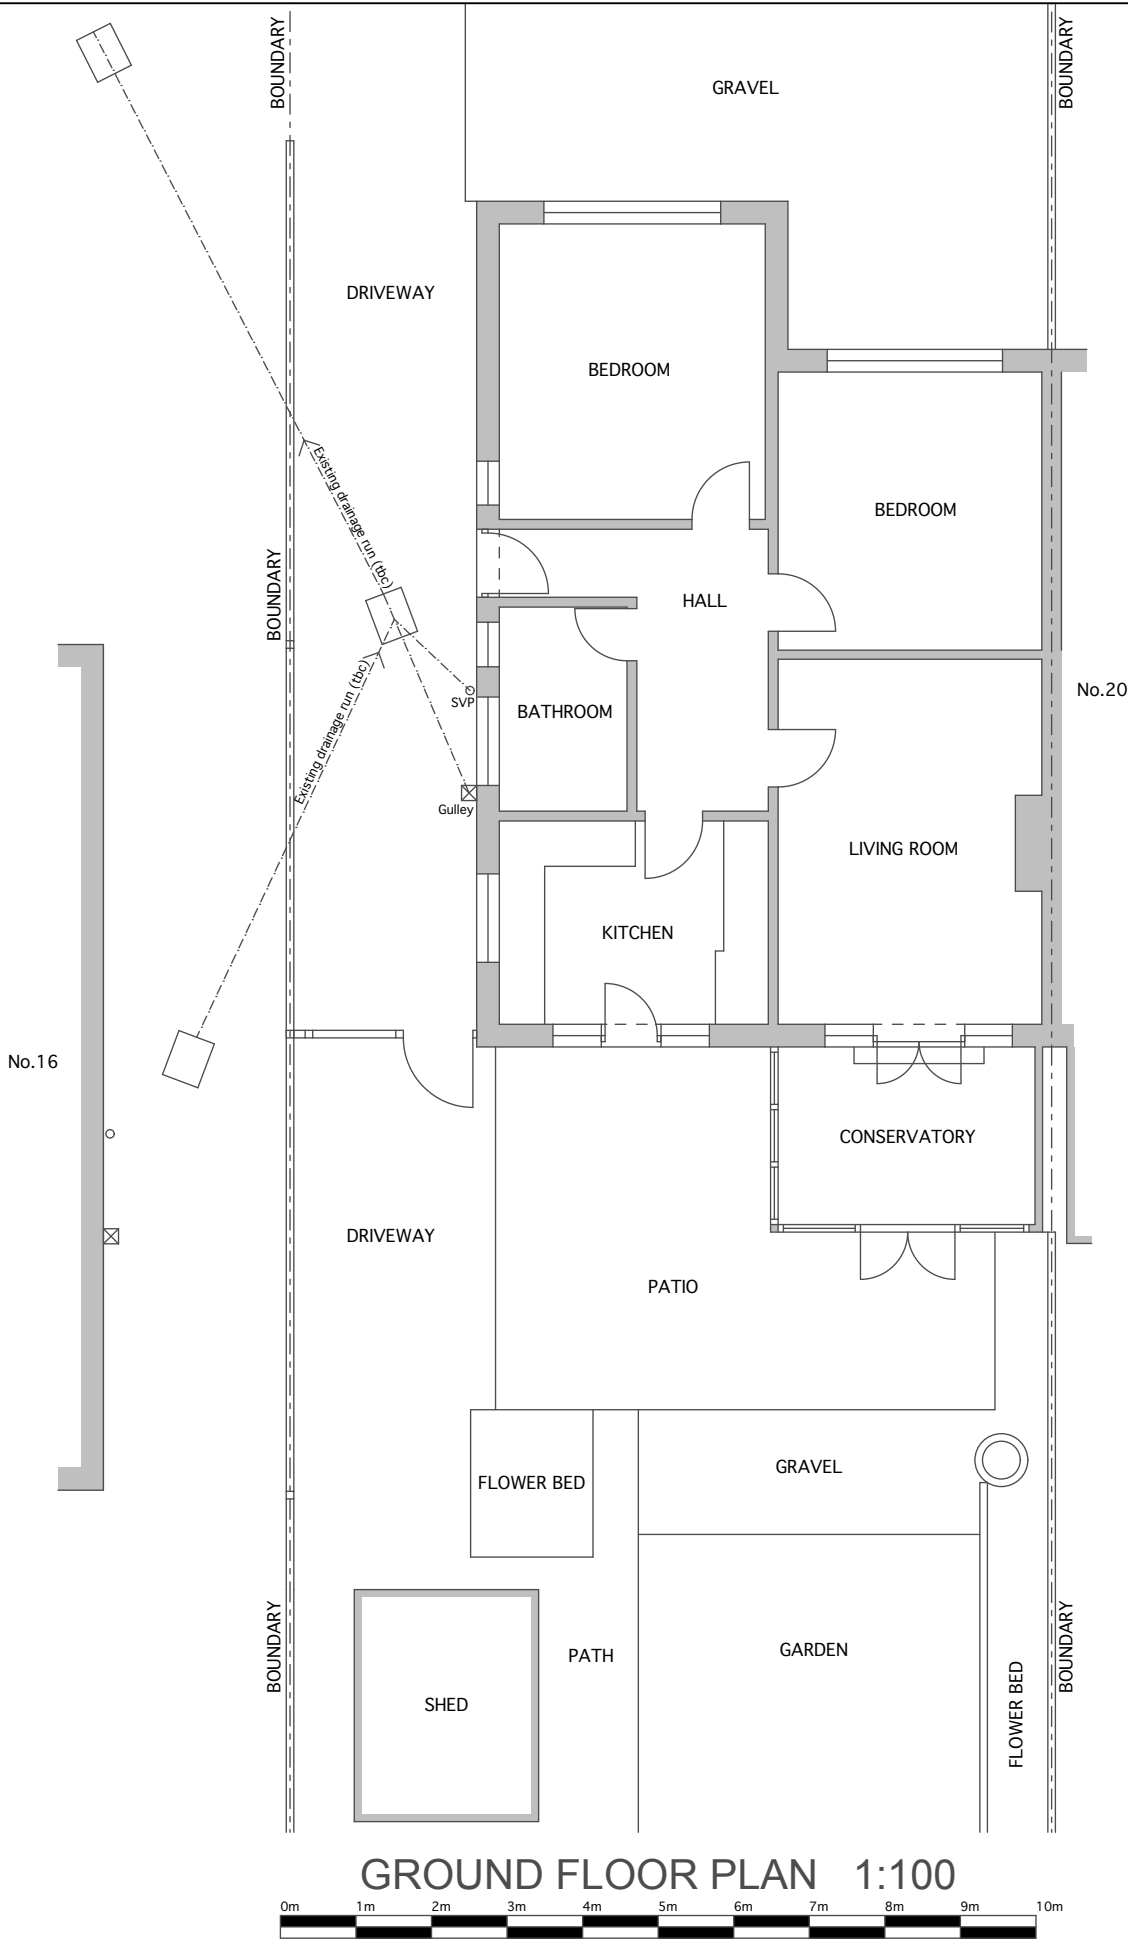

GROUND FLOOR PLAN 1:100

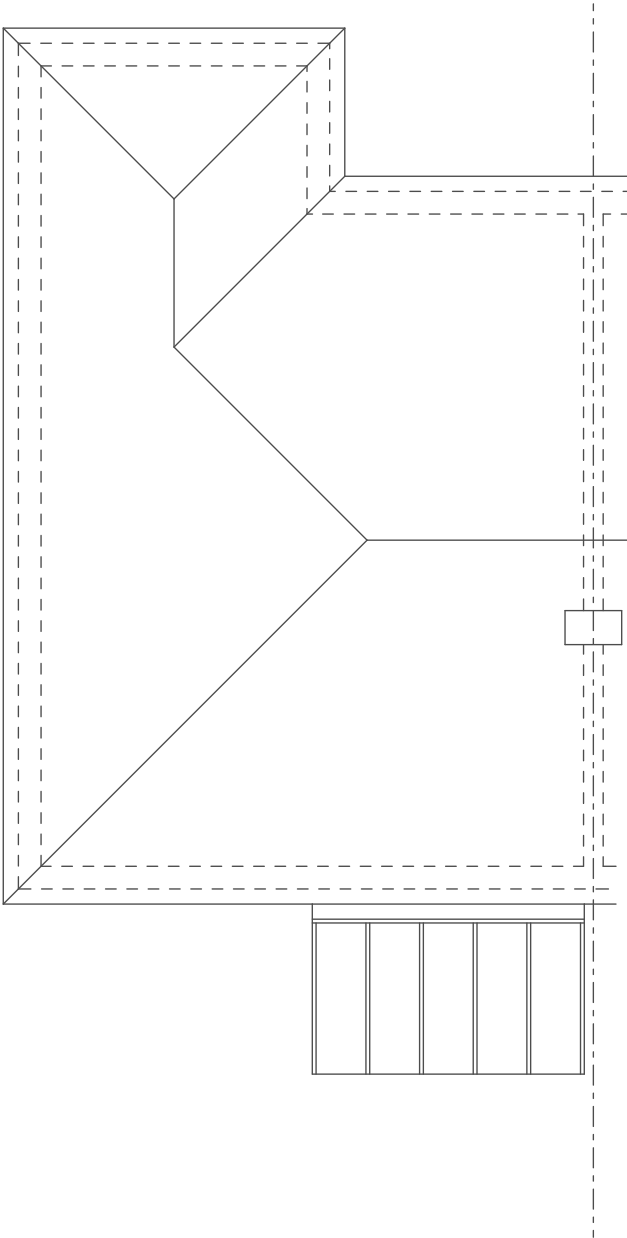

ROOF PLAN 1:100

