Permitted Development Application

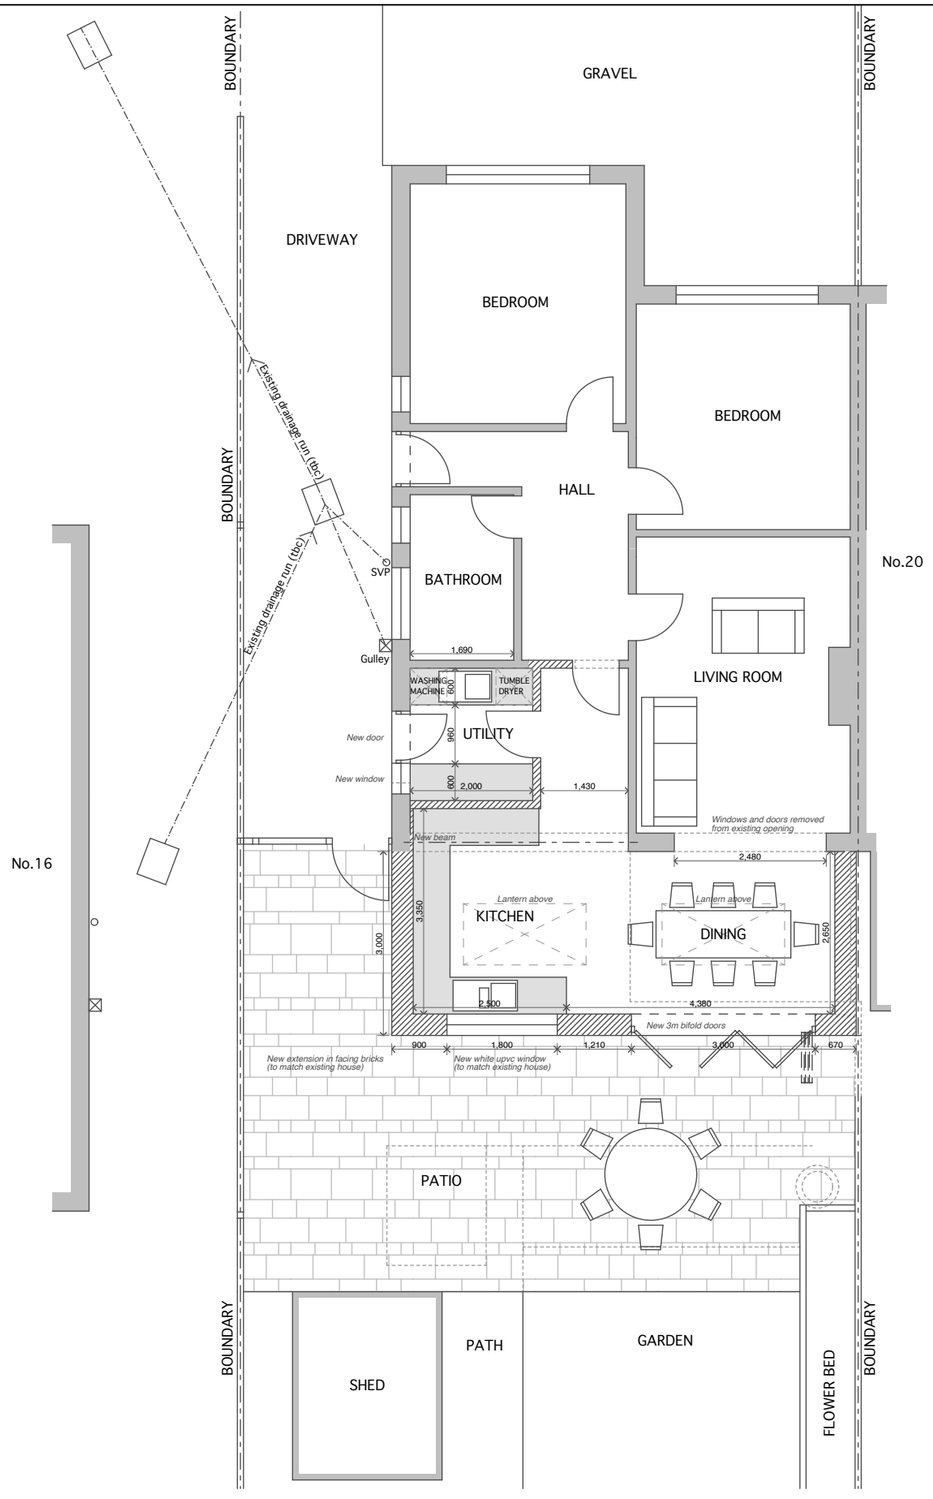

GROUND FLOOR PLAN 1:100

0m 1m 2m 3m 4m 5m 6m 7m 8m 9m 10m

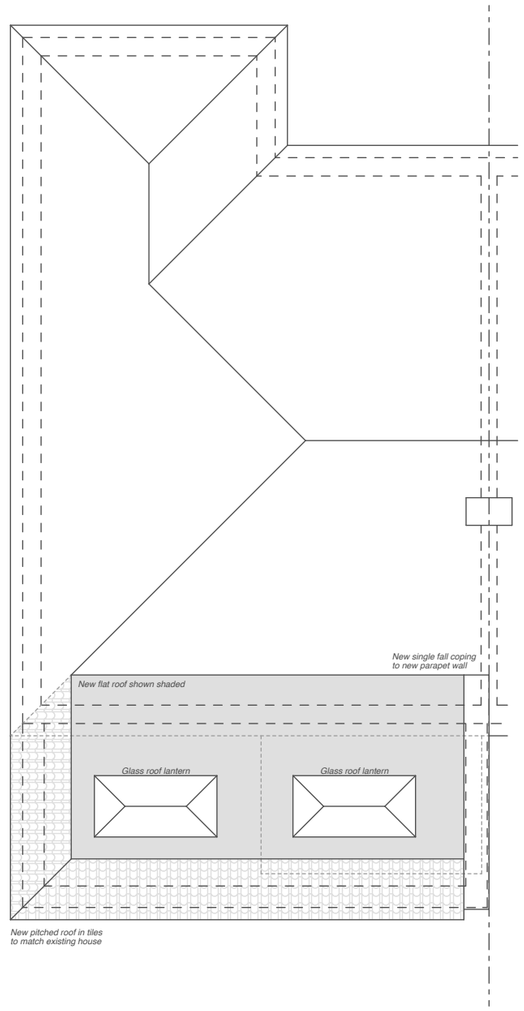

ROOF PLAN 1:100

0m 1m 2m 3m 4m 5m 6m 7m 8m 9m 10m

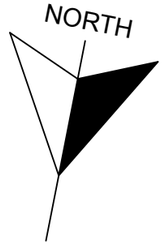

BACS
Beckett Architectural & Consultancy Services Ltd

Stuart Beckett, BSc (Hons) ICIOB
Architectural Technician
t: 07879 418520
e: beckettarchitectural@hotmail.com
www.beckettarchitectural.co.uk

Revisions:

Scheme **18 Malthouse Lane, Burgess Hill, RH15 9XA**

Title **Proposed Floor Plans (PD App)**

Drawn By	SRB
Date	JULY 2026
Date plotted	07/07/2026
Scale	1:100 @ A3
Drawing Number	**2602-025**