




9

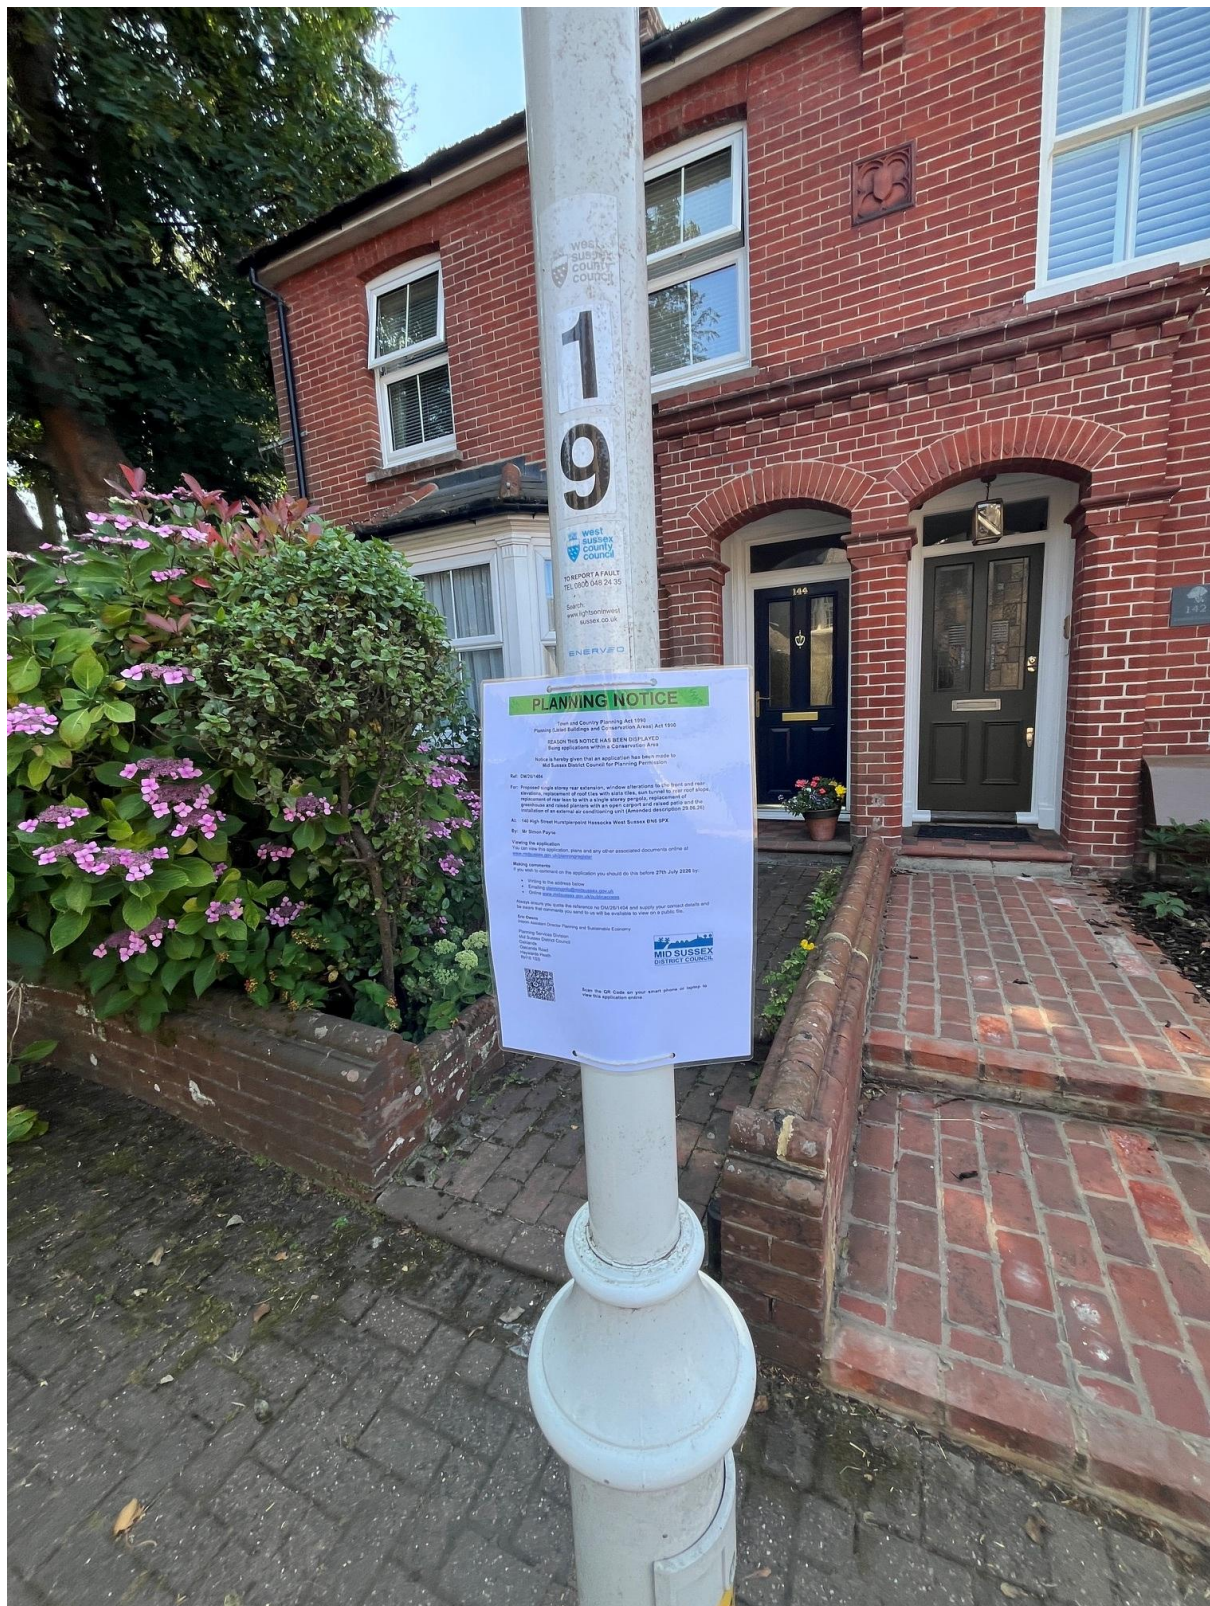

TO REPORT A FAULT
TEL 0800 048 24 35

Search:
www.lightsonlinwest.sussex.co.uk

ENERVED

PLANNING NOTICE

Town and Country Planning Act 1990
Planning (Listed Buildings and Conservation Areas) Act 1990

REASON THIS NOTICE HAS BEEN DISPLAYED
Being applications within a Conservation Area

Notice is hereby given that an application has been made to
Mid Sussex District Council for Planning Permission

Ref: DM/26/1404

For: Proposed single storey rear extension, window alterations to the front and rear elevations, replacement of roof tiles with slate tiles, sun tunnel to rear roof slope, replacement of rear lean to with a single storey pergola, replacement of greenhouse and raised planters with an open carport and raised patio and the installation of an external air conditioning unit (Amended description 29.06.26)

At: 140 High Street Hurstpierpoint Hassocks West Sussex BN6 9PX

By: Mr Simon Payne

Viewing the application
You can view this application, plans and any other associated documents online at
www.midsussex.gov.uk/planningregister

Making comments
If you wish to comment on the application you should do this before 27th July 2026 by:

- Writing to the address below
- Emailing planninginfo@midsussex.gov.uk
- Online www.midsussex.gov.uk/publicaccess

Always ensure you quote the reference no DM/26/1404 and supply your contact details and be aware that comments you send to us will be available to view on a public file.

Eric Owens
Interim Assistant Director Planning and Sustainable Economy
Planning Services Division
Mid Sussex District Council
Oaklands
Oaklands Road
Haywards Heath
RH16 1SS



Scan the QR Code on your smart phone or laptop to
view this application online