


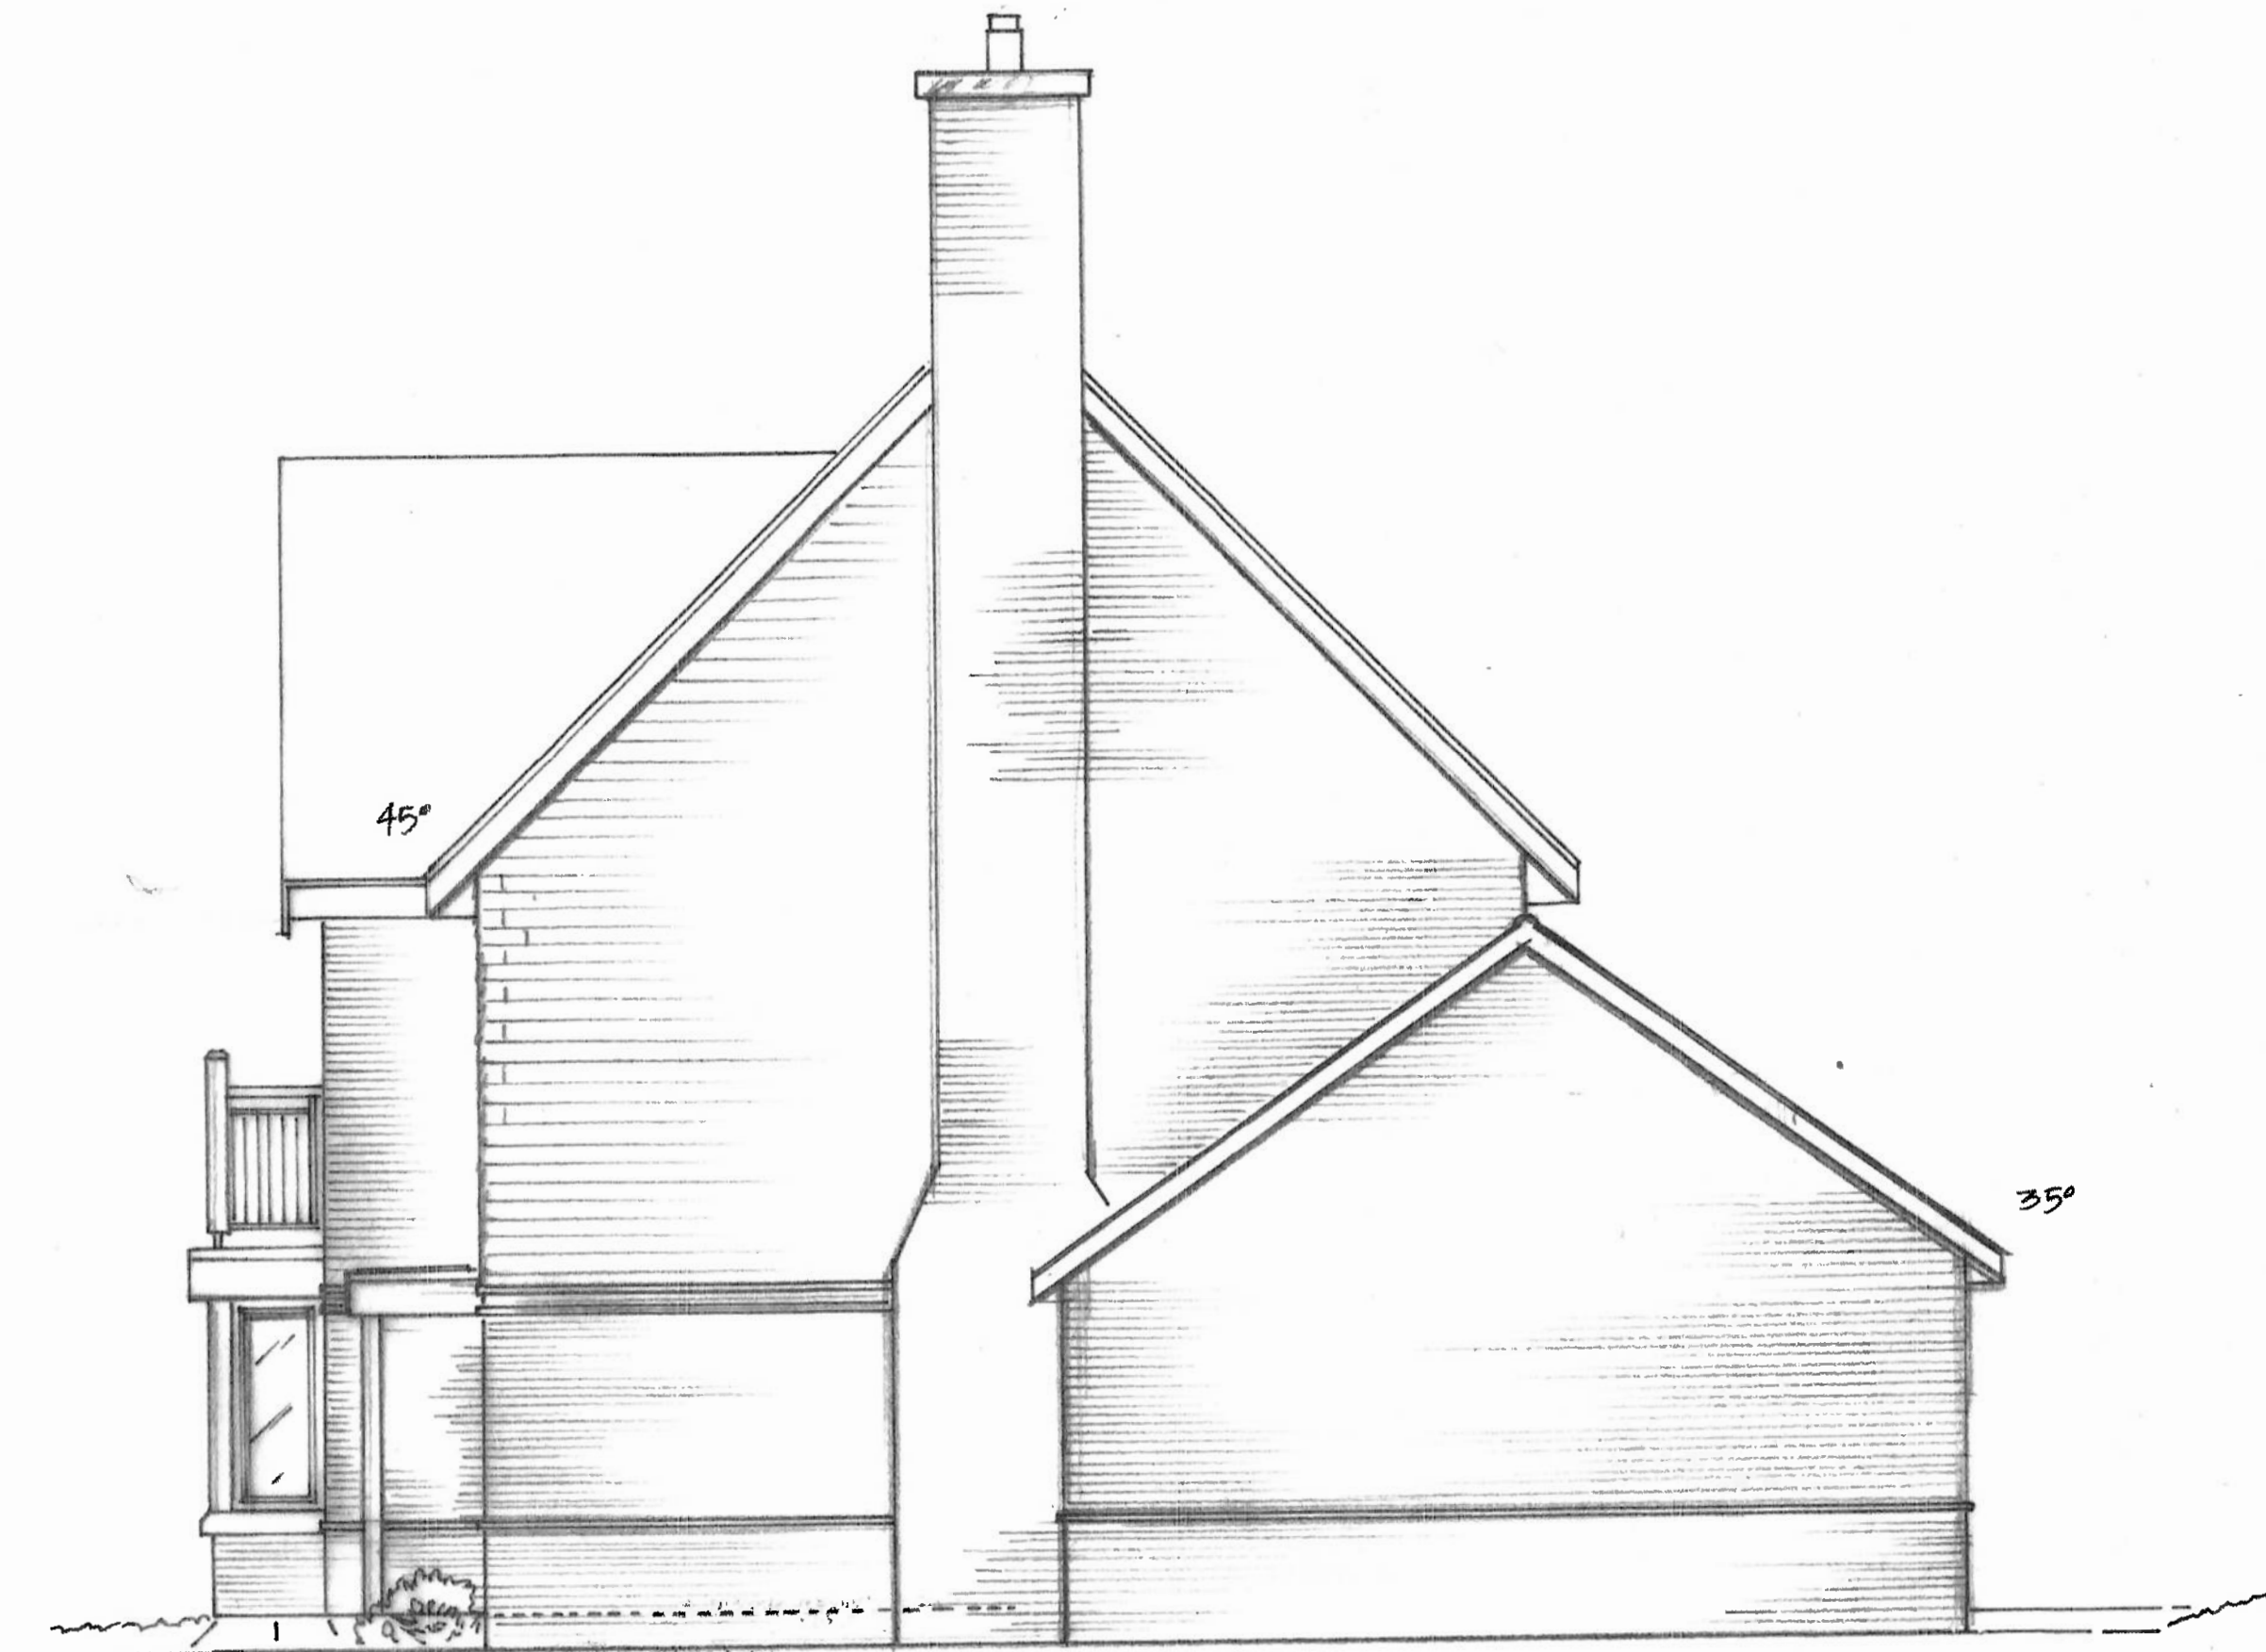

MID SUSSEX DC
 27 JAN 2025
 Scale bar for use with plans
 0cm 1 2 3 4 5

BERNIER
 DESIGN

07540 188432

Residence Bernier Morrissey

3 Parker Close, Pease Pottage, Crawley, West Sussex

RH11 9UB

Title: Existing Side Elevation

Date: 24 January 2025

Drawn by: C. Bernier

Scale: 1:50

5/10