


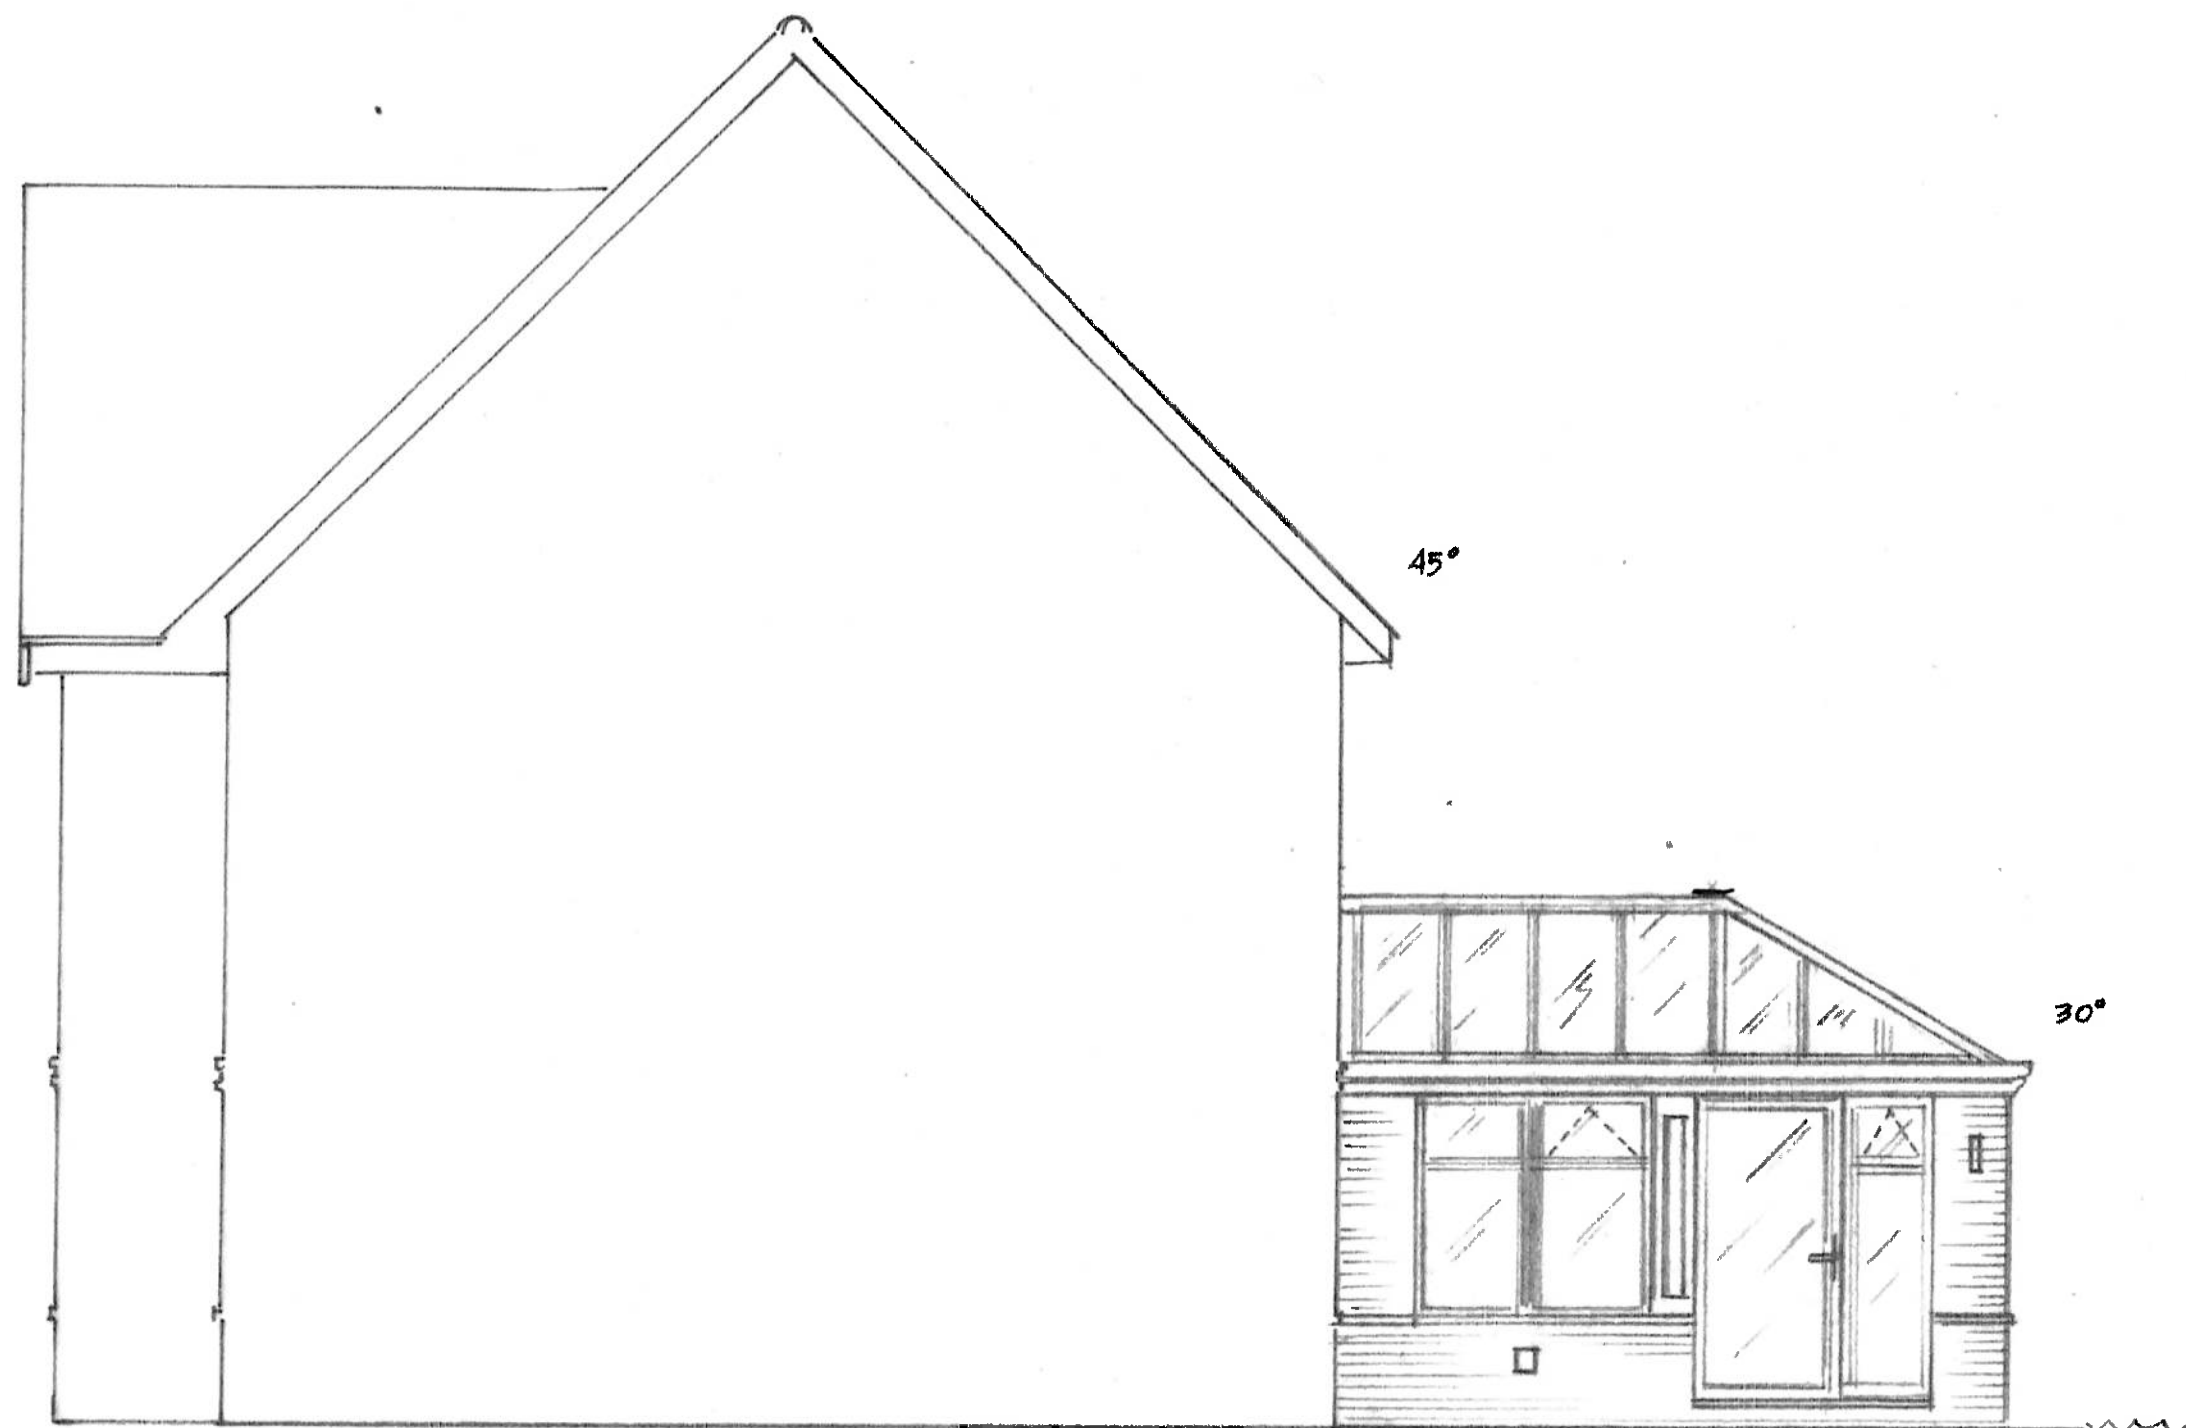

MID SUSSEX

27 JAN 2025

Scale bar for use with
0cm 1 2 3 4

BERNIER
DESIGN

07540 188432

Residence Bernier Morrissey

3 Parker Close, Pease Pottage, Crawley, West Sussex

RH11 9UB

Title: Proposed Side
Orangery/Conservatory
Elevation

Date: 24 January 2025

Drawn by: C. Bernier

Scale:

1:50

10

10