


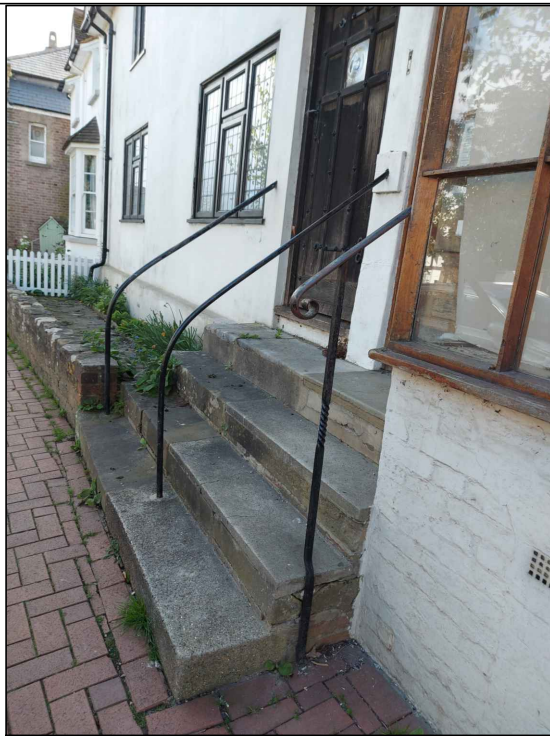

PHOTOS OF EXISTING CONDITION STEPS AND RAILINGS


EXAMPLE OF RAILING TO BE REPLICATED

DRAWING ISSUE STATUS

PLANNING

ALL COPYRIGHT RESERVED TO
LYL ARCHITECTURAL DESIGNS LTD.

REV	DATE	COMMENTS

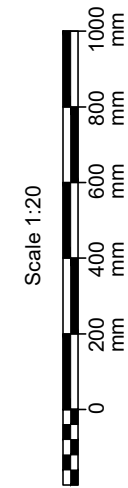

CLIENT

STEPHEN YEOMAN

PROJECT

THE OLD BAKERY
65-65A HIGH STREET
LINDFIELD, WEST SUSSEX
RH16 2HN

DRAWING TITLE


EXTERNAL STEPS &
RAILINGS:
EXISTING & PROPOSED SIDE
ELEVATIONS

REVISION

SCALE 1:20 @ A3

DRAWING NUMBER

L19-P-21

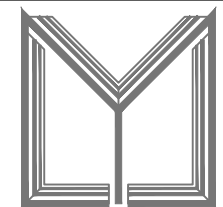

ARCHITECTURAL
DESIGNS LTD.

LYL ARCHITECTURAL DESIGNS LTD.
KERENSA, ORCHARD DRIVE
MAIDSTONE, KENT
ME14 5JG
TEL: 07968040397
EMAIL: lana@lylarchitecturaldesigns.co.uk

Metal Handrail: Flat Section
with Ornate Scroll. To to be
Dismantled

Concrete Tread
Stone Riser
Concrete Step
Brick Core to be Inspected

EXISTING
NORTH FACING ELEVATION

New Metal Handrail:
Flat Section with
Ornate Scroll.

New Stone Tread
Existing Stone Riser
New Stone Tread &
Riser
Brick Core to be Repaired using matching
bricks and lime mortar

PROPOSED
NORTH FACING ELEVATION

Metal Handrail: Flat Section
with Ornate Scroll. To to be
Dismantled

Metal Handrail Circular
profile to be Dismantled

Brick Core to
be Inspected

EXISTING
SOUTH FACING ELEVATION

New Metal Handrail:
Flat Section with
Ornate Scroll.

New Stone
Riser

Brick Core to be Repaired
where required using
matching bricks and lime
mortar

PROPOSED
SOUTH FACING ELEVATION