



NOTE:
These design drawings are the copyright material of OneBuild Group and may not be reproduced or adapted in any way, whether in whole or in part without the prior written permission. 'All rights reserved'
Contractors are to confirm all relevant site dimensions prior to commencement of works and to notify the Client or Architect of any discrepancies or omissions that require immediate attention.

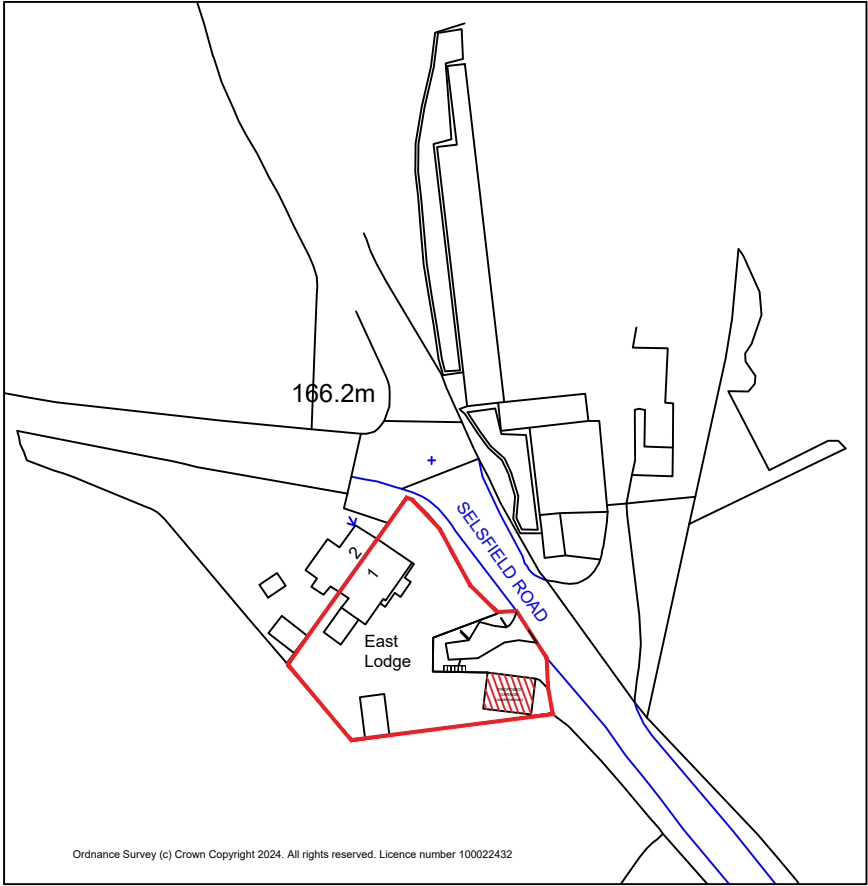

LOCATION PLAN
1:1250

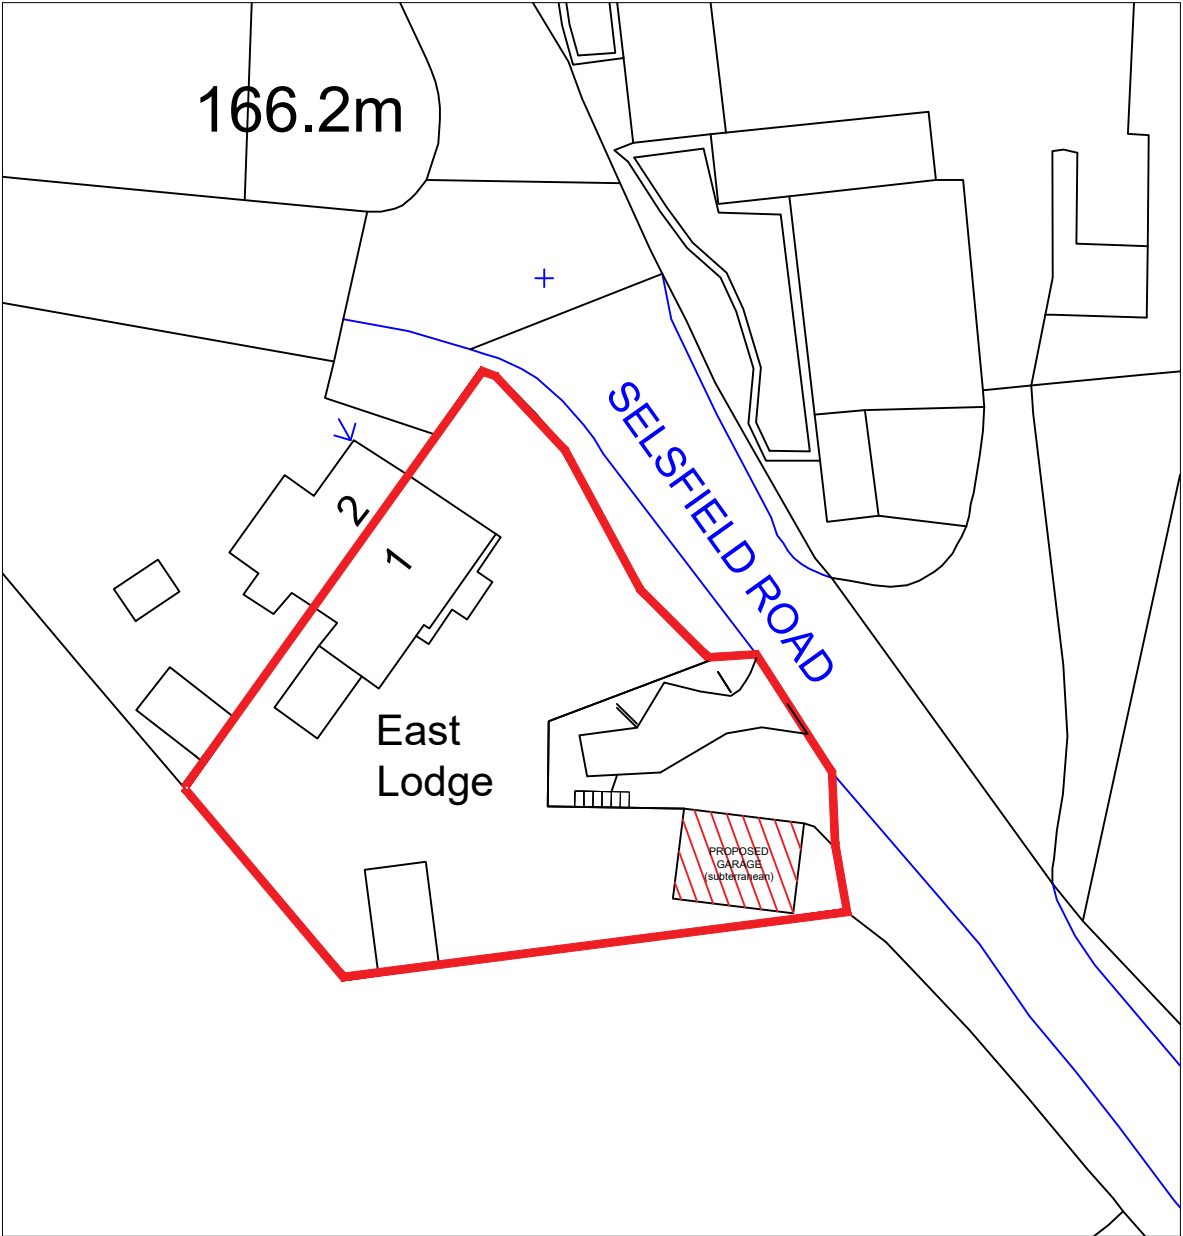

BLOCK PLAN
1:500



THE SITE
1 East Lodge Stonelands
Selsfield Road
East Grinstead RH19 4QY



Scale 1:100 @ A3



PLANNING APPROVAL SUBMISSION
(for planning purposes this drawing may be scaled)

REVISIONS:		
Rev:	Date:	Description:

ONEBUILD GROUP

Architectural Property Design Services
155-157 High Street Dorking Surrey RH4 1AD
tel: 01306 884947
mobile: 07970 700773
email: design@ob.group
web: www.ob.group

Client: Mr David Tonna

Site: 1 East Lodge Stonelands
Selsfield Road
East Grinstead RH19 4QY

Title: Proposed Site Location & Block Plans

Date: December 2024

Scale: 1:100 @ A3
1: 50 @ A1

Rev: A

Drawing No: 0110/P/07