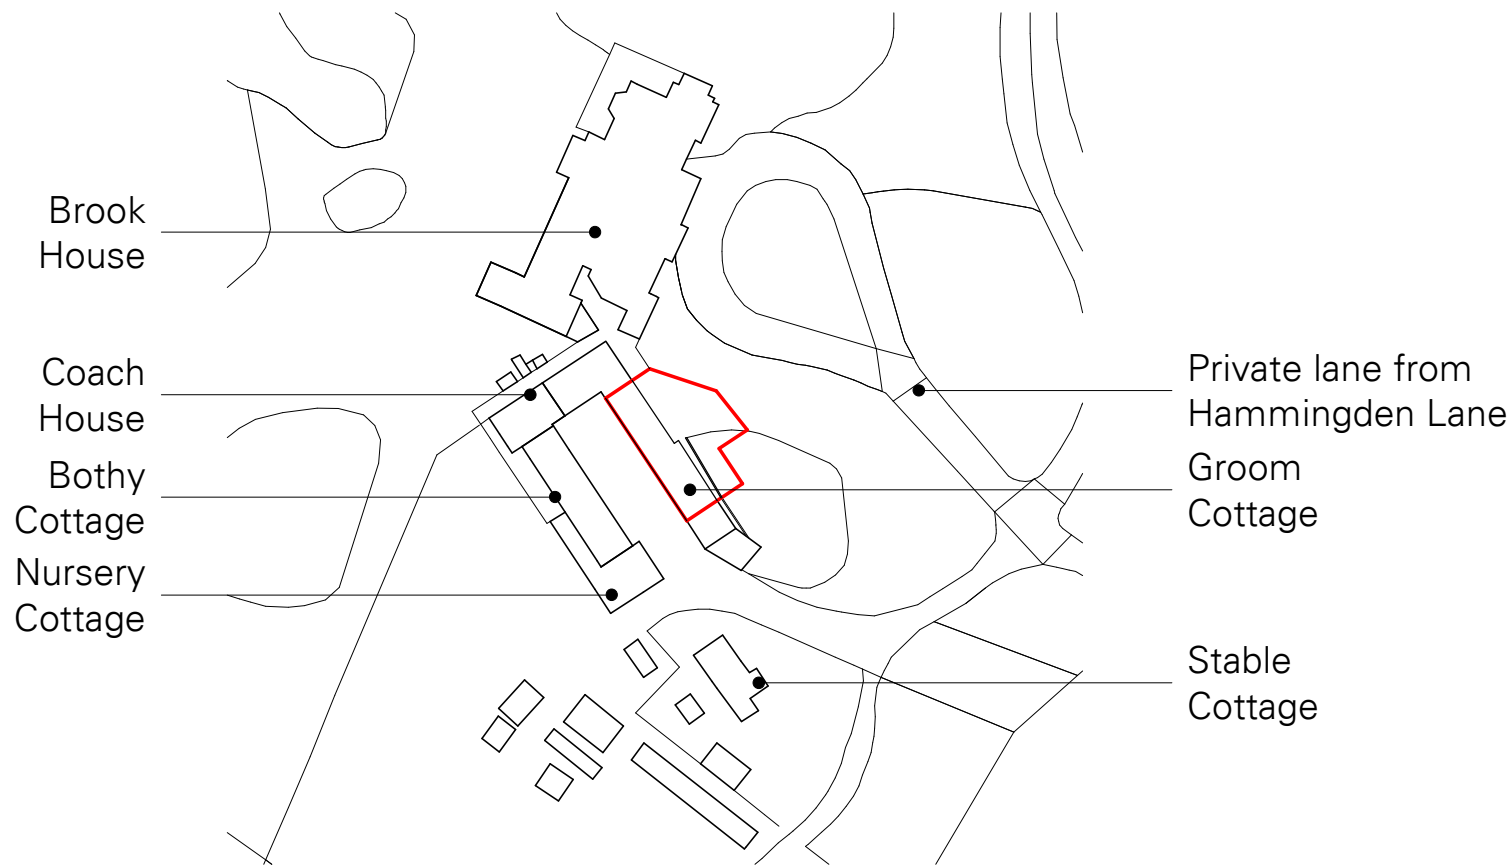


1	Planning Issue	AG/NF	18/02/25
rev	description	drawn / checked	date
revisions			
Status:	PLANNING		
This drawing is to be used for design intent only. This drawing is protected under The Copyright, Designs and Patents Act 1988. Scale for planning purposes only. Figured dimensions only are to be taken from this drawing. All dimensions are to be checked on site before any work is put in hand. If in doubt, ASK.			
CURIO ARCHITECTS		a: LI.205, The Print Rooms 164-180 Union Street, SE1 0LH w: www.curioarchitects.co.uk e: hello@curioarchitects.co.uk	
Client:	SCOTT McEWAN		
Project:	GROOM COTTAGE, BROOK HOUSE, HAMMINGDEN LANE, RH17 6SR		
Title:	SITE LOCATION PLAN		
Scale:	1 : 1250	@ A3	Drawn: NF
Date:	JAN 2025		Checked: AG
Job no:	Drawing no:	Revision:	
24069		01001	1