


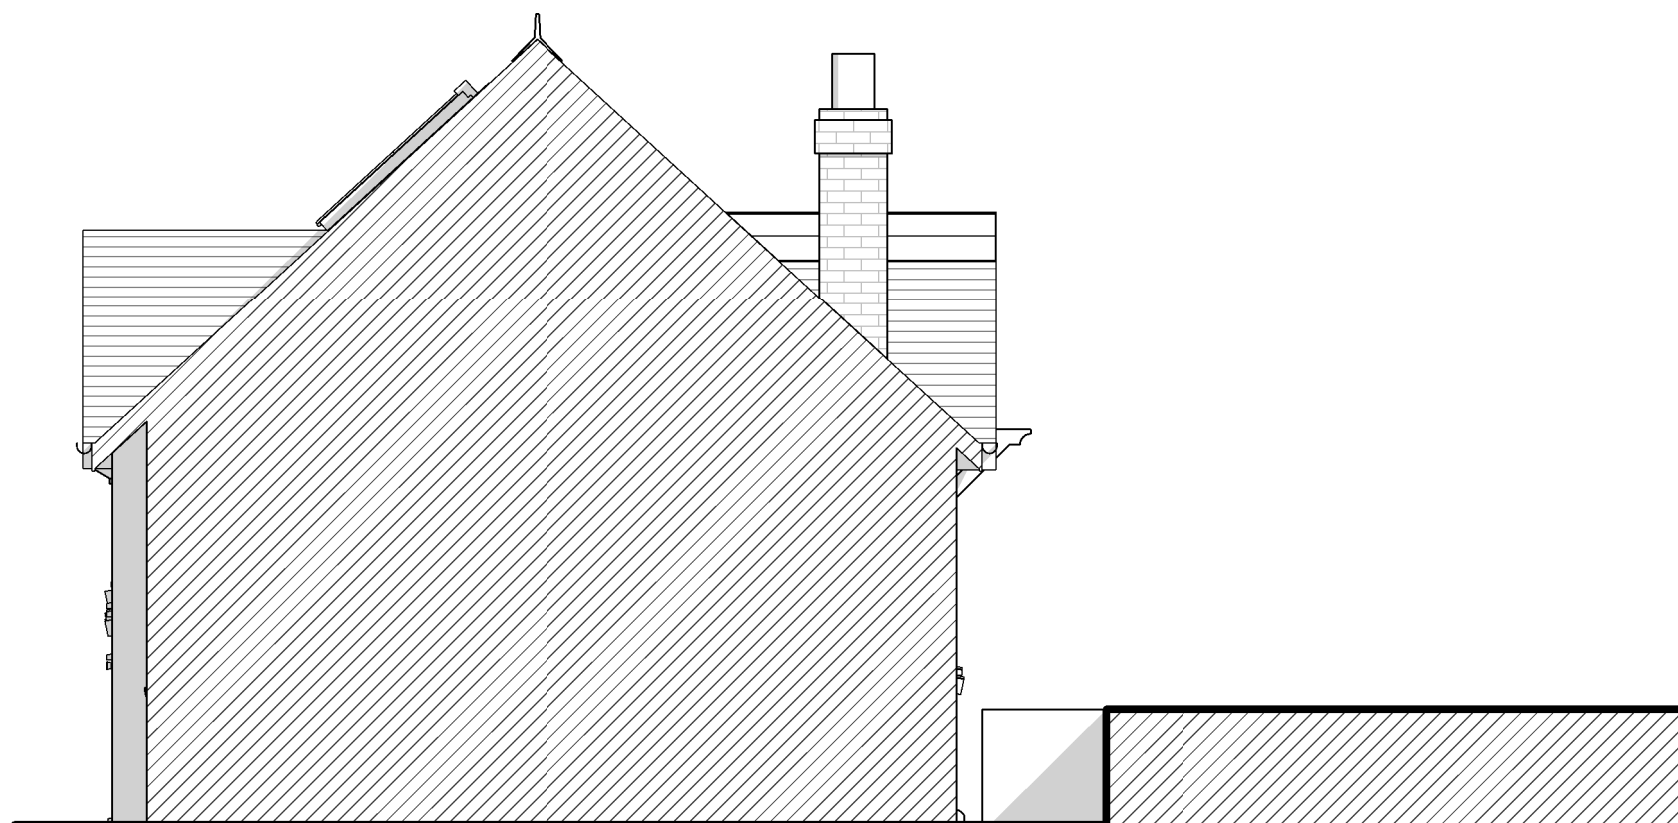

1 Existing_South
1 : 50



2 Existing_North
1 : 50



3 Existing_East
1 : 50



4 Existing_West
1 : 50



- Planning Notes**
- For planning purposes, not for construction or any purpose other than planning application.
 - All dimensions are in millimetres unless otherwise noted.
 - Subject to Structural Engineers technical design and specification.
 - Window mullion/patio glazing arrangement window mullion/ patio glazing arrangement indicative subject to detail design.
 - Site footprint taken from combination of survey and OS mapping data. Any information relating to neighbouring buildings is approximate.

1	Planning Issue	AG/NF	18/02/25
rev	description	drawn / checked	date

revisions

Status: PLANNING

This drawing is to be used for design intent only. This drawing is protected under The Copyright, Designs and Patents Act 1988. Scale for planning purposes only. Figured dimensions only are to be taken from this drawing. All dimensions are to be checked on site before any work is put in hand. If in doubt, ASK.

CURIO
ARCHITECTS

a: LJ.205, The Print Rooms
164-180 Union Street, SE1 0LH
w: www.curioarchitects.co.uk
e: hello@curioarchitects.co.uk

Client: SCOTT McEWAN

Project: GROOM COTTAGE, BROOK HOUSE,
HAMMINGDEN LANE,
RH17 6SR

Title: GENERAL ARRANGEMENT
EXISTING
ELEVATIONS

Scale: 1 : 50 @ A1	Drawn: AG
Date: JAN 2025	Checked: NF

Job no: 24069	Drawing no:	Revision: 1
---------------	-------------	-------------

05001