
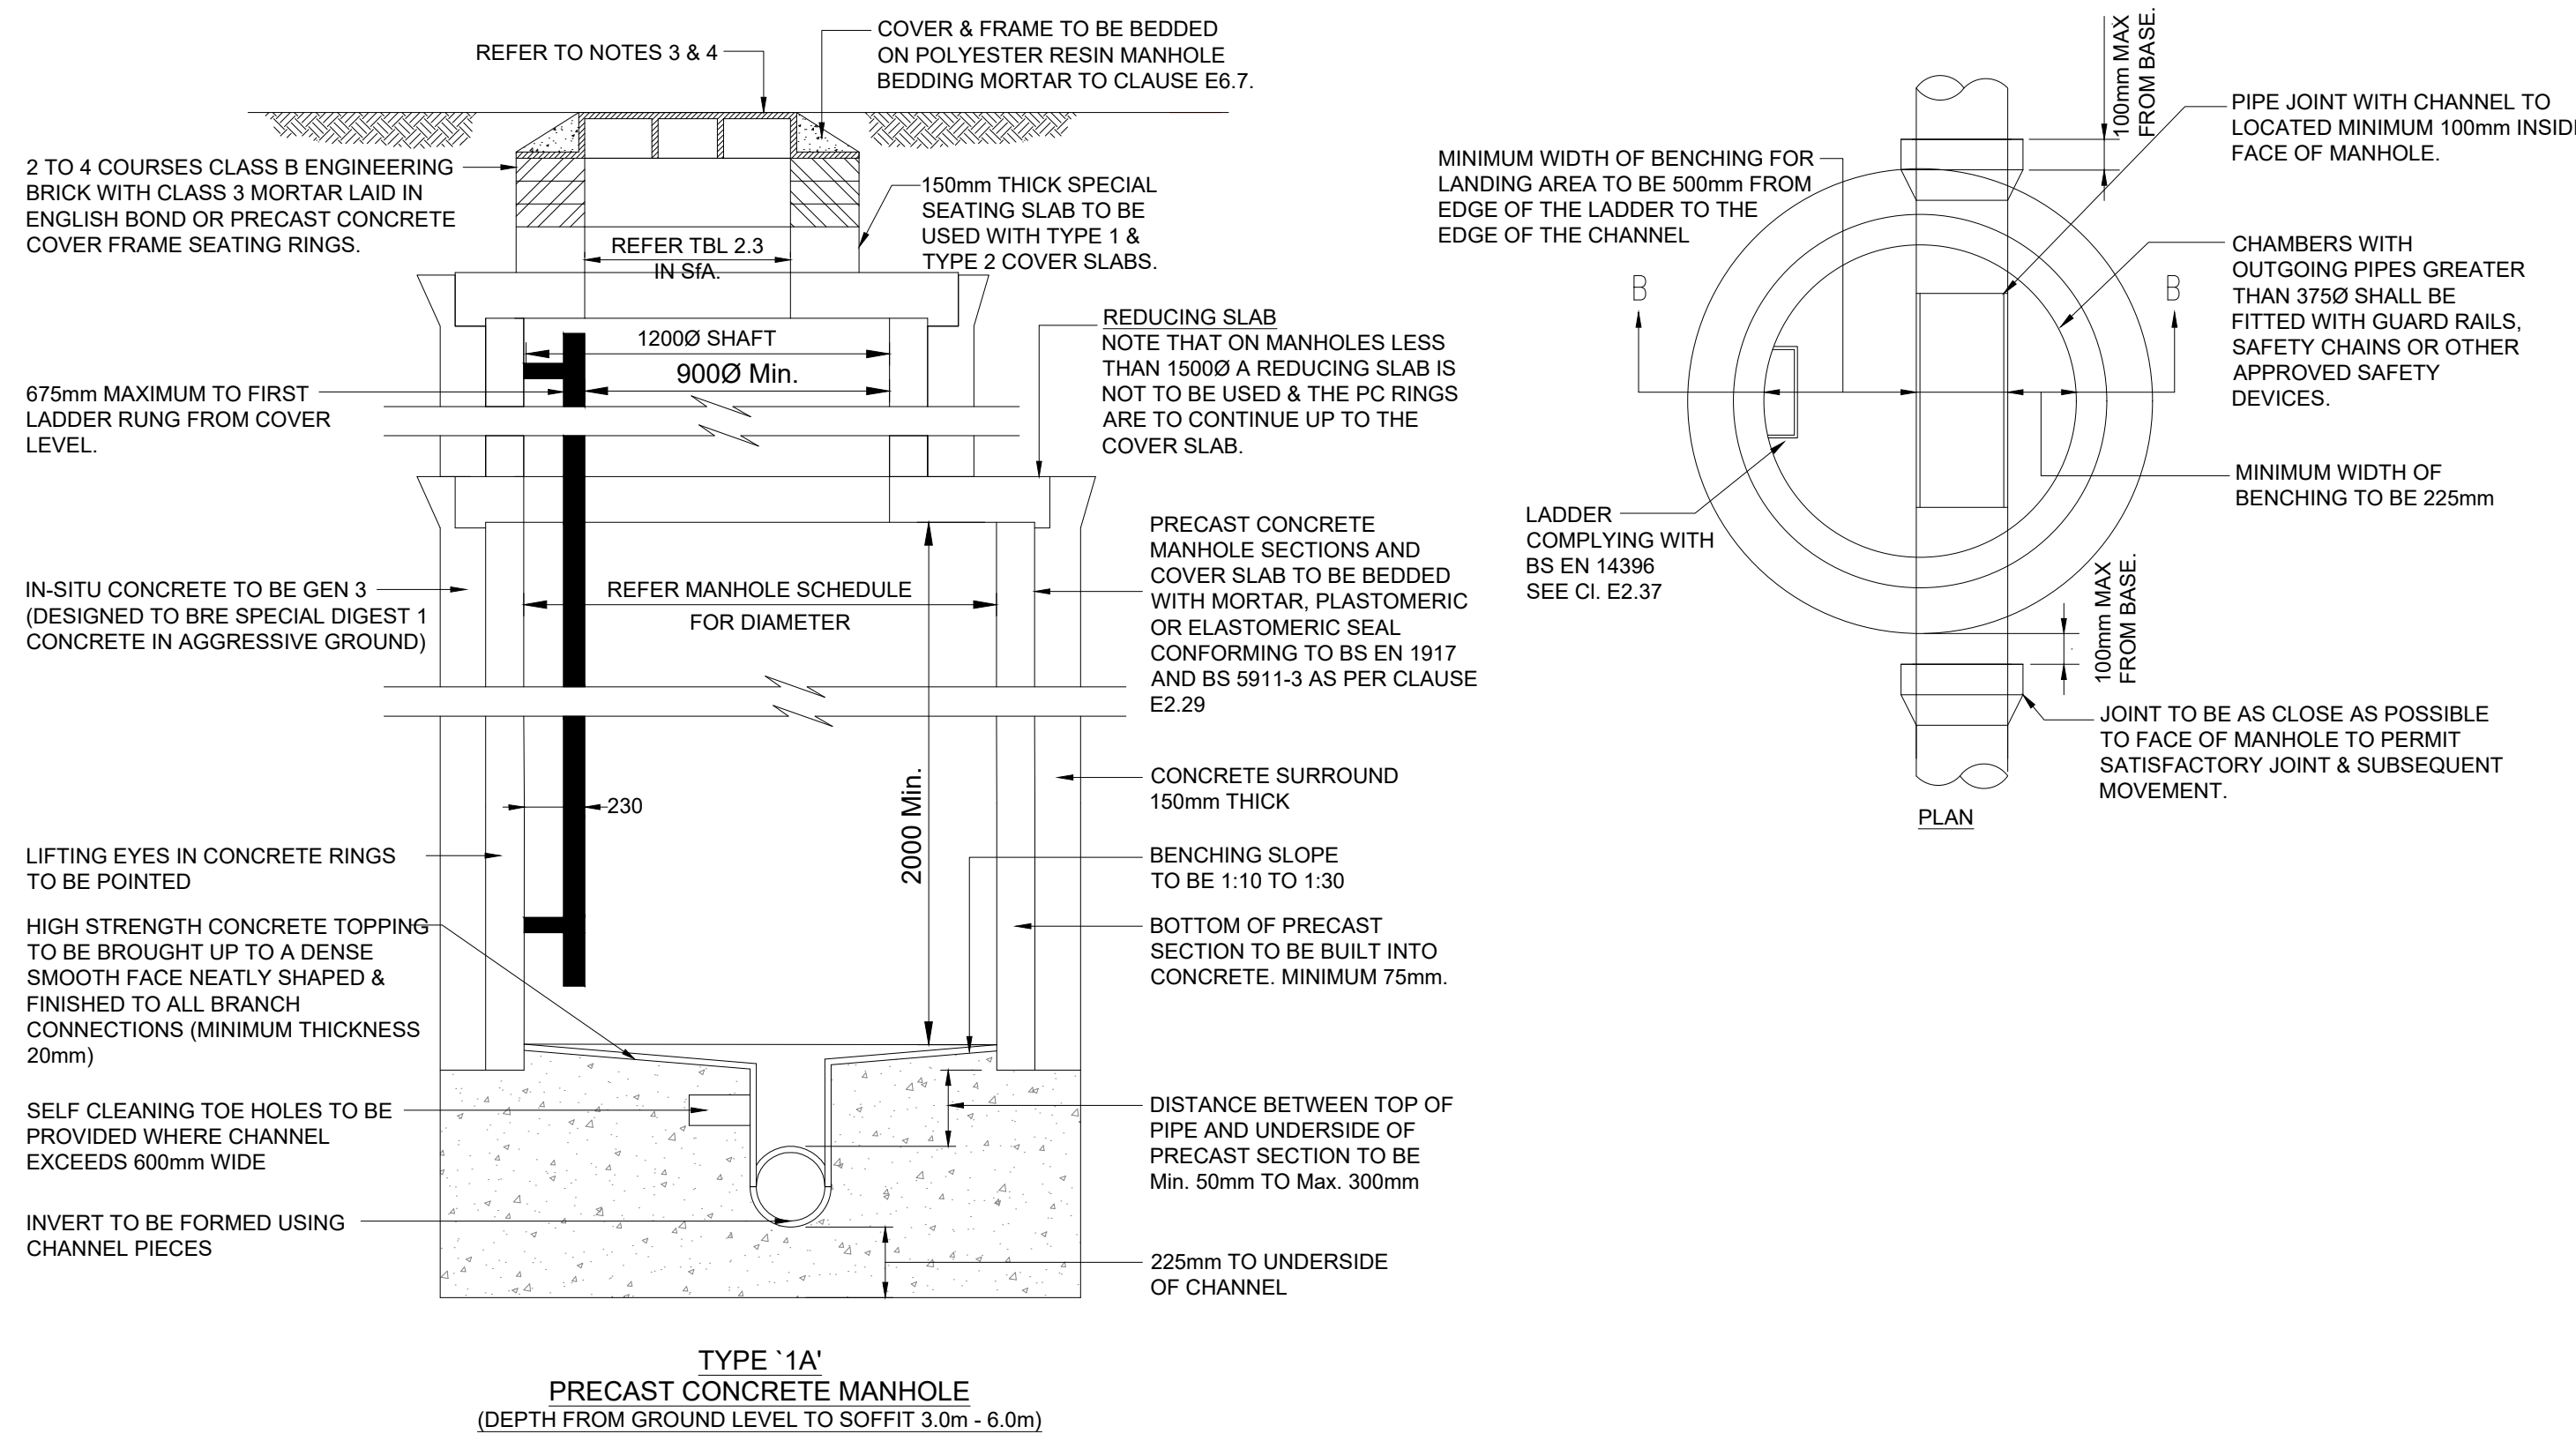


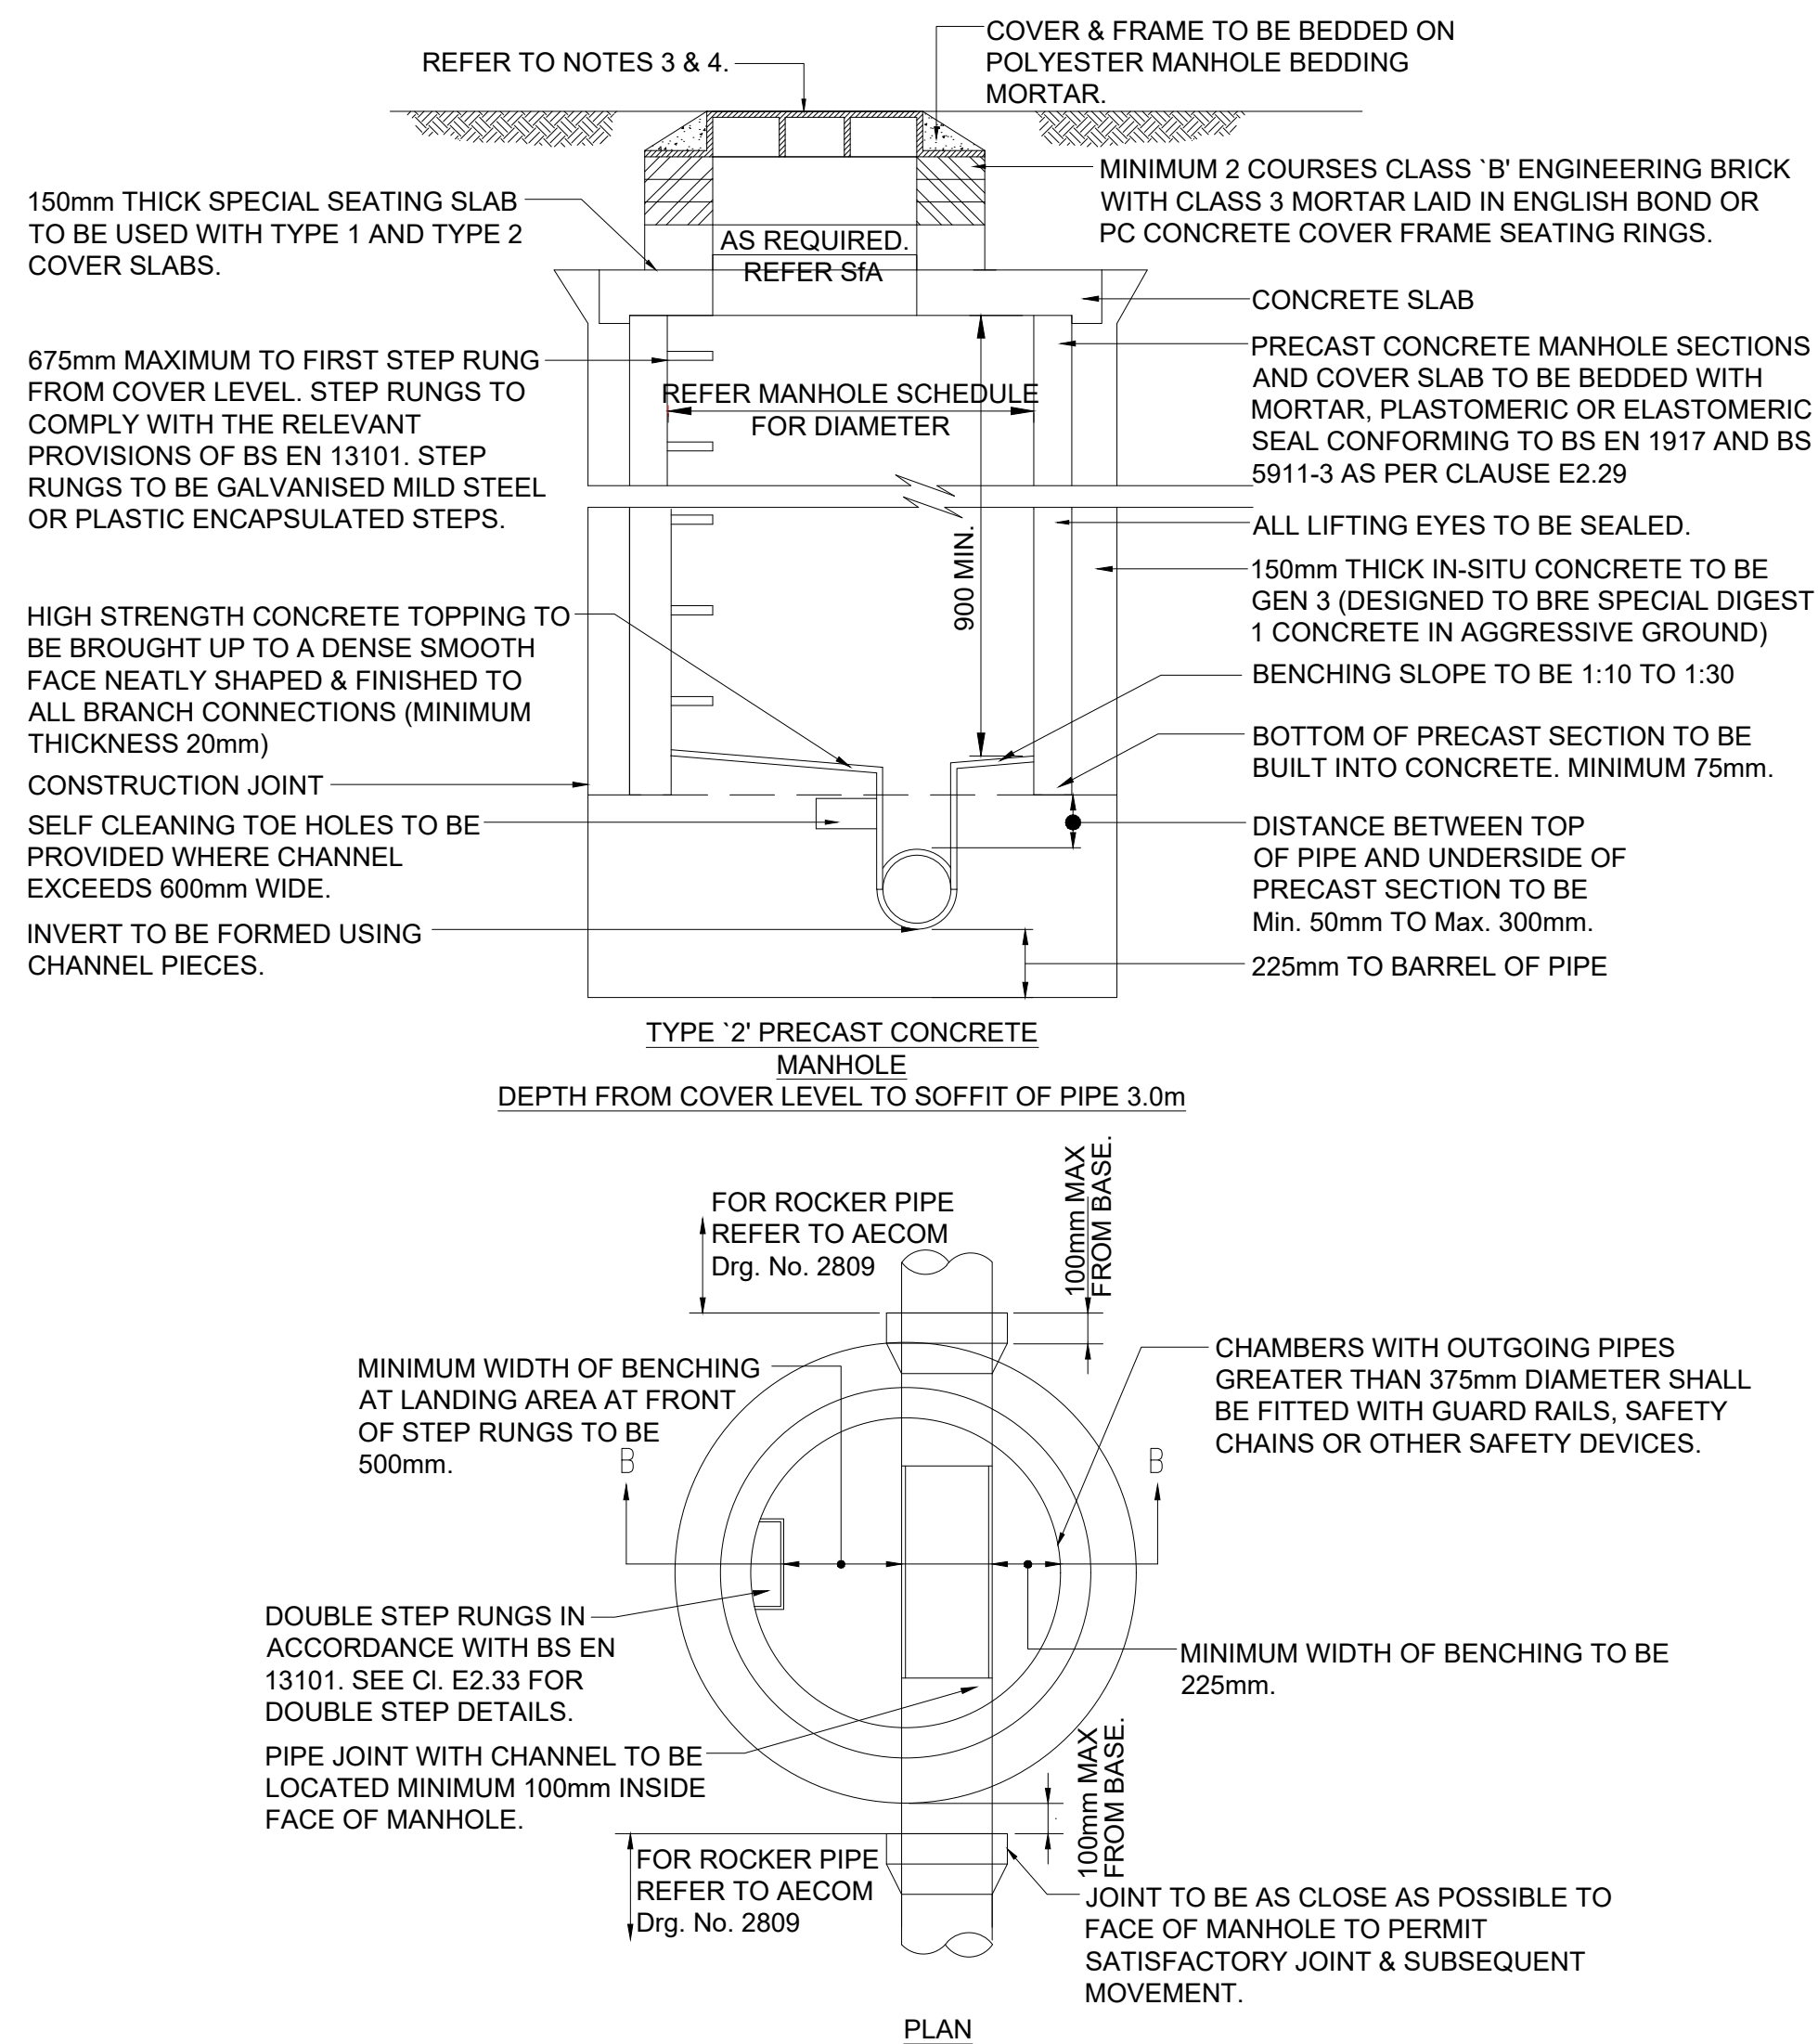

NOTE

OPENING TO BE LOCATED CENTRALLY OVER 900mm SHAFT AND OFFSET Approx. 200mm FOR 1200mm DIAMETER SHAFT WITH LADDER.

GENERAL NOTES

1. SOLID TOP COVERS IN TRAFFICKED AREAS TO BE HEAVY DUTY LOAD CLASS D400, DUCTILE IRON TO BS EN 124, 600 x 600 CLEAR OPENING, AS PER SAINT-GOBAIN/PAM INTER-AX D400-N PRODUCT CODE BC22 1, SINGLE SEAL, KITEMARKED, OR EQUAL APPROVED.
2. WHERE CALLED UP ON THE MANHOLE SCHEDULE ALL OTHER COVERS IN AREAS ACCESSIBLE TO PEDESTRIANS ONLY, TO BE SOLID TOP, DUCTILE IRON:


LOAD CLASS B125 TO BS EN 124
600 x 600 CLEAR OPENING, SINGLE SEAL, AS PER
SAINT-GOBAIN/ PAM 'DUCTILE LIGHT DUTY'. PRODUCT
CODE HA03 1, KITEMARKED, OR EQUAL APPROVED.

LOAD CLASS C250 TO BS EN 124
600 x 600 CLEAR OPENING, SINGLE SEAL, AS PER
SAINT-GOBAIN/ PAM 'TROJAN'.
PRODUCT CODE BE30 1, KITEMARKED, OR EQUAL
APPROVED.

3. WHERE OUTLET PIPE DIAMETER IS GREATER THAN INLET, PIPE SOFFITS TO BE AT SAME LEVEL U.N.O.
4. COVERS WHICH FALL WITHIN BLOCK PAVING SLABS ARE TO BE RECESSED TYPE INFILLED WITH THE RELEVANT PAVING TYPE.

GENERAL NOTES:

1. DETAILS ARE SUBJECT TO APPROVAL BY LOCAL WATER AUTHORITY.
2. REFER TO S.F.A FIGURE B.8 FOR DETAIL CROSS REFERENCE.

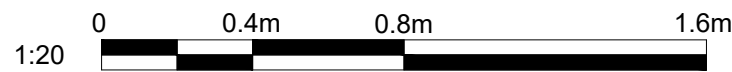

PROJECT

Brookleigh -
Northern Arc avenue
Central Section

CLIENT

Homes England

CONSULTANT

AECOM
Aldgate Tower
2 Lemn Street
London, E1 8FA
United Kingdom

T +44 (0)2076 452000
www.aecom.com

NOTES

1. Do not scale from the drawing
2. All levels shown are in meters Above Ordnance Datum (AOD) unless stated otherwise

SUITABILITY

S1 FOR COORDINATION

ISSUE/REVISION

P01	29.11.2023	FOR COORDINATION
I/R	DATE	DESCRIPTION

KEY PLAN

PROJECT NUMBER

60610807

SHEET TITLE

STANDARD DETAILS
MANHOLE DETAIL
SHEET 3 OF 9

SHEET NUMBER

60610807-ACM-XX-XX-DR-DR-702002