


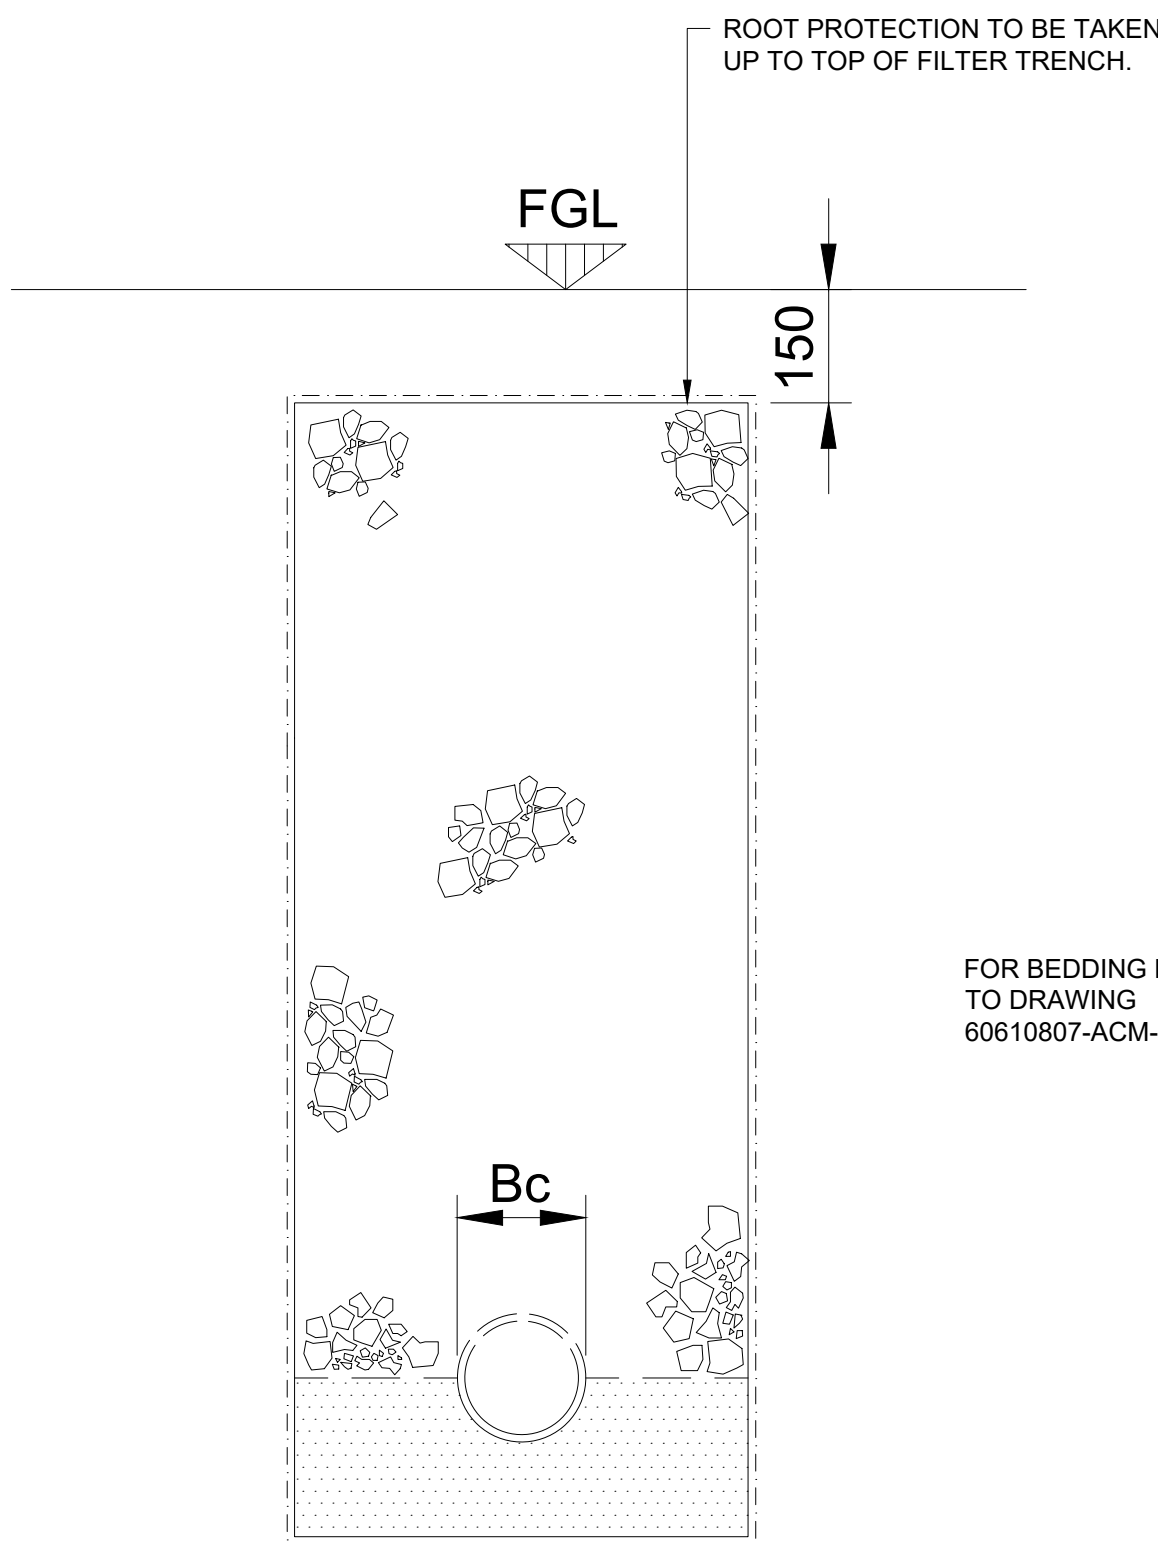
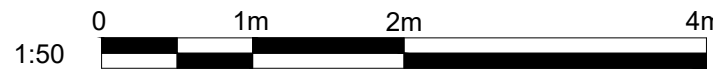
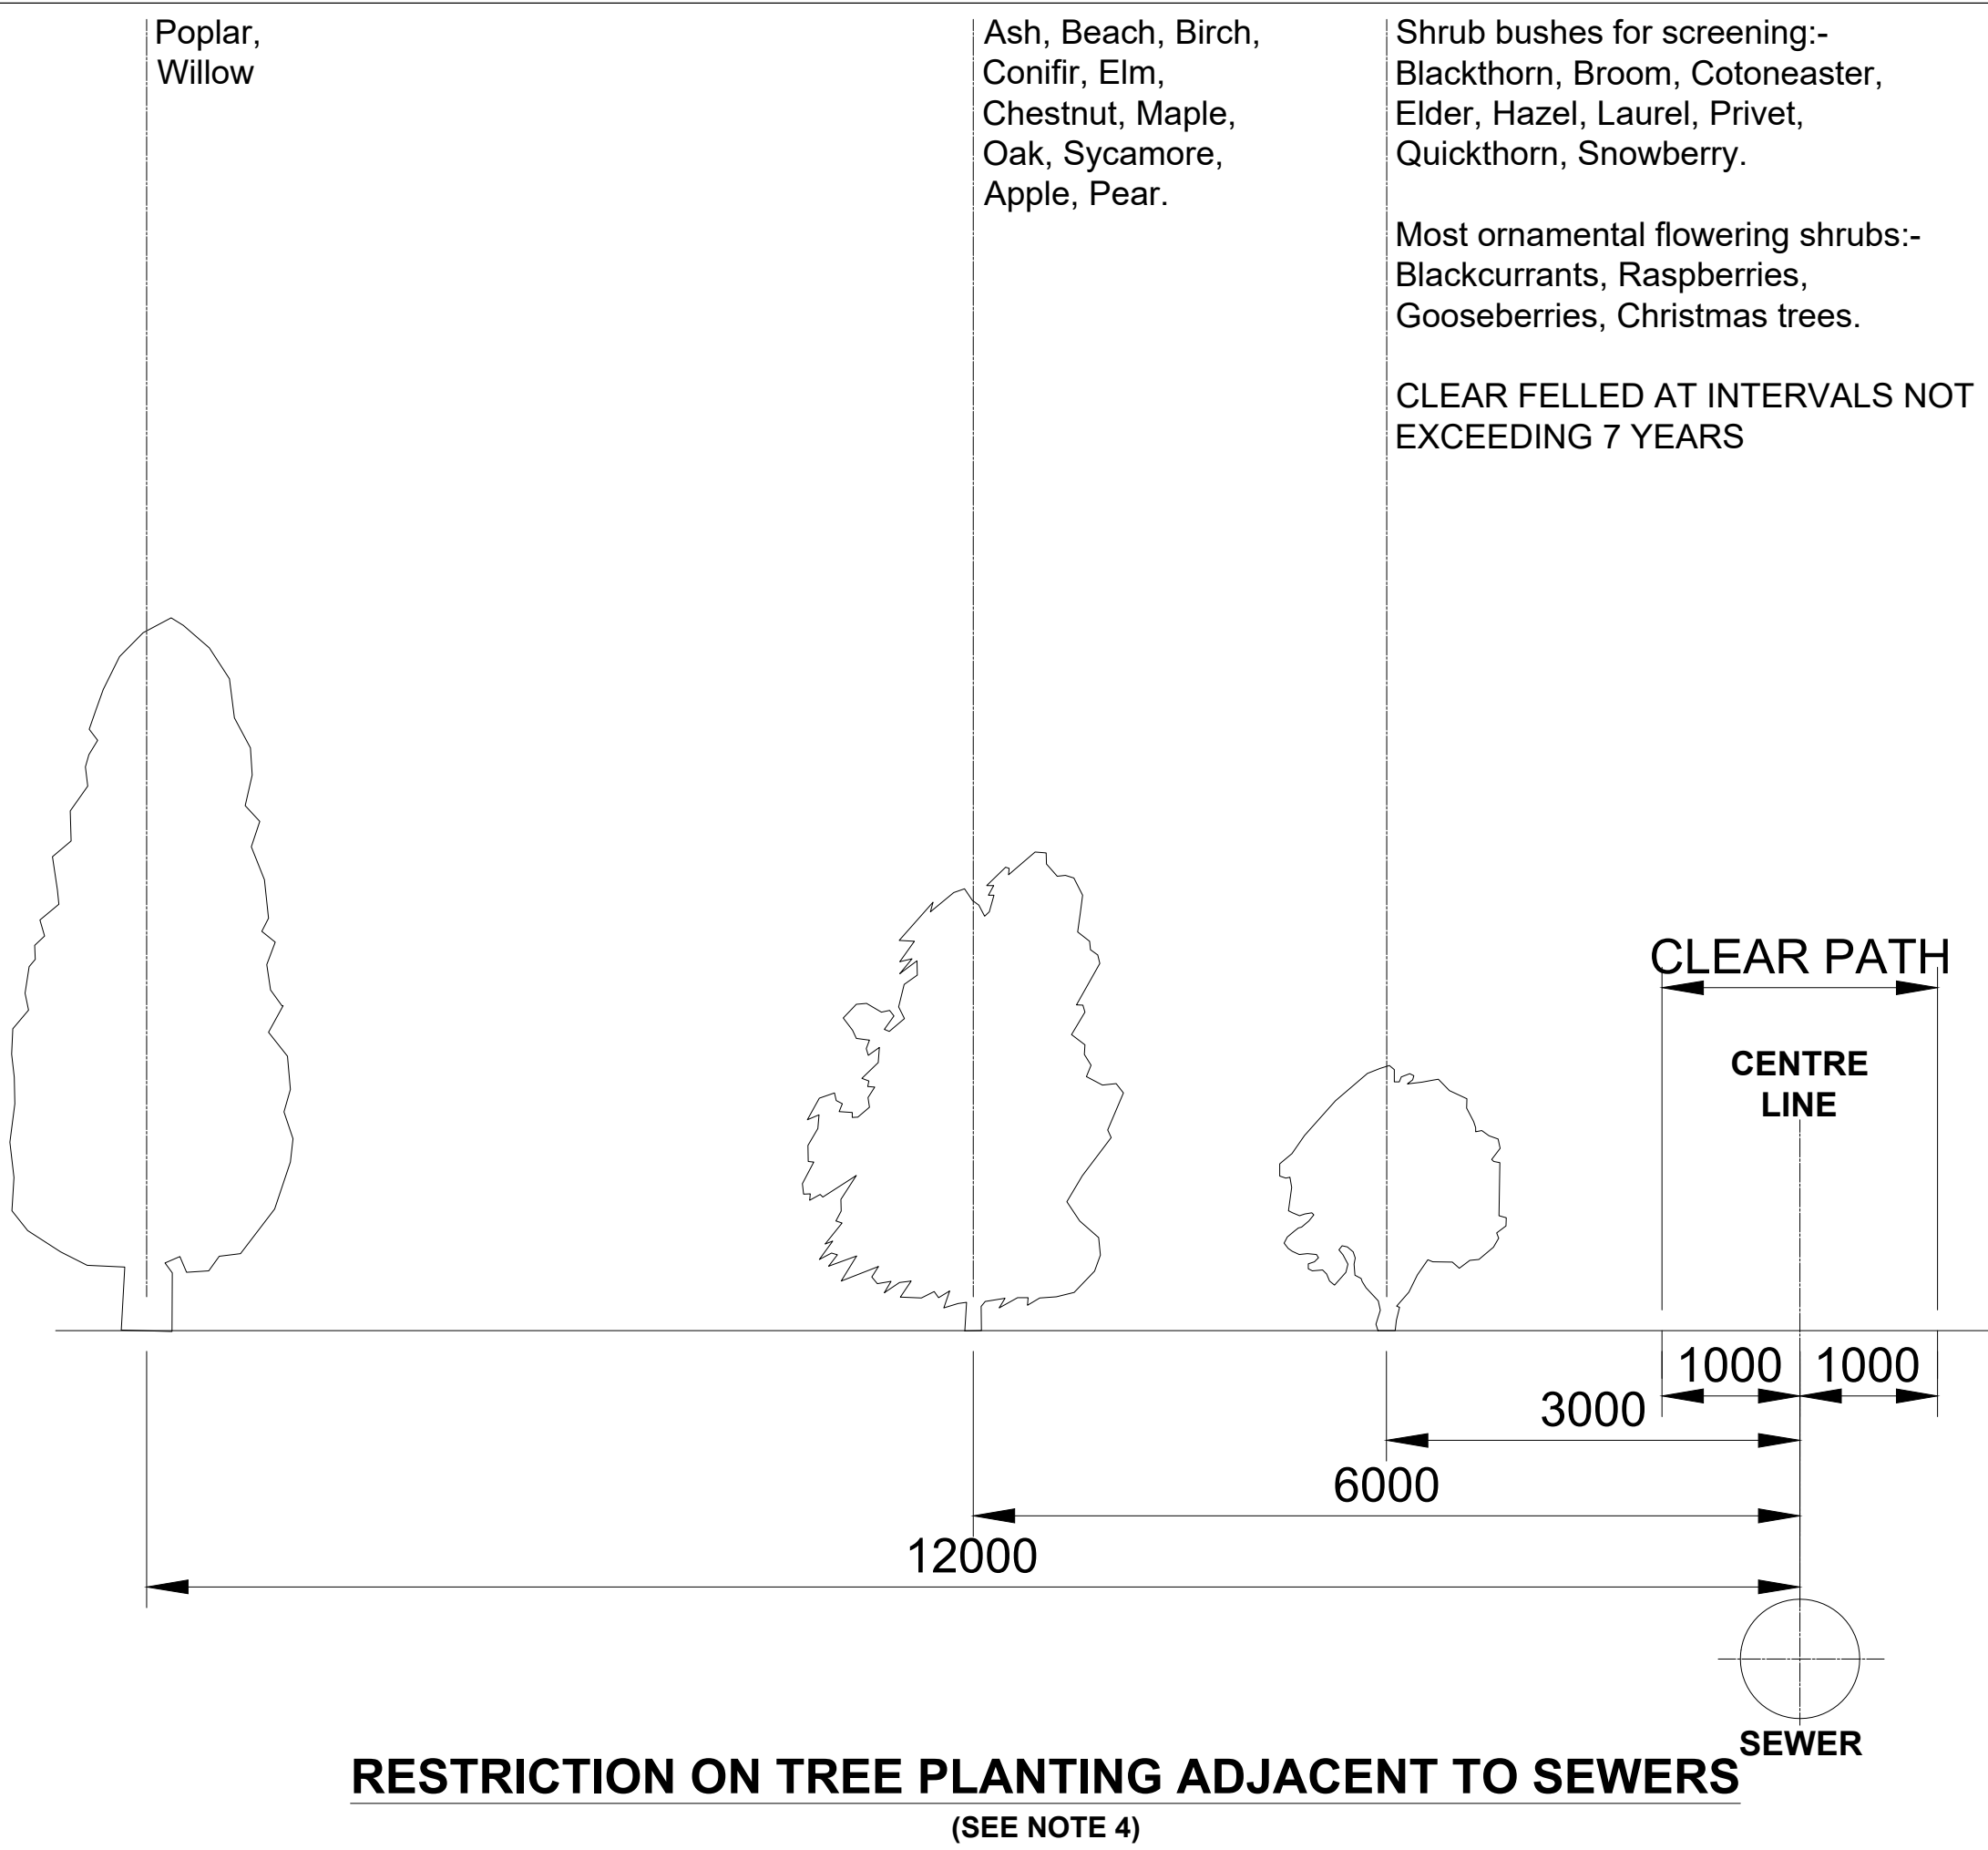


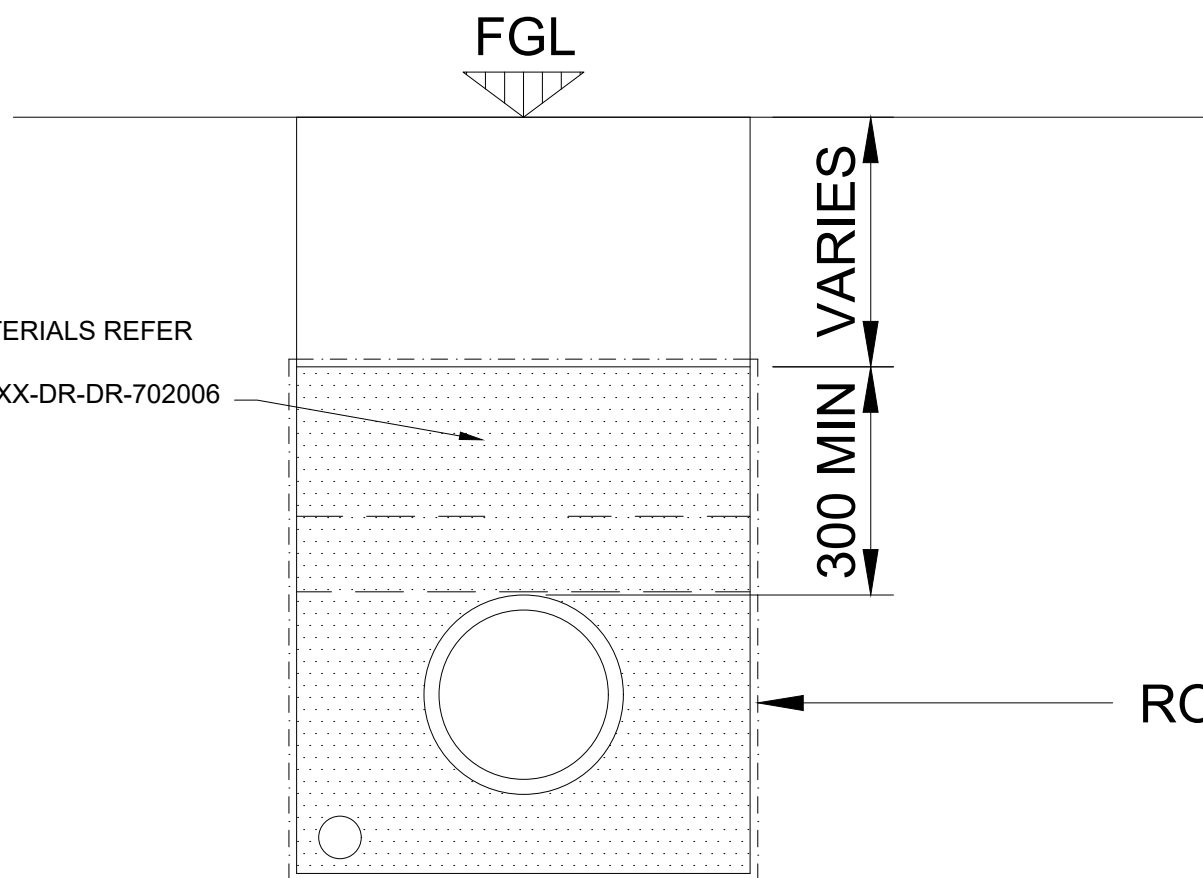

FOR BEDDING MATERIALS REFER TO DRAWING 60610807-ACM-XX-XX-DR-DR-702006

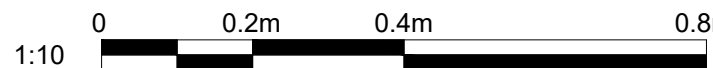

ROOT PROTECTION

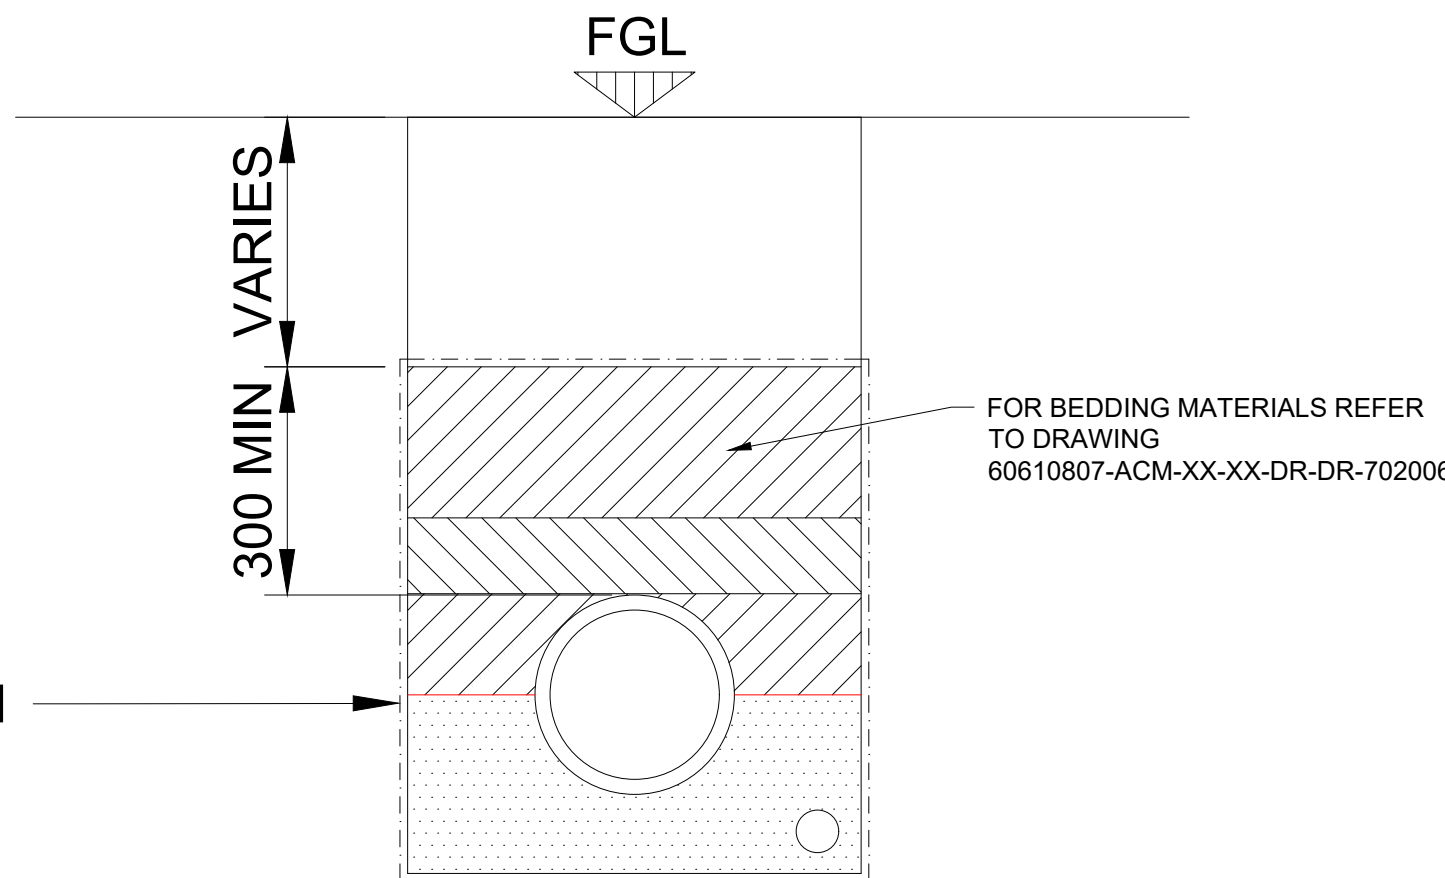

AECOM

PROJECT

Brookleigh -
Northern Arc avenue
Central Section

CLIENT

Homes England

CONSULTANT

AECOM
Aldgate Tower
2 Leman Street
London, E1 8FA
United Kingdom

T +44 (0)2076 452000
www.aecom.com

NOTES

- Do not scale from the drawing.
- All levels shown are in meters Above Ordnance Datum (AOD) unless stated otherwise.
- Tree pits to be lined with terram root guard or similar approved. Refer to DRG 60610807-ACM-XX-XX-DR-DR-702004.
- Root barrier required where drains are positioned closer than allowable offsets as detailed.
- Installation per manufacturers guidelines. For further details refer to Terram.

Tel:- +44(0)1495 757722
Web:- www.terram.com
- All work to comply with BS 5873.

SUITABILITY

S3 SUITABILITY

ISSUE/REVISION

P01	19.01.24	FIRST ISSUE
I/R	DATE	DESCRIPTION

PROJECT NUMBER

60610807

SHEET TITLE

STANDARD DETAILS
ROOT PROTECTION DETAIL
SHEET 8 OF 9

SHEET NUMBER

60610807-ACM-XX-XX-DR-DR-702007

This drawing has been prepared for the use of AECOM's client. It may not be used, modified, reproduced or relied upon by third parties, except as agreed by AECOM or as required by law. AECOM accepts no responsibility, and denies any liability whatsoever, to any party that uses or relies on this drawing without AECOM's express written consent. Do not scale this document. All measurements must be obtained from the stated dimensions.