


PLANNING DOCUMENT

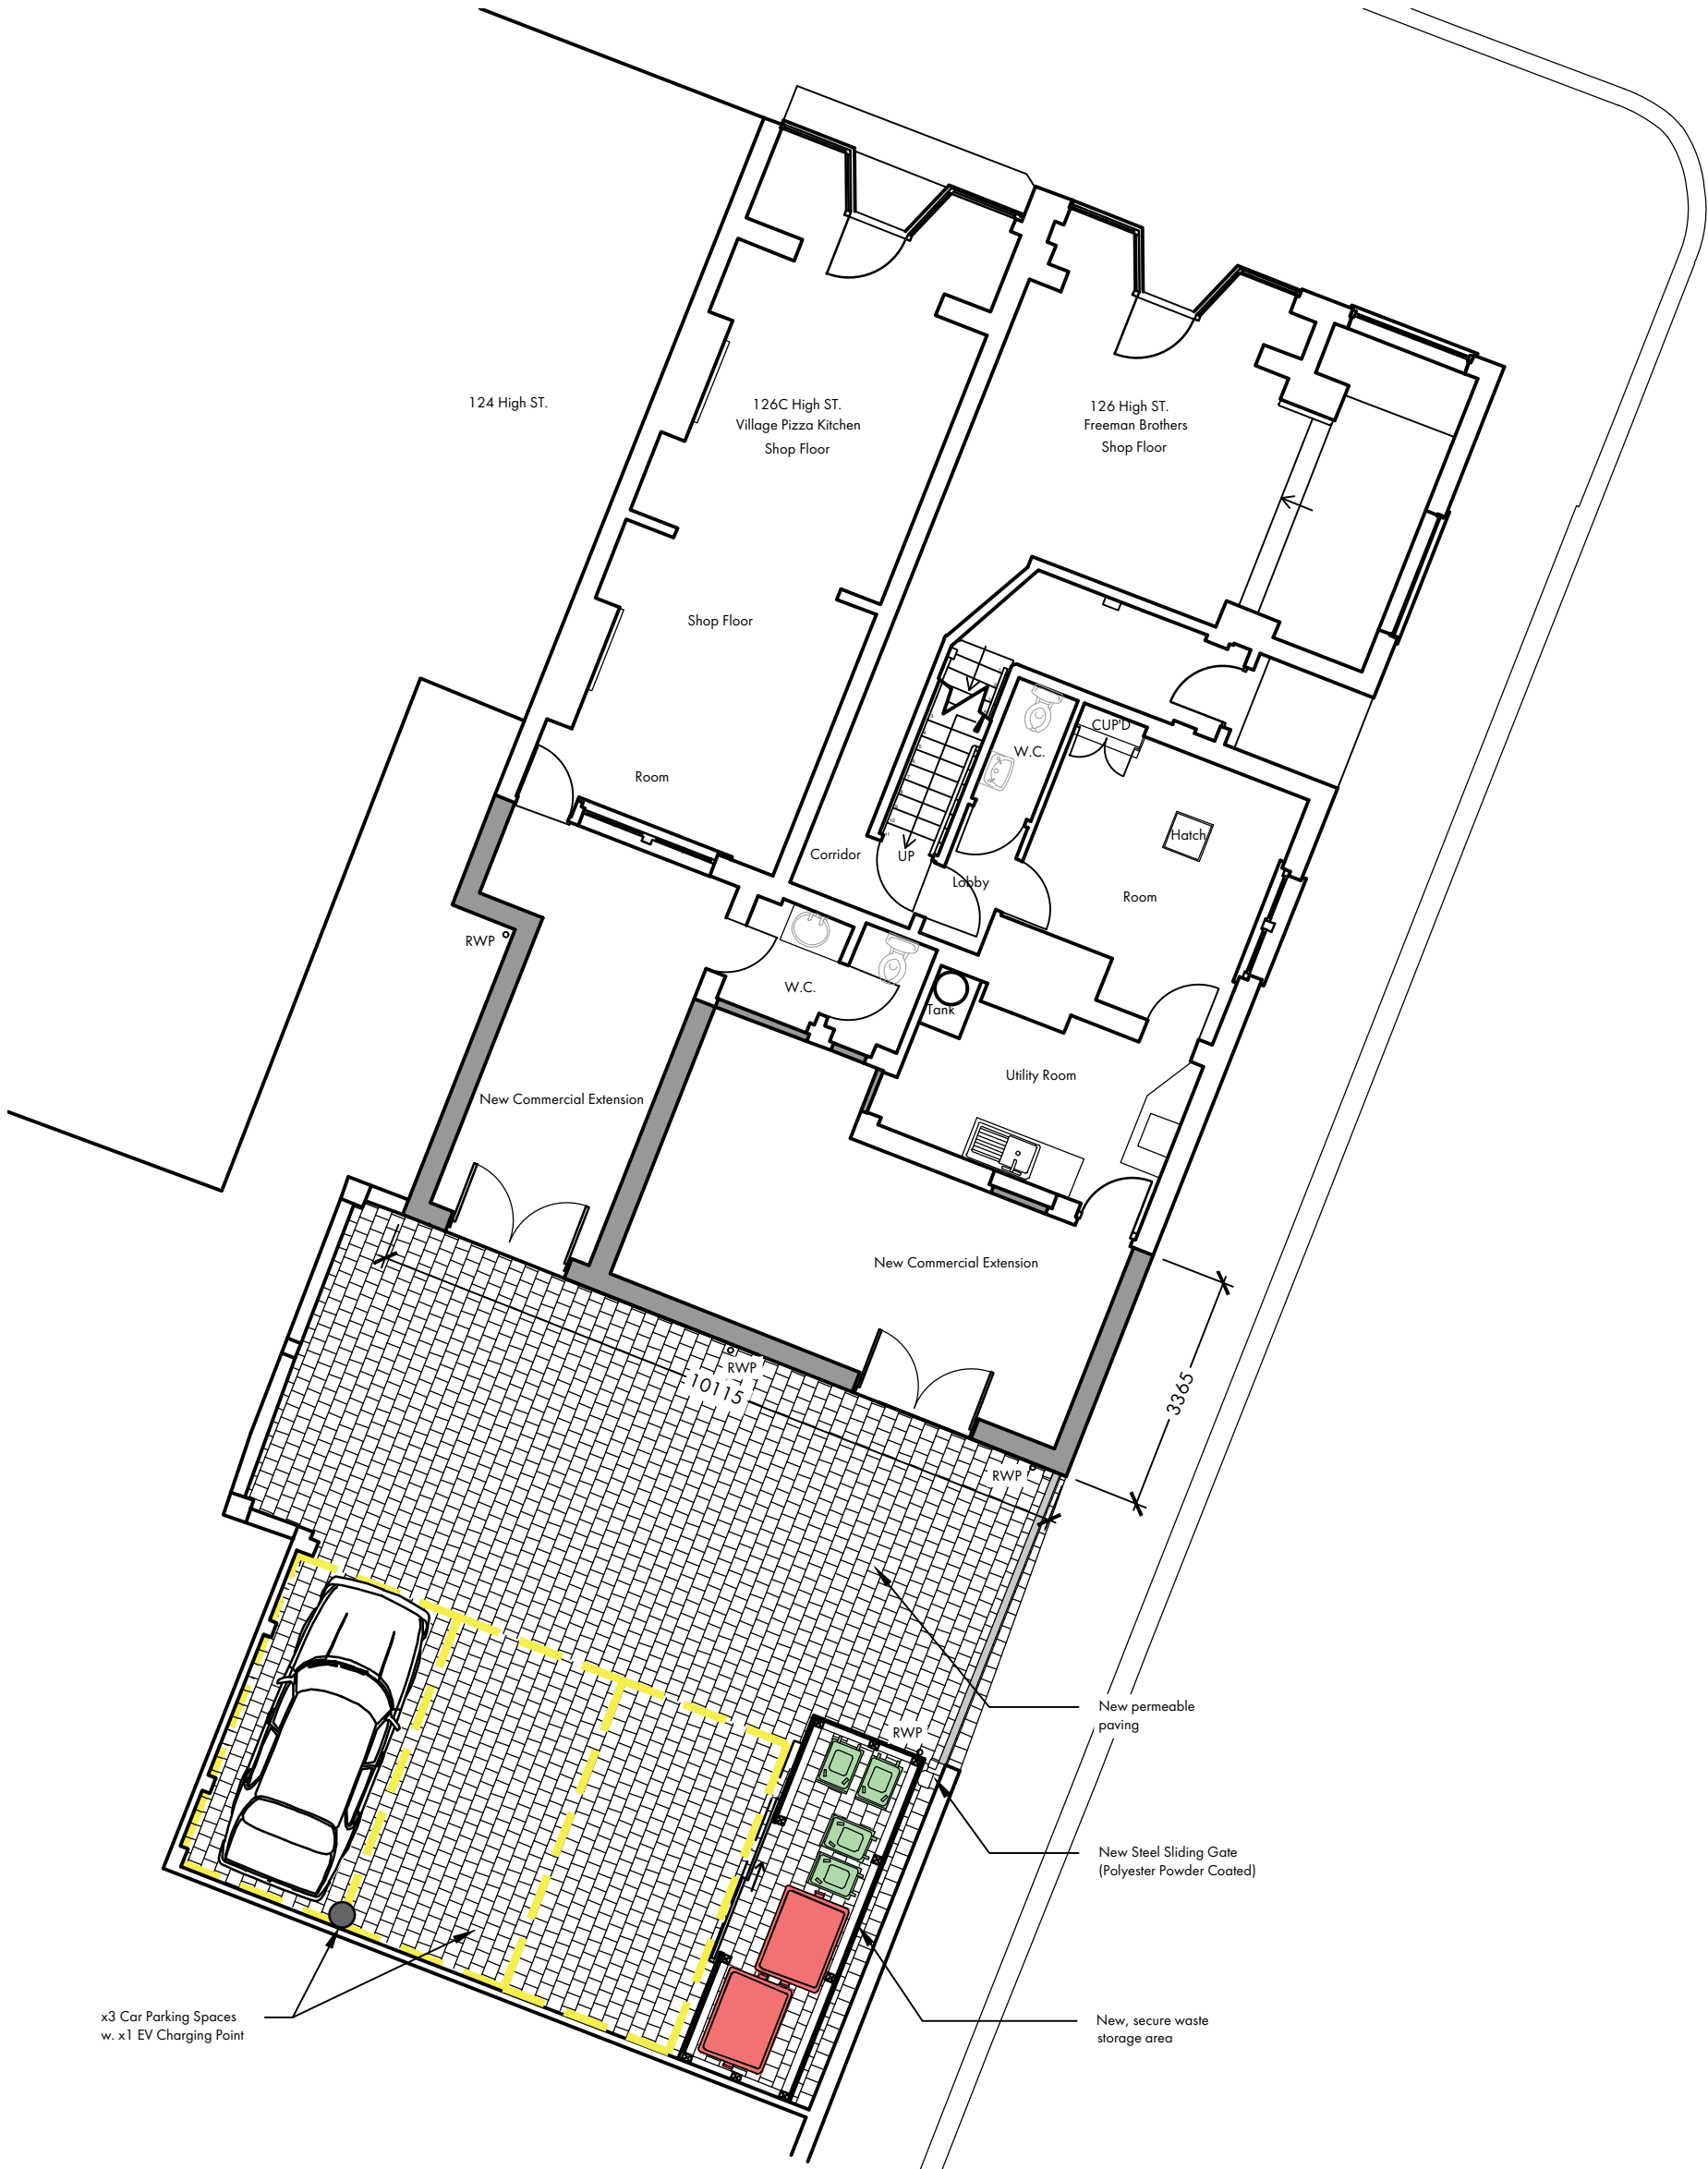

Copyright, © RDJW Architects Limited 2020 · Registered in England and Wales No. 02735336