

General Note(s):

- This document contains confidential and proprietary information that cannot be reproduced or divulged, in whole or in part, without prior written authorisation from Carnegie Steel Buildings Ltd.
- Carnegie Steel Buildings Ltd is to be notified immediately of suspected omissions or discrepancies.
- All dimensions in millimetres, unless otherwise stated.
- Copyright @ CARNEGIE STEEL BUILDINGS LTD - Registered in England and Wales No.04820578.

All levels shown are TBC by Engineer  
All embankments shown are TBC by Engineer  
The fall of access road is TBC by engineer

All measurements to be taken on site  
Excavation required to complete structural reinforcement of the field surface is not shown  
Excavation required to complete drainage design is not shown

Temporary structure shown for reference  
Temporary structures will be erected and dismantled each year  
Temporary structure to stay in place for no longer than 6 weeks of the year


Earth Section

New Embankment


Level to be built up to

Level to be excavated to


Existing  
Proposed

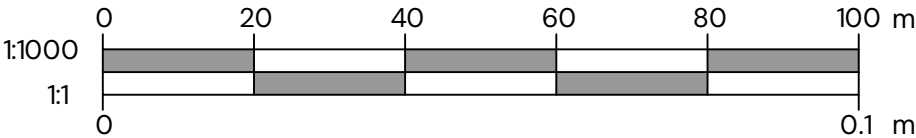


FOR PLANNING

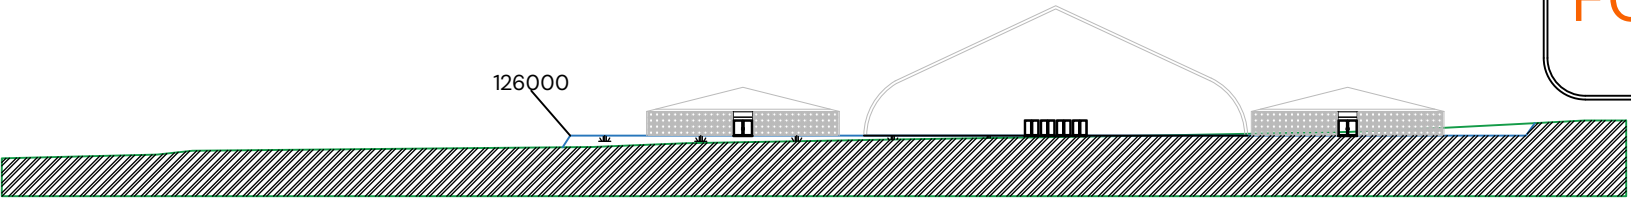


East Elevation

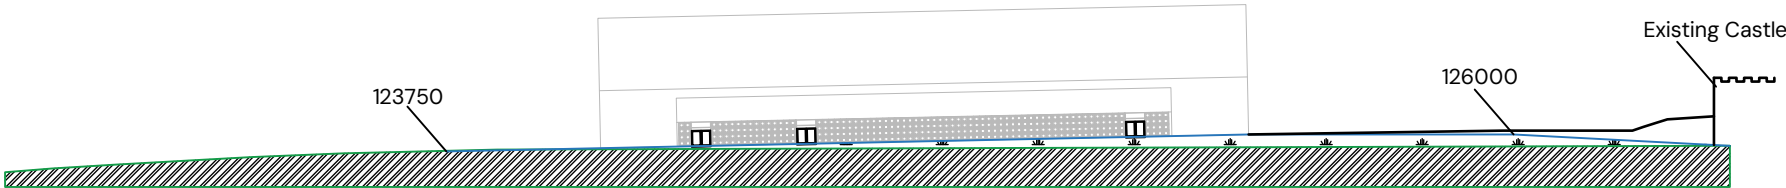

South Elevation

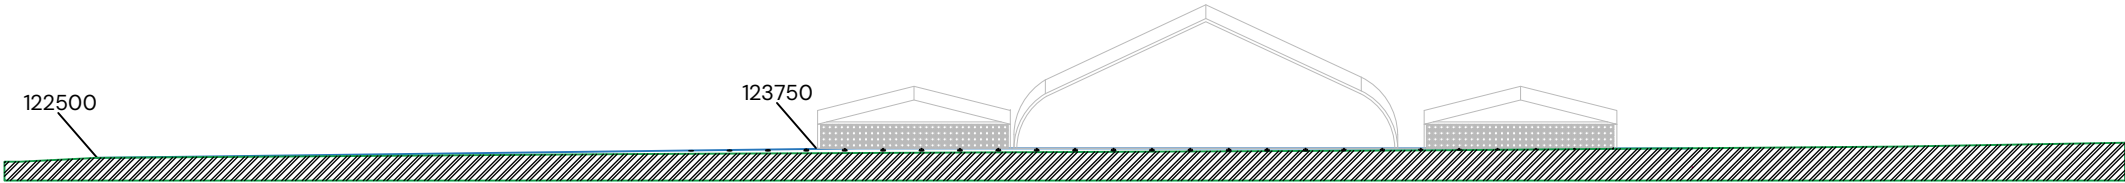

West Elevation

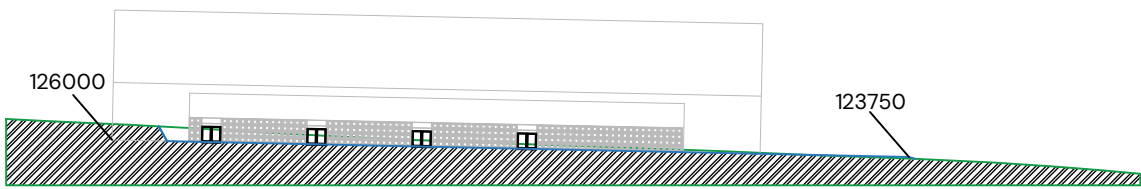

North Elevation