


EXISTING RUSTIC OAK
FEATHER EDGE FENCING
APPLICATION BOUNDARY

NOTE: The Gym, Outdoor Lounge and associated landscaping / garden works was completed following planning consent under application REF: DM/23/2123

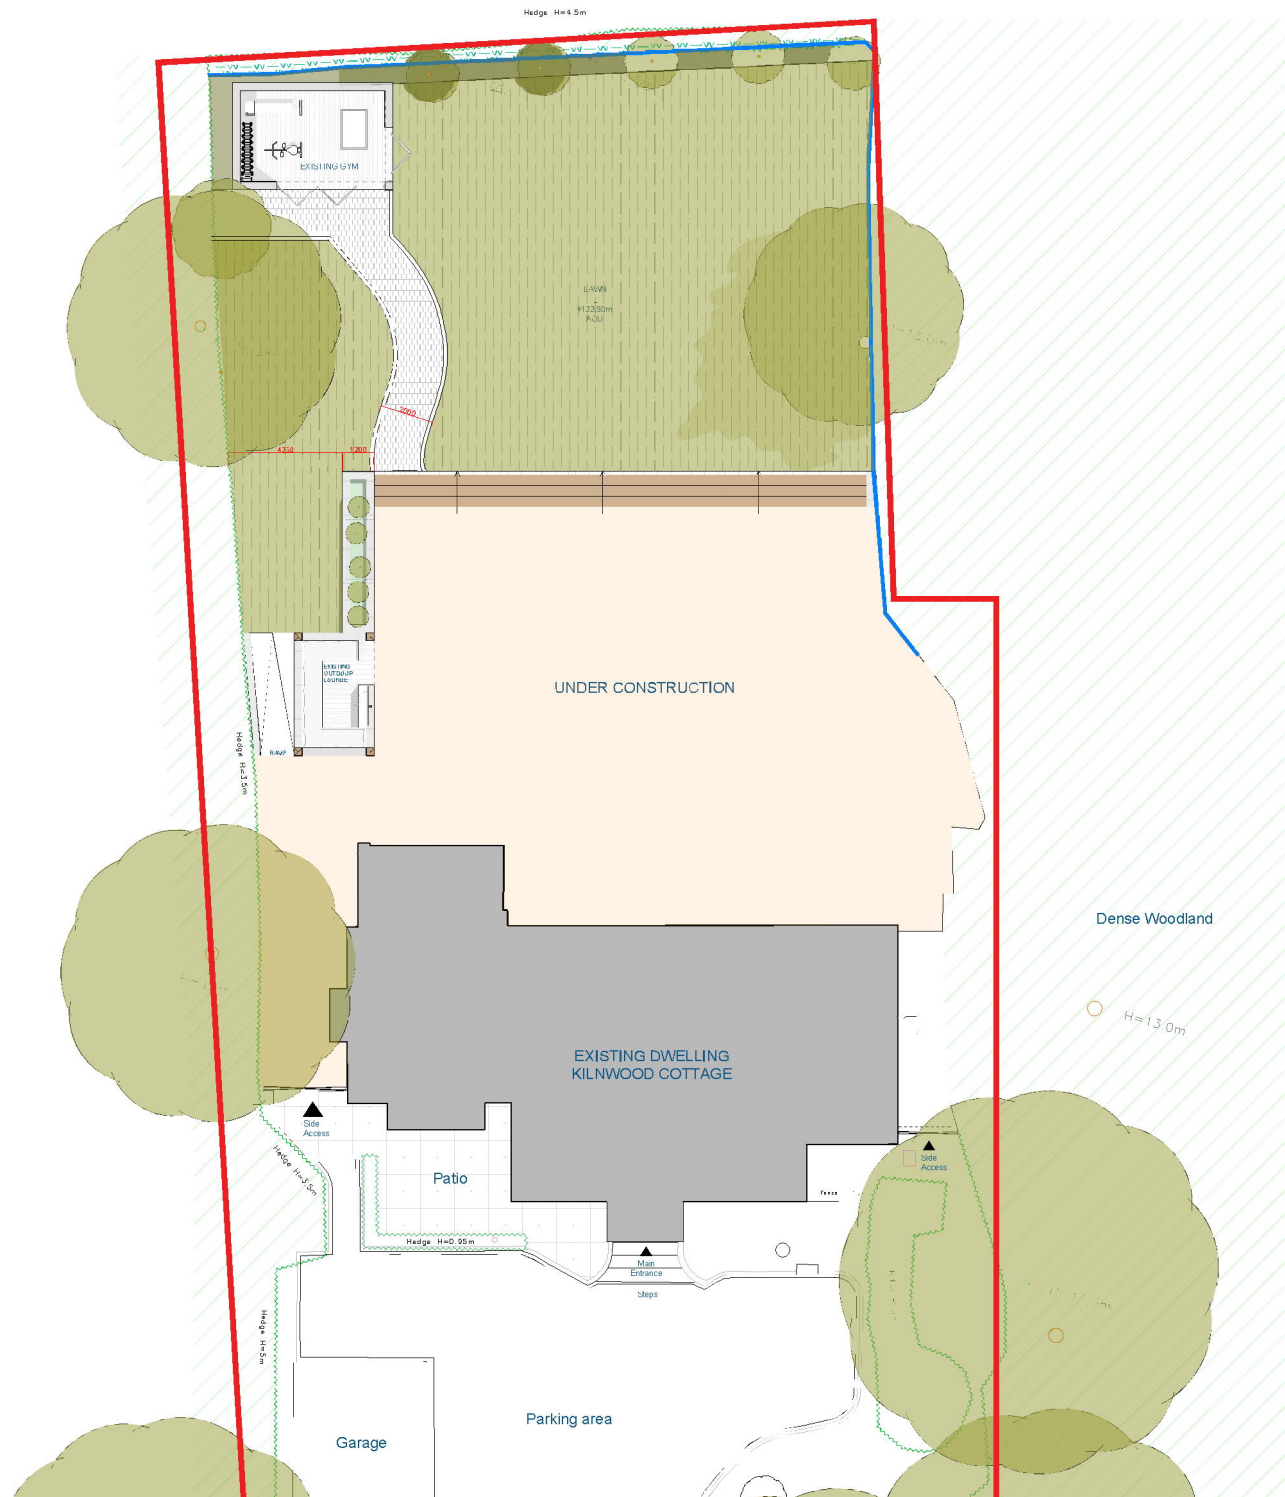

EXISTING